



[illegible]

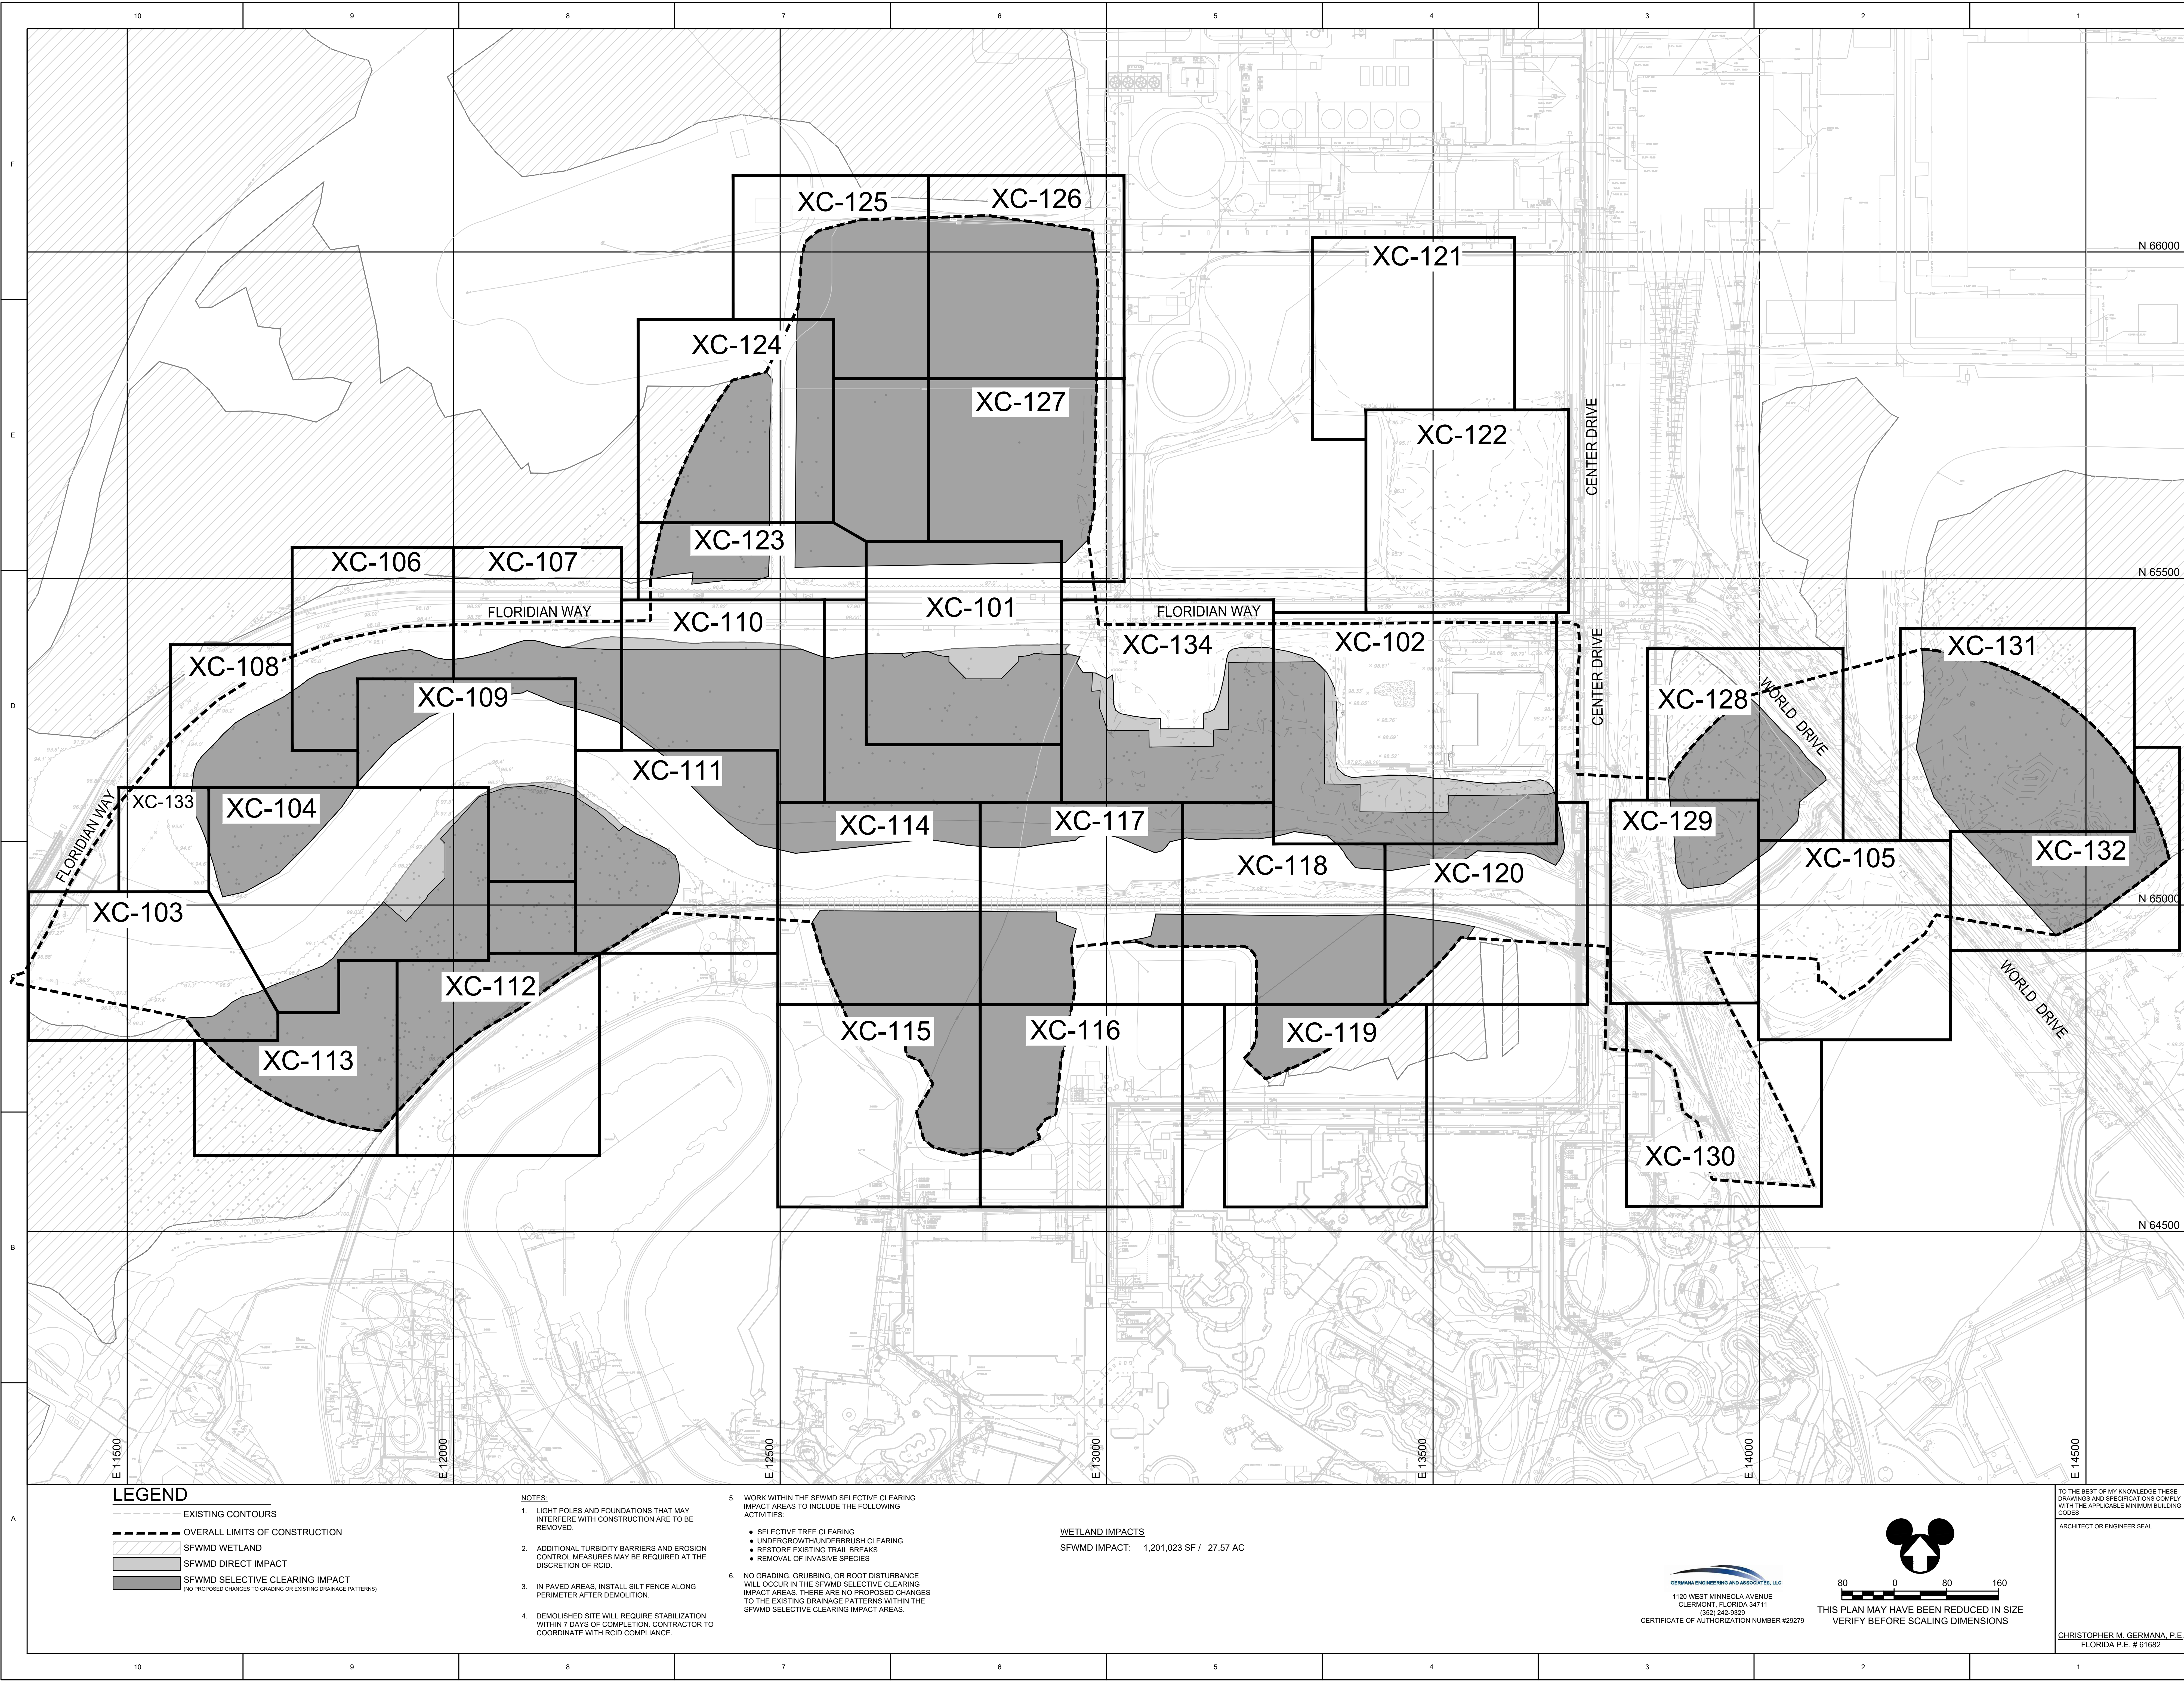


PROJECT DESIGN FOR		PROJECT AREA		PROJECT PERSONS AND APPROVALS		NOTICES		DATE		DESCRIPTION OF REVISIONS	
PACKAGE NO.	DRAWING NO.	REVISION NO.	PERMIT NO.	UNITLE NAME:	DESIGNER	CHECKER	APPROVER	DATE	ISSUED FOR	DATE	DESCRIPTION OF REVISIONS
XC-100				MAGIC KINGDOM PARK 2 ROADSIDE SITE MODIFICATIONS	K. COULTER C. GERMANA						

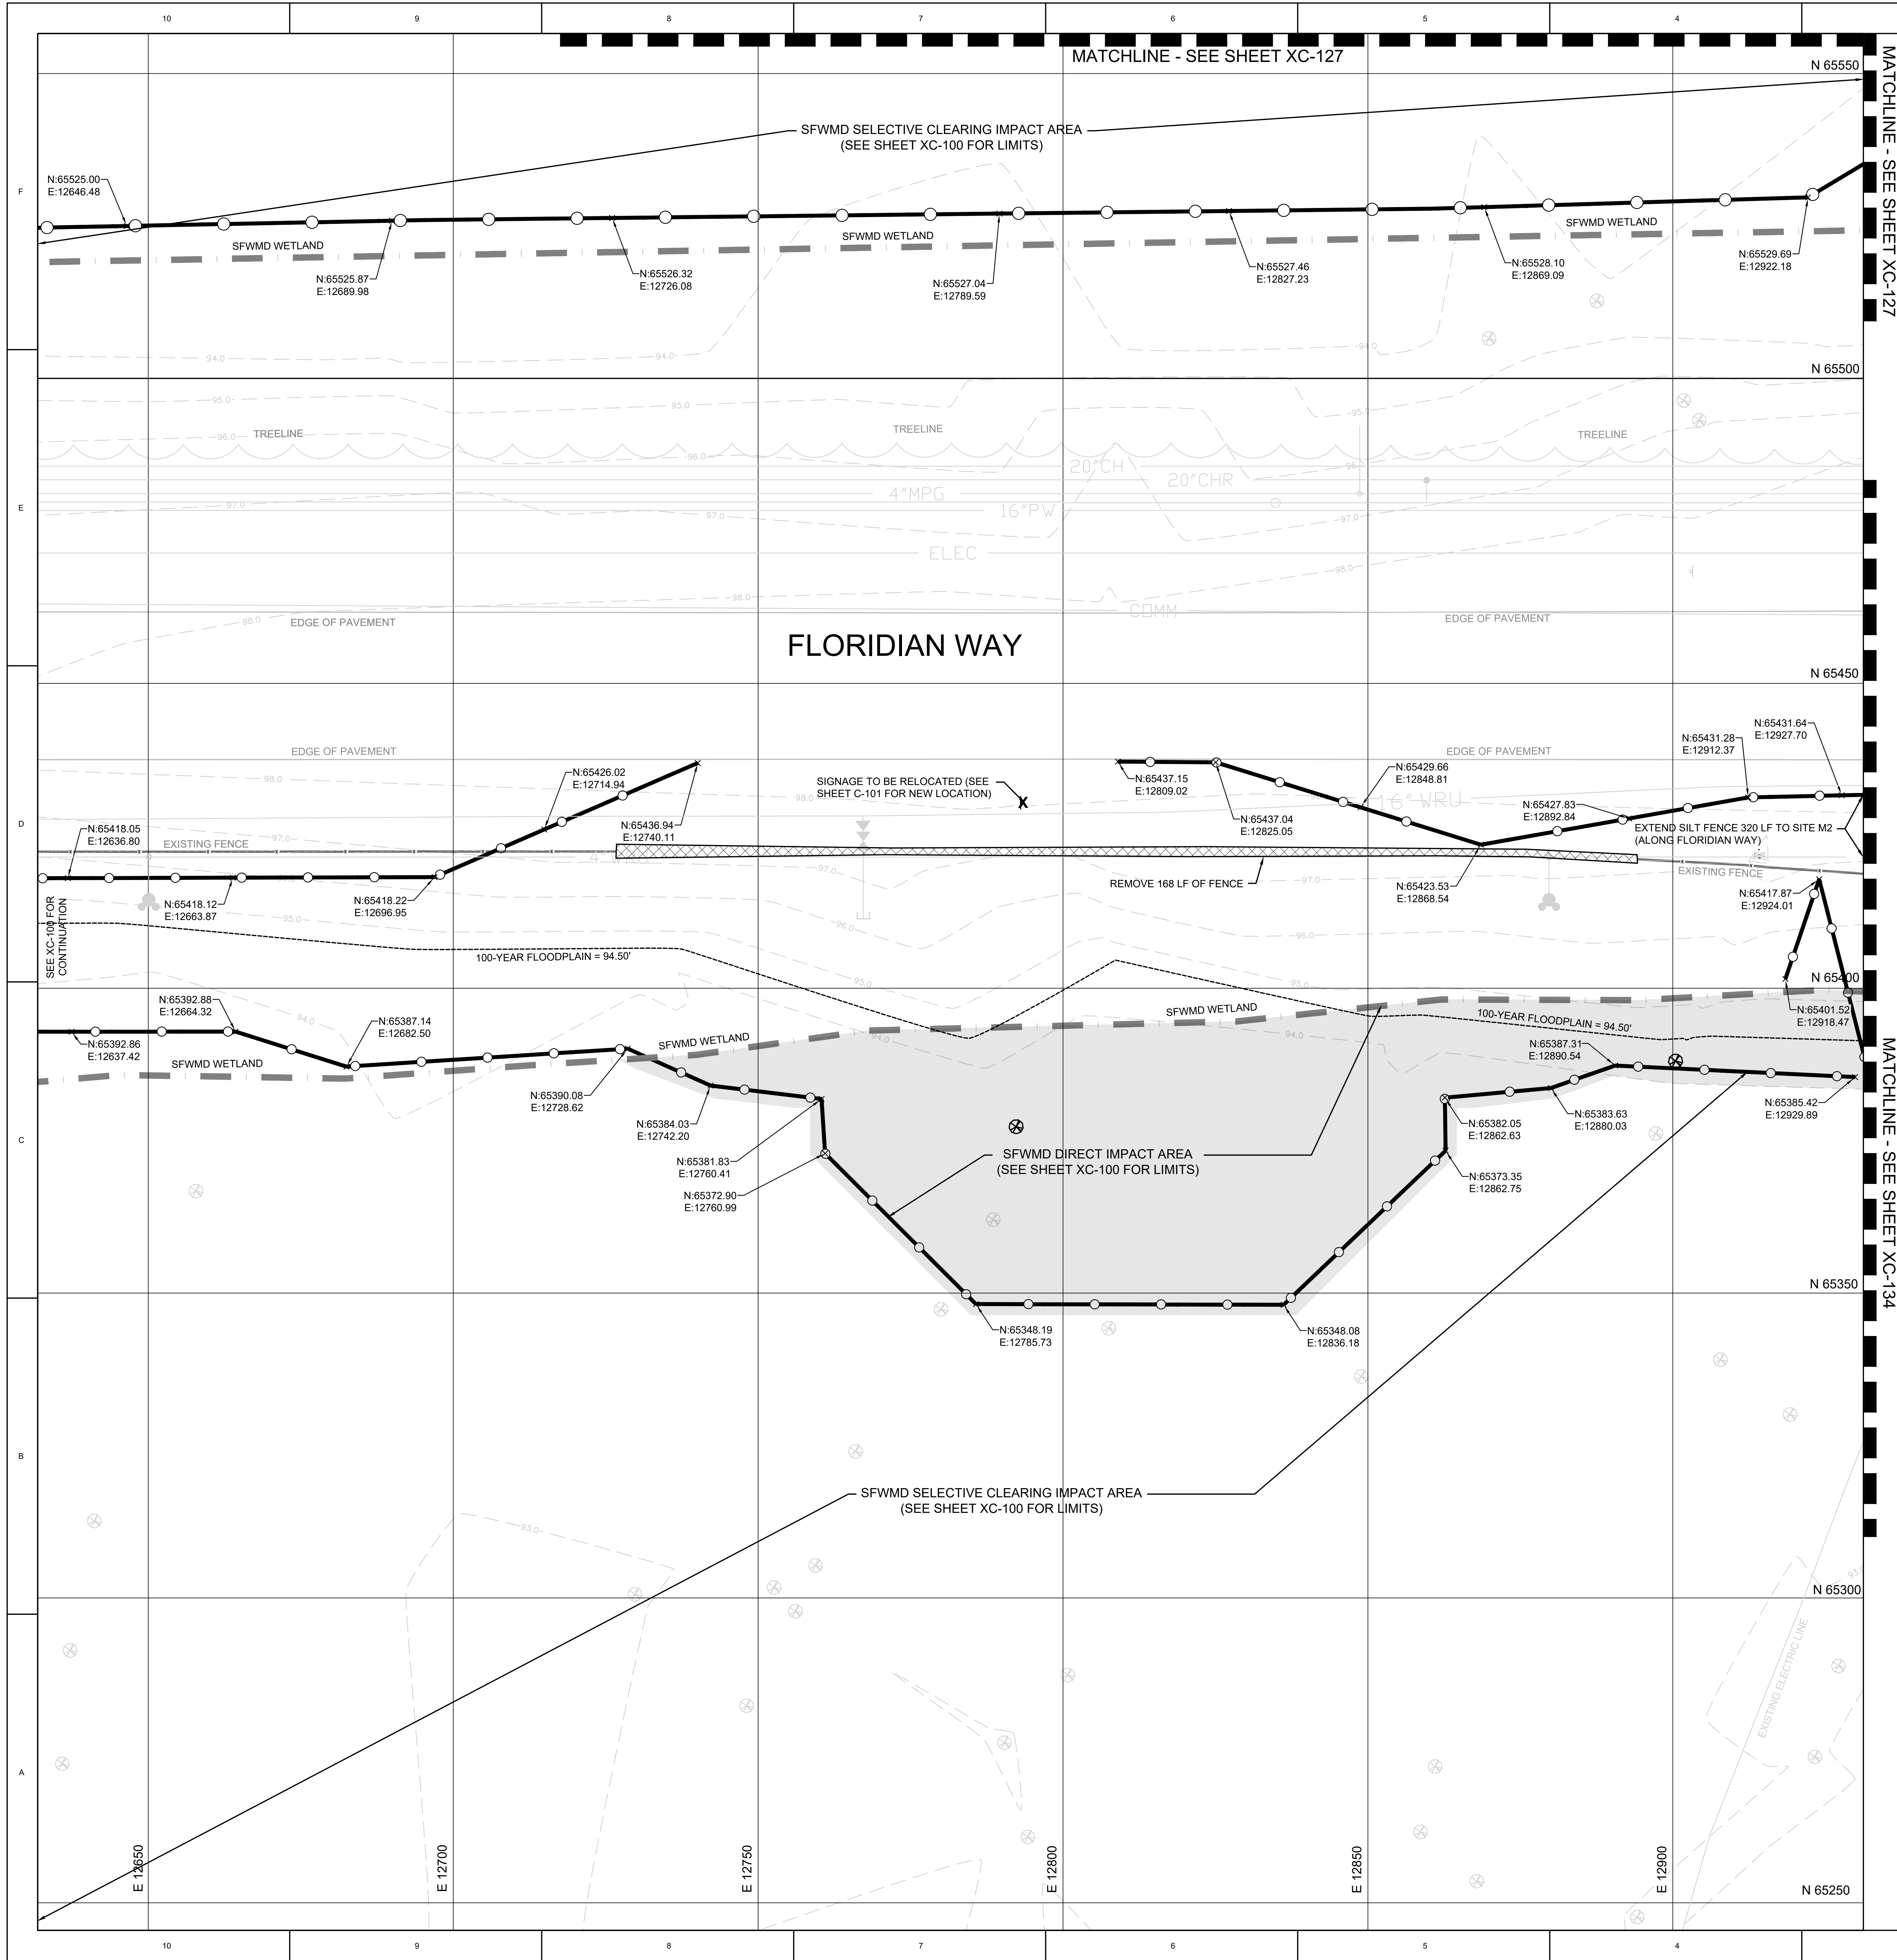

LEGEND

- SINGLE ROW SILT FENCING
- EXISTING CONTOURS
- SFWMD WETLAND
- TREES TO BE REMOVED
- TREES TO REMAIN

- NOTES:
- LIGHT POLES AND FOUNDATIONS THAT MAY INTERFERE WITH CONSTRUCTION ARE TO BE REMOVED.
 - ADDITIONAL TURBIDITY BARRIERS AND EROSION CONTROL MEASURES MAY BE REQUIRED AT THE DISCRETION OF RCID.
 - IN PAVED AREAS, INSTALL SILT FENCE ALONG PERIMETER AFTER DEMOLITION.
 - DEMOLISHED SITE WILL REQUIRE STABILIZATION WITHIN 7 DAYS OF COMPLETION. CONTRACTOR TO COORDINATE WITH RCID COMPLIANCE.
 - WORK WITHIN THE SFWMD SELECTIVE CLEARING IMPACT AREAS TO INCLUDE THE FOLLOWING ACTIVITIES:
 - SELECTIVE TREE CLEARING
 - UNDERGROWTH/UNDERBRUSH CLEARING
 - RESTORE EXISTING TRAIL BREAKS
 - REMOVAL OF INVASIVE SPECIES
 - NO GRADING, GRUBBING, OR ROOT DISTURBANCE WILL OCCUR IN THE SFWMD SELECTIVE CLEARING IMPACT AREAS. THERE ARE NO PROPOSED CHANGES TO THE EXISTING DRAINAGE PATTERNS WITHIN THE SFWMD SELECTIVE CLEARING IMPACT AREAS.

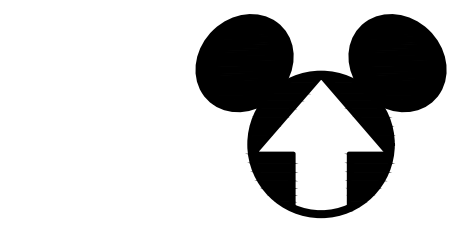

THIS PLAN MAY HAVE BEEN REDUCED IN SIZE
VERIFY BEFORE SCALING DIMENSIONS


TO THE BEST OF MY KNOWLEDGE THESE
DRAWINGS AND SPECIFICATIONS COMPLY
WITH THE APPLICABLE MINIMUM BUILDING
CODES


ARCHITECT OR ENGINEER SEAL

CHRISTOPHER M. GERMANA, P.E.
FLORIDA P.E. # 61682

REVISIONS			DESCRIPTION OF REVISIONS	
NO.	DATE	ISSUED FOR	DATE	DESCRIPTION
1	08/01/2020	AS NOTED		ISSUED FOR PERMIT
2	08/01/2020	AS NOTED		ISSUED FOR PERMIT
DESIGNED BY C. GERMANA	PROJECT NO. XC-101
DRAWN BY C. GERMANA	PACKAGE NO. XC-101
CHECKED BY K. LINCOLN	DRAWING NO. XC-101
IN CHARGE C. GERMANA	REVISION NO. XC-101
DATE 08/01/2020	
SCALE AS SHOWN	
PROJECT MAGIC KINGDOM PARK 2 ROADSIDE SITE MODIFICATIONS	
PROJECT DESIGNED FOR Walt Disney Parks and Resorts U.S., Inc. 3801 Vista Blvd Lake Buena Vista, Florida 32830 (407) 844-8341	
QUALIFYING ARCHITECT NO. A00015037 E08984	
Facility Asset Management Design	
© Disney	
Walt Disney World Resort	
PROJECT DESIGNED FOR	
PROJECT NO.	
PACKAGE NO.	
DRAWING NO.	
REVISION NO.	
SHEET TITLE M1 EXISTING CONDITIONS AND EROSION CONTROL PLAN	
XC-101	

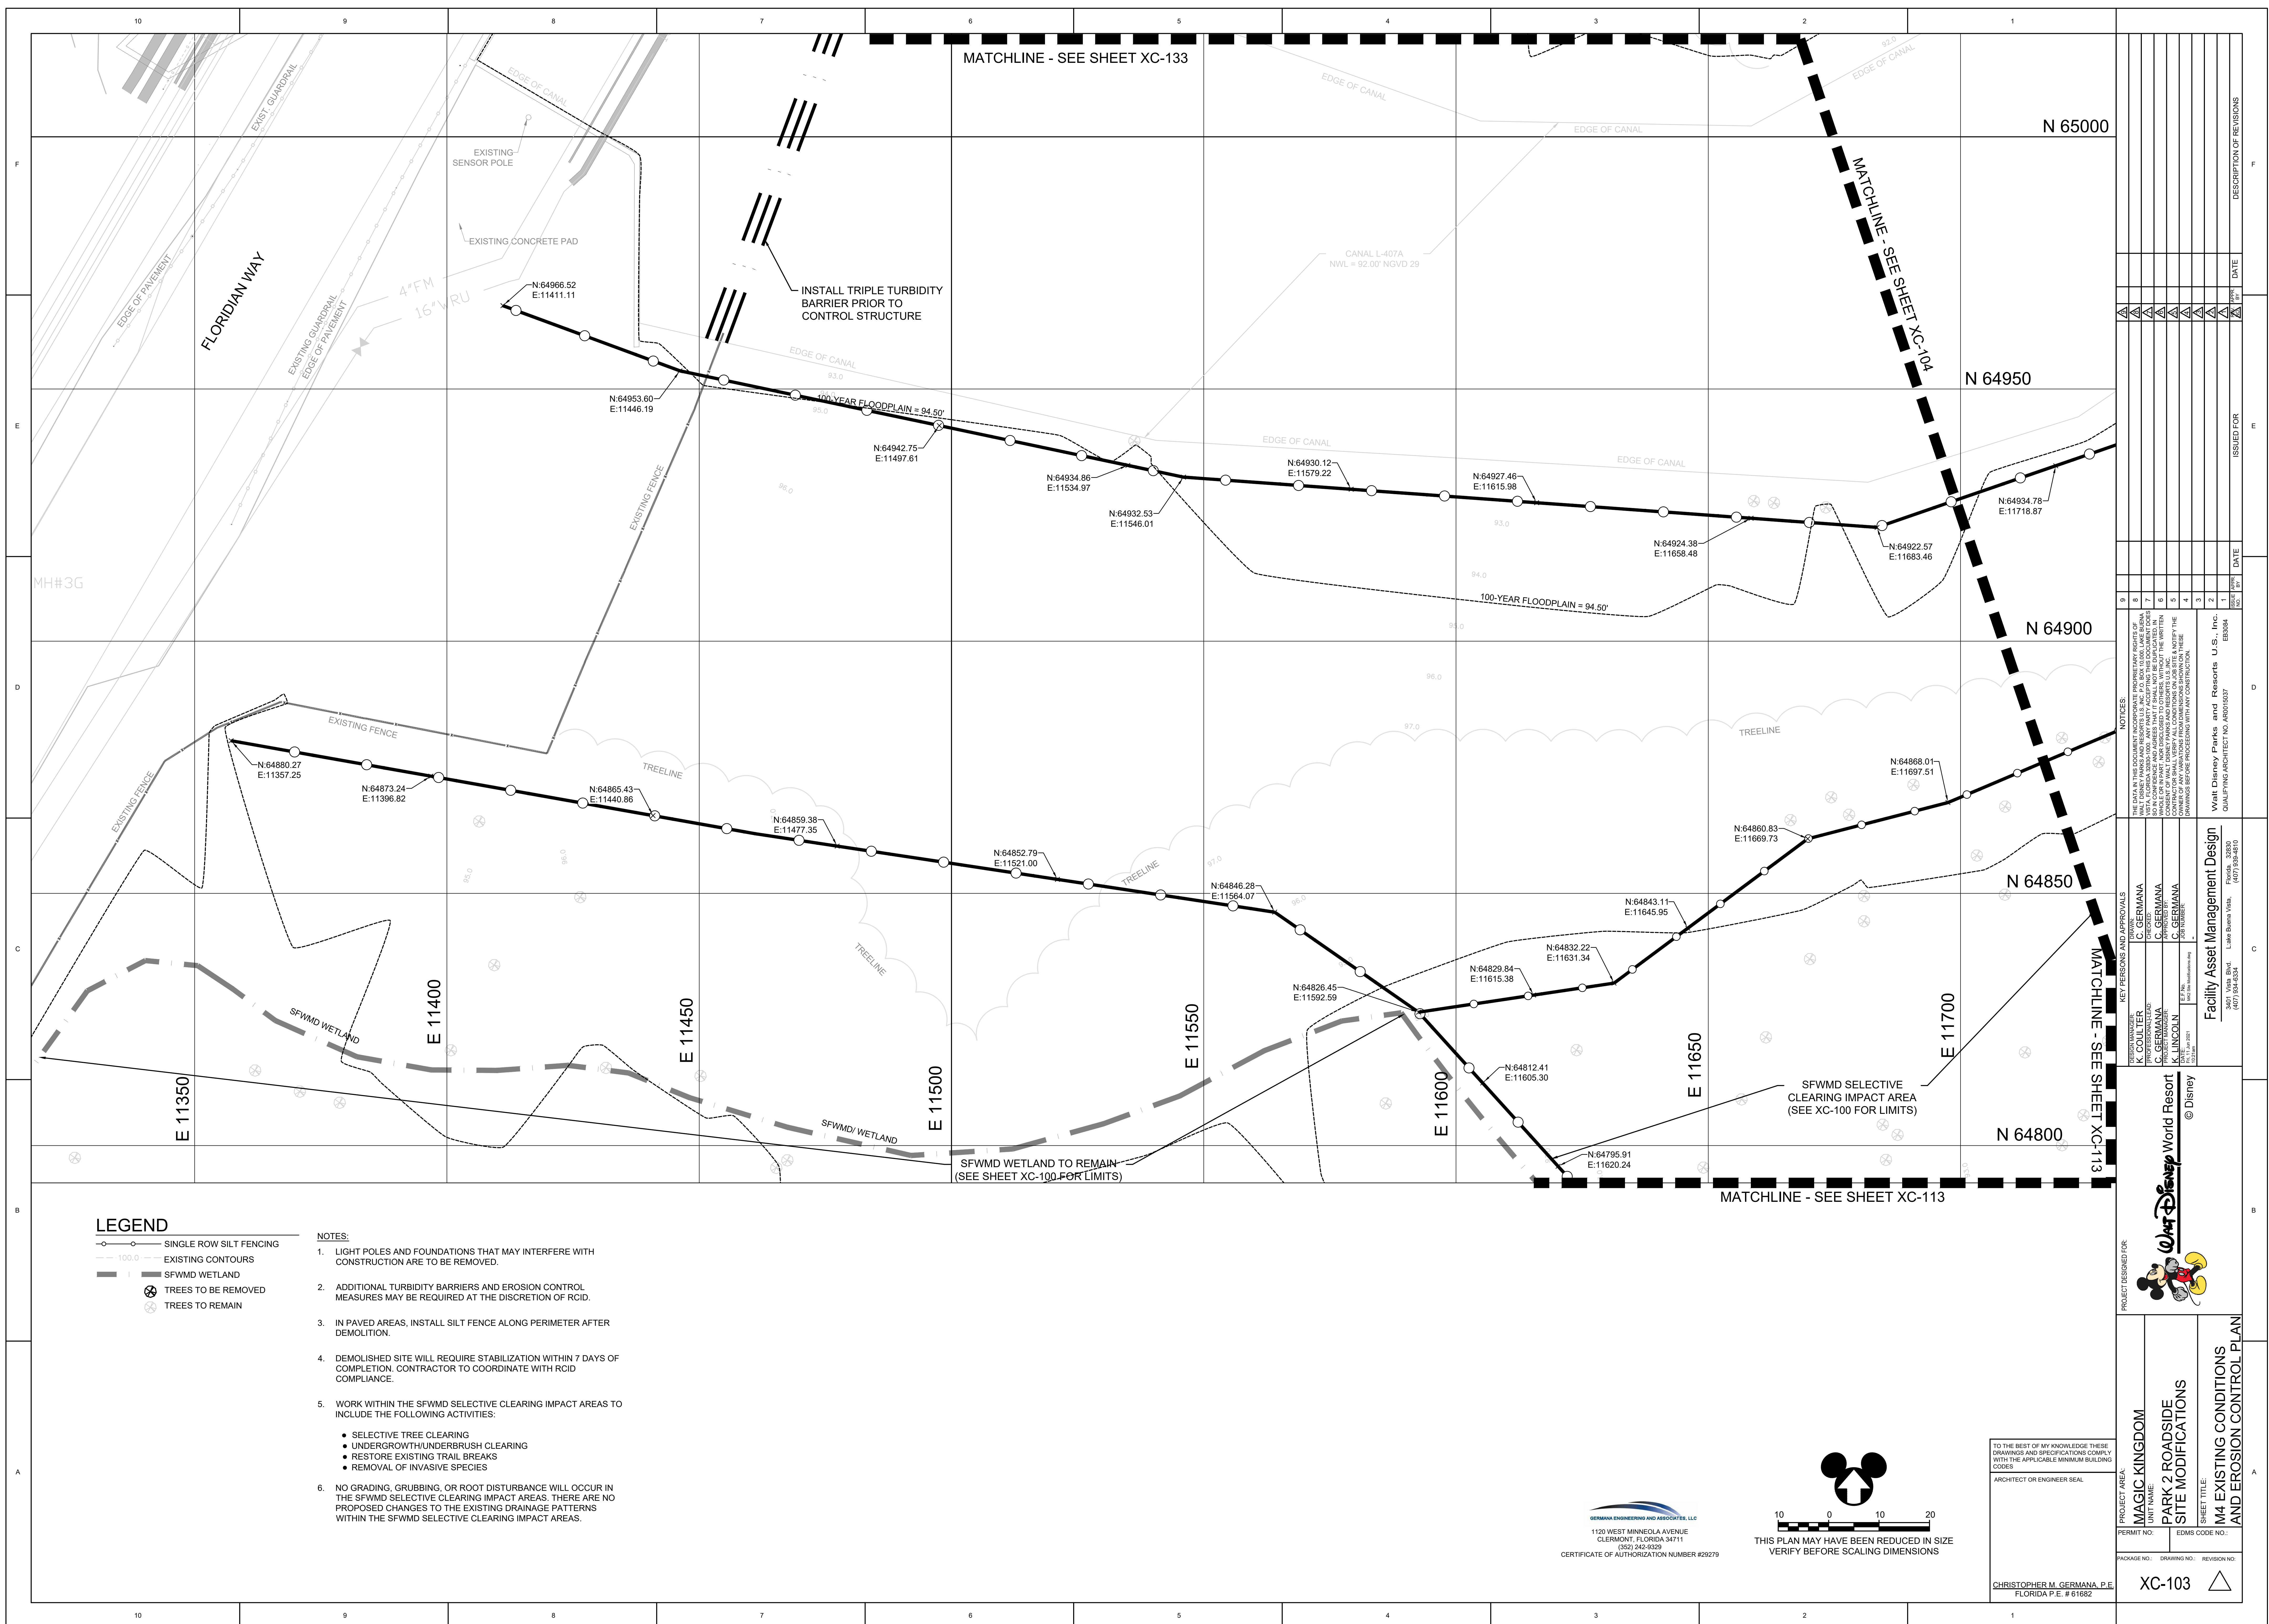

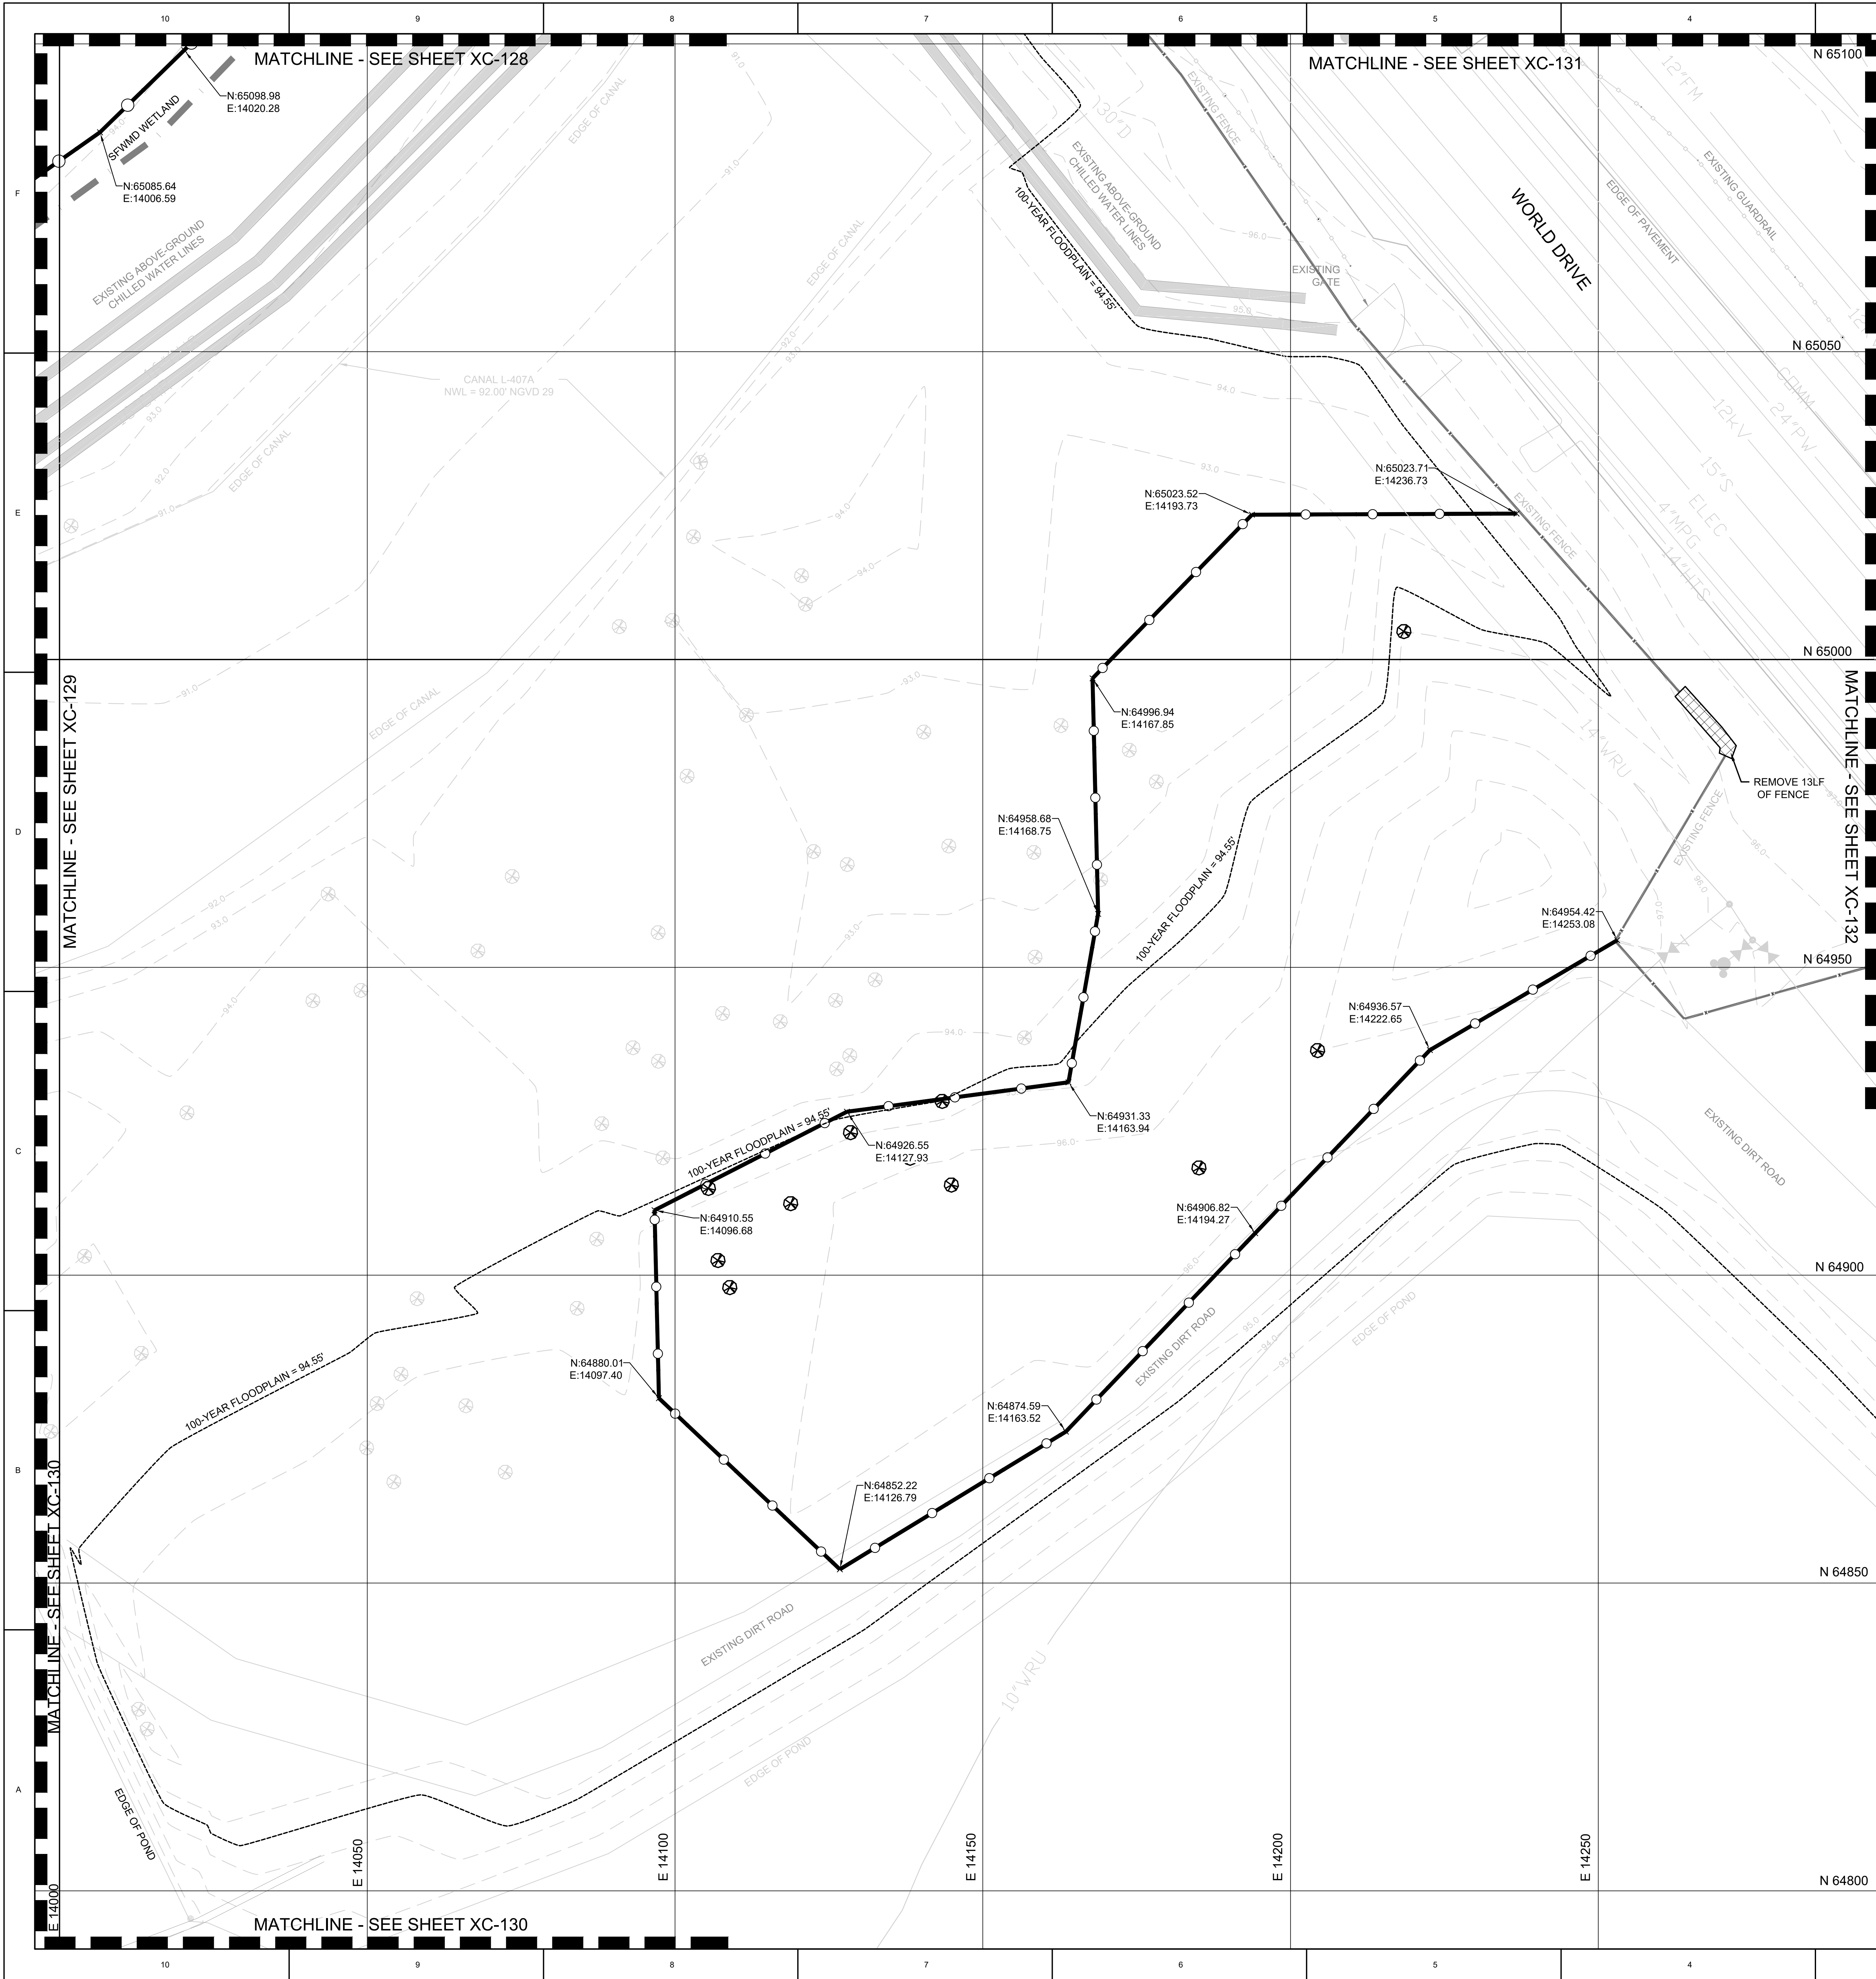


LEGEND

- SINGLE ROW SILT FENCING
- EXISTING CONTOURS
- TREES TO BE REMOVED
- TREES TO REMAIN

NOTES:

- LIGHT POLES AND FOUNDATIONS THAT MAY INTERFERE WITH CONSTRUCTION ARE TO BE REMOVED.
- ADDITIONAL TURBIDITY BARRIERS AND EROSION CONTROL MEASURES MAY BE REQUIRED AT THE DISCRETION OF RCID.
- IN PAVED AREAS, INSTALL SILT FENCE ALONG PERIMETER AFTER DEMOLITION.
- DEMOLISHED SITE WILL REQUIRE STABILIZATION WITHIN 7 DAYS OF COMPLETION. CONTRACTOR TO COORDINATE WITH RCID COMPLIANCE.
- WORK WITHIN THE SFWMD SELECTIVE CLEARING IMPACT AREAS TO INCLUDE THE FOLLOWING ACTIVITIES:
 - SELECTIVE TREE CLEARING
 - UNDERGROWTH/UNDERBRUSH CLEARING
 - RESTORE EXISTING TRAIL BREAKS
 - REMOVAL OF INVASIVE SPECIES
- NO GRADING, GRUBBING, OR ROOT DISTURBANCE WILL OCCUR IN THE SFWMD SELECTIVE CLEARING IMPACT AREAS. THERE ARE NO PROPOSED CHANGES TO THE EXISTING DRAINAGE PATTERNS WITHIN THE SFWMD SELECTIVE CLEARING IMPACT AREAS.


GERMANA ENGINEERING AND ASSOCIATES, LLC
1120 WEST MINNEOLA AVENUE
CLERMONT, FLORIDA 34711
(850) 242-9329
CERTIFICATE OF AUTHORIZATION NUMBER #20279

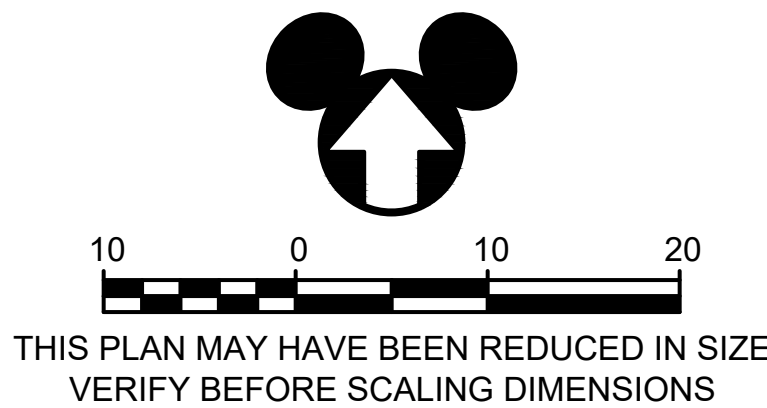

TO THE BEST OF MY KNOWLEDGE THESE
DRAWINGS AND SPECIFICATIONS COMPLY
WITH THE APPLICABLE MINIMUM BUILDING
CODES
ARCHITECT OR ENGINEER SEAL

CHRISTOPHER M. GERMANA, P.E.
FLORIDA P.E. # 61682

  Walt Disney World Resort © Disney PROJECT NUMBER: PACKAGE NO.: DRAWING NO.: REVISION NO.: XC-105										MAGIC KINGDOM PARK 2 ROADSIDE SITE MODIFICATIONS SHEET TITLE: M5 EXISTING CONDITIONS AND EROSION CONTROL PLAN PROJECT DESIGNED FOR: PROJECT NO.: PACKAGE NO.: DRAWING NO.: REVISION NO.: XC-105 PROJECT NO. PACKAGE NO. DRAWING NO. REVISION NO. ISSUED FOR DATE DATE 
---	--	--	--	--	--	--	--	--	--	---	--	--	--	--	--	--	--	--	--

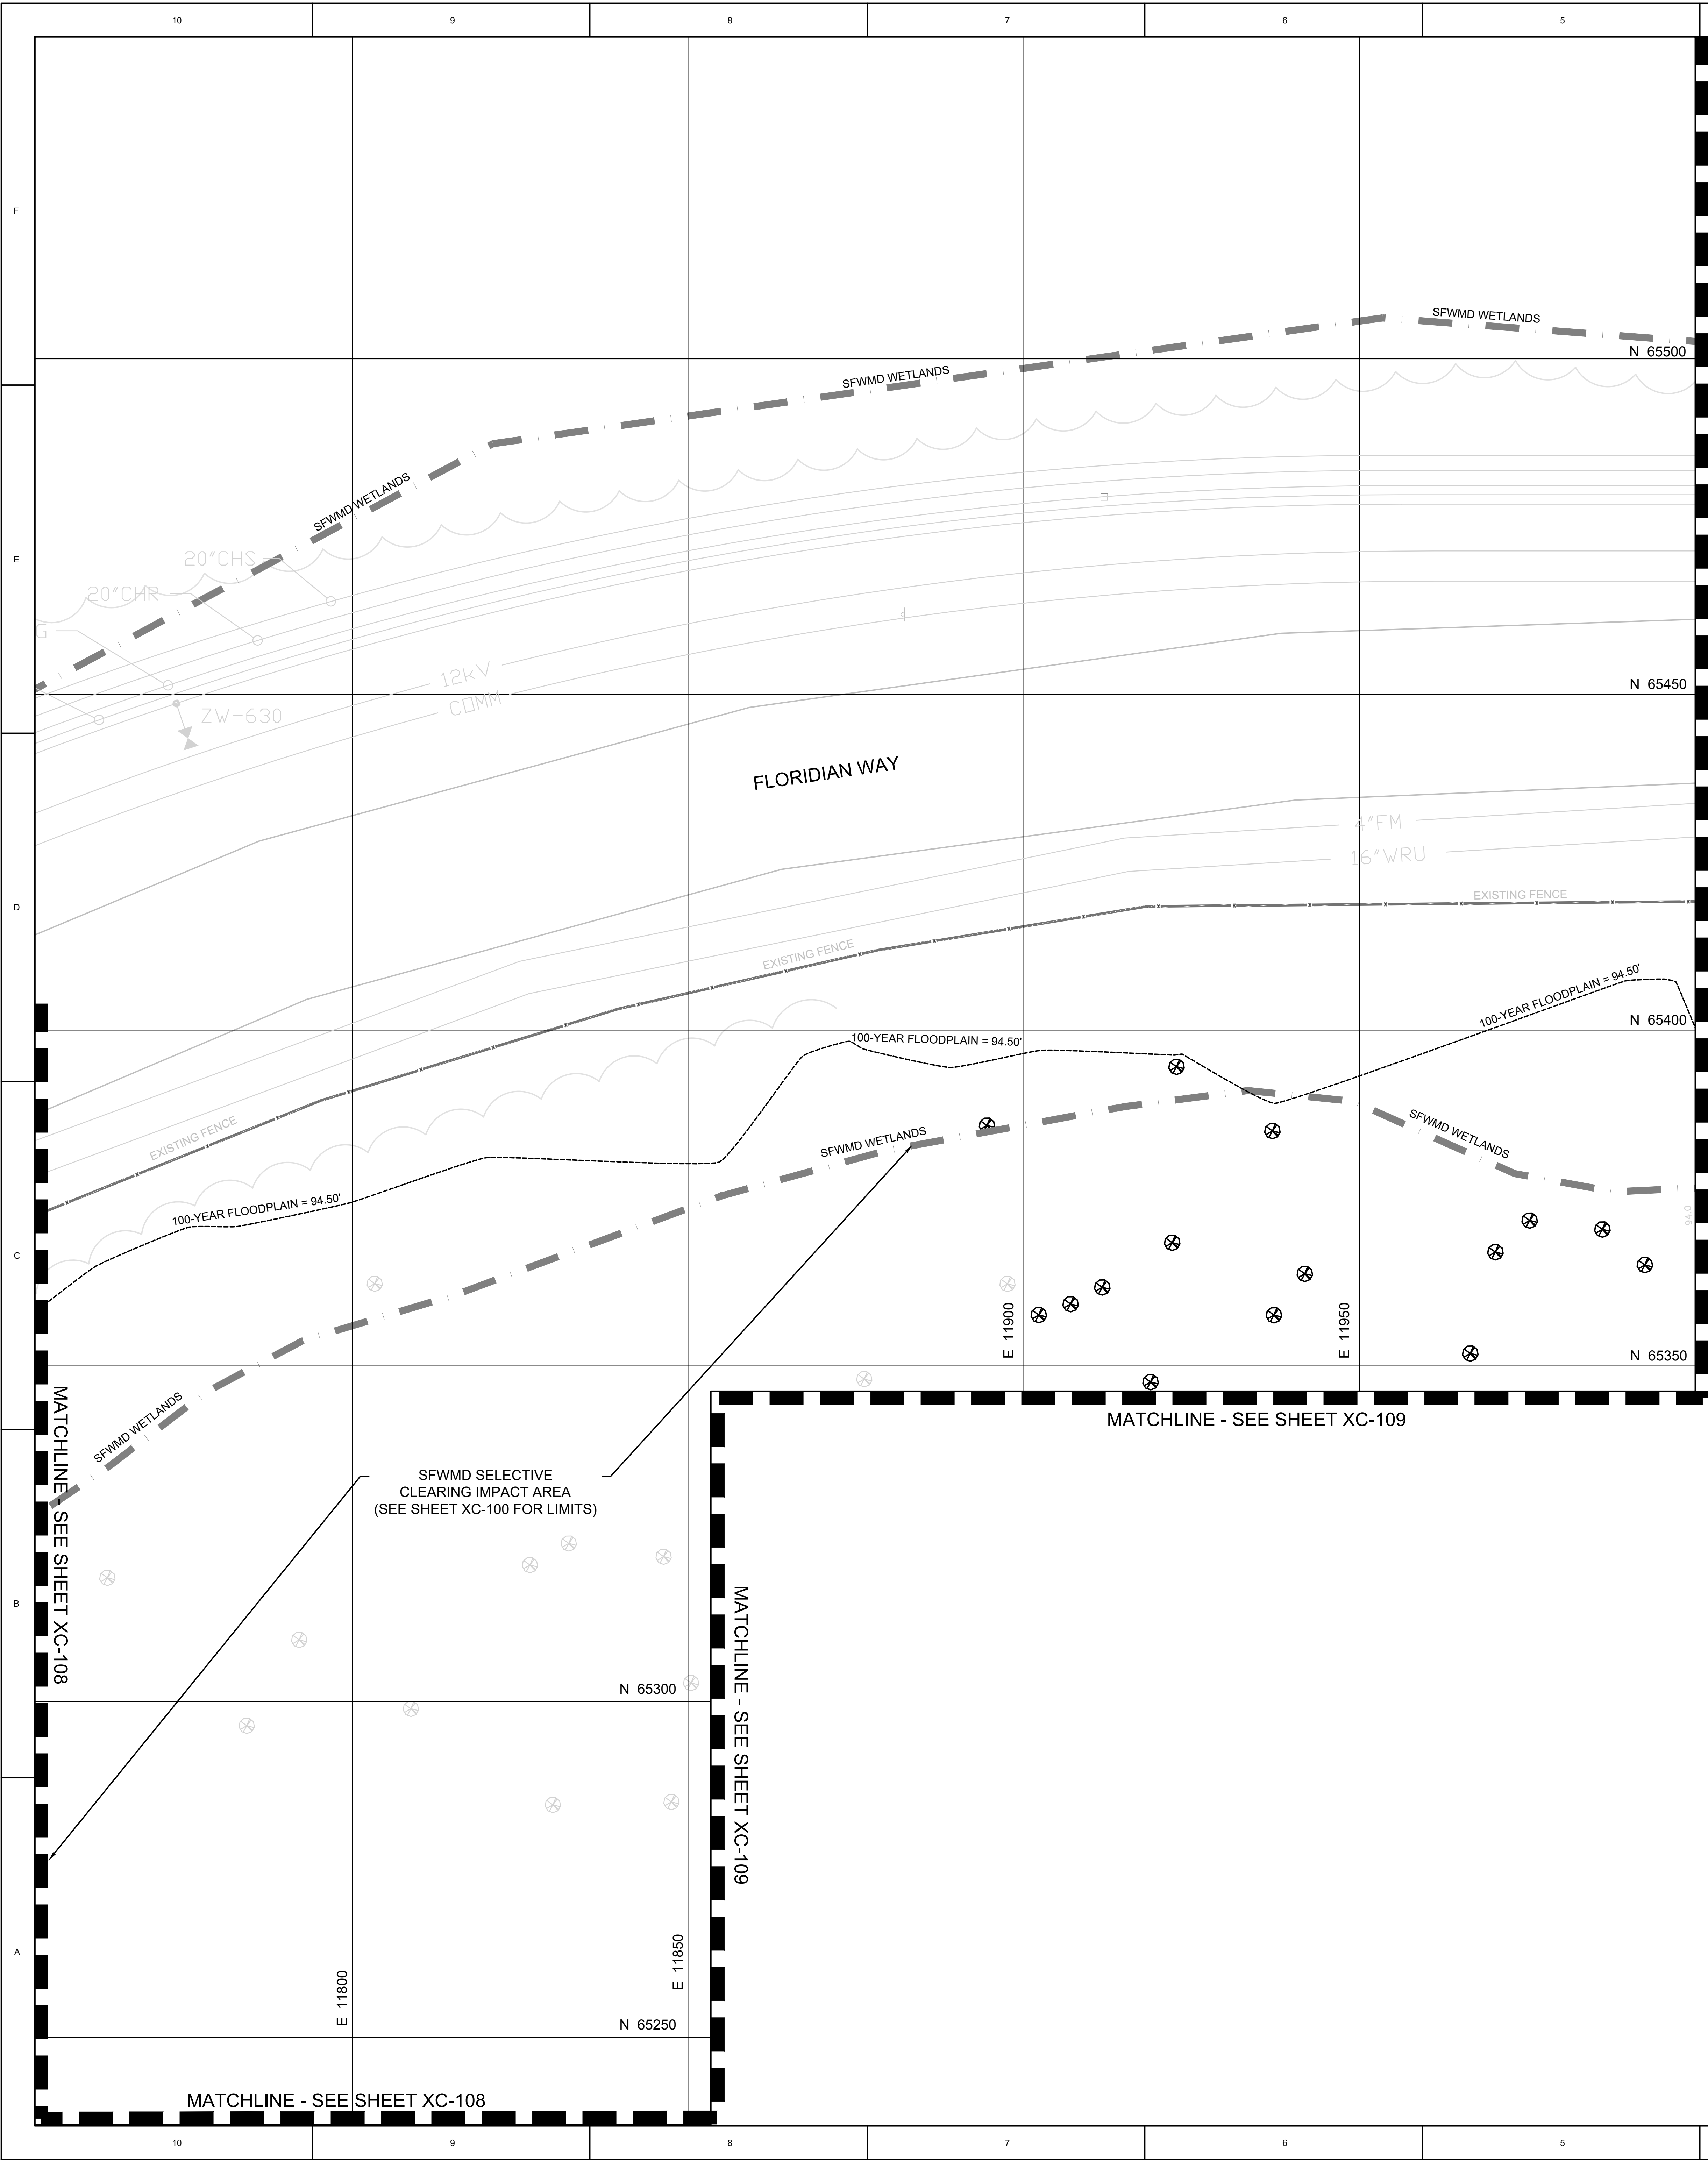


LEGEND

- SINGLE ROW SILT FENCING
- 100.0 EXISTING CONTOURS
- SFWMD WETLAND
- TREES TO BE REMOVED
- TREES TO REMAIN

NOTES:

- LIGHT POLES AND FOUNDATIONS THAT MAY INTERFERE WITH CONSTRUCTION ARE TO BE REMOVED.
- ADDITIONAL TURBIDITY BARRIERS AND EROSION CONTROL MEASURES MAY BE REQUIRED AT THE DISCRETION OF RCD.
- IN PAVED AREAS, INSTALL SILT FENCE ALONG PERIMETER AFTER DEMOLITION.
- DEMOLISHED SITE WILL REQUIRE STABILIZATION WITHIN 7 DAYS OF COMPLETION. CONTRACTOR TO COORDINATE WITH RCD COMPLIANCE.
- WORK WITHIN THE SFWMD SELECTIVE CLEARING IMPACT AREAS TO INCLUDE THE FOLLOWING ACTIVITIES:
 - SELECTIVE TREE CLEARING
 - UNDERGROWTH/UNDERBRUSH CLEARING
 - RESTORE EXISTING TRAIL BREAKS
 - REMOVAL OF INVASIVE SPECIES
- NO GRADING, GRUBBING, OR ROOT DISTURBANCE WILL OCCUR IN THE SFWMD SELECTIVE CLEARING IMPACT AREAS. THERE ARE NO PROPOSED CHANGES TO THE EXISTING DRAINAGE PATTERNS WITHIN THE SFWMD SELECTIVE CLEARING IMPACT AREAS.


GERMANA ENGINEERS AND ARCHITECTS, LLC
1120 WEST MINNEOLA AVENUE
CLERMONT, FLORIDA 34711
(352) 242-3329
CERTIFICATE OF AUTHORIZATION NUMBER #20279

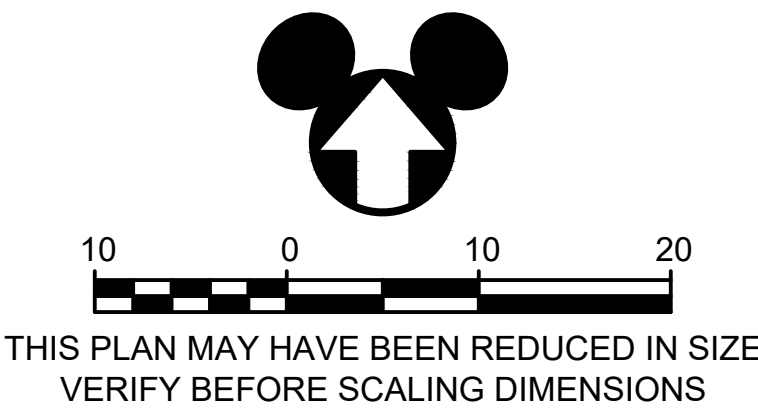



TO THE BEST OF MY KNOWLEDGE THESE
DRAWINGS AND SPECIFICATIONS COMPLY
WITH THE APPLICABLE MINIMUM BUILDING
CODES
ARCHITECT OR ENGINEER SEAL


CHRISTOPHER M. GERMANA, P.E.
FLORIDA P.E. # 61682

PROJECT DESIGNED FOR:		KEY PERSONS AND APPROVALS		NOTES:		ISSUED FOR		DESCRIPTION OF REVISIONS					
PROJECT AREA MAGIC KINGDOM PARK 2 ROADSIDE SITE MODIFICATIONS  Walt Disney World Resort © Disney	SHEET TITLE EXISTING CONDITIONS AND EROSION CONTROL PLAN	PROJECT NO. EDMS CODE NO.	REVISION NO.	DATE	DATE	DATE	DATE	DATE	DATE				
										DESIGNER		THE DATA IN THIS DOCUMENT INCORPORATES PROPRIETARY RIGHTS OF	
										C. GERMANA		WALT DISNEY PARKS AND RESORTS, L.P. AND ITS AFFILIATES, INCLUDING DISNEY	
										C. GERMANA		AND ITS AFFILIATES, INCLUDING DISNEY, ARE THE SOLE OWNERS OF THE	
										K. LINCOLN		RIGHTS IN THE DRAWINGS AND SPECIFICATIONS. NO PART OF THIS	
										C. GERMANA		DRAWING OR ANY PART THEREOF MAY BE REPRODUCED OR TRANSMITTED	
										C. GERMANA		IN ANY FORM OR BY ANY MEANS, ELECTRONIC OR MECHANICAL, WITH-OUT	
										C. GERMANA		THE WRITTEN PERMISSION OF THE PROJECT OWNER. THIS DRAWING IS THE	
© 2017 FASER		PROPERTY OF THE PROJECT OWNER. THIS DRAWING IS THE PROPERTY OF											
11/11/17 11:11 AM		11/11/17 11:11 AM		11/11/17 11:11 AM		11/11/17 11:11 AM		11/11/17 11:11 AM					
11/11/17 11:11 AM		11/11/17 11:11 AM		11/11/17 11:11 AM		11/11/17 11:11 AM		11/11/17 11:11 AM					
1													

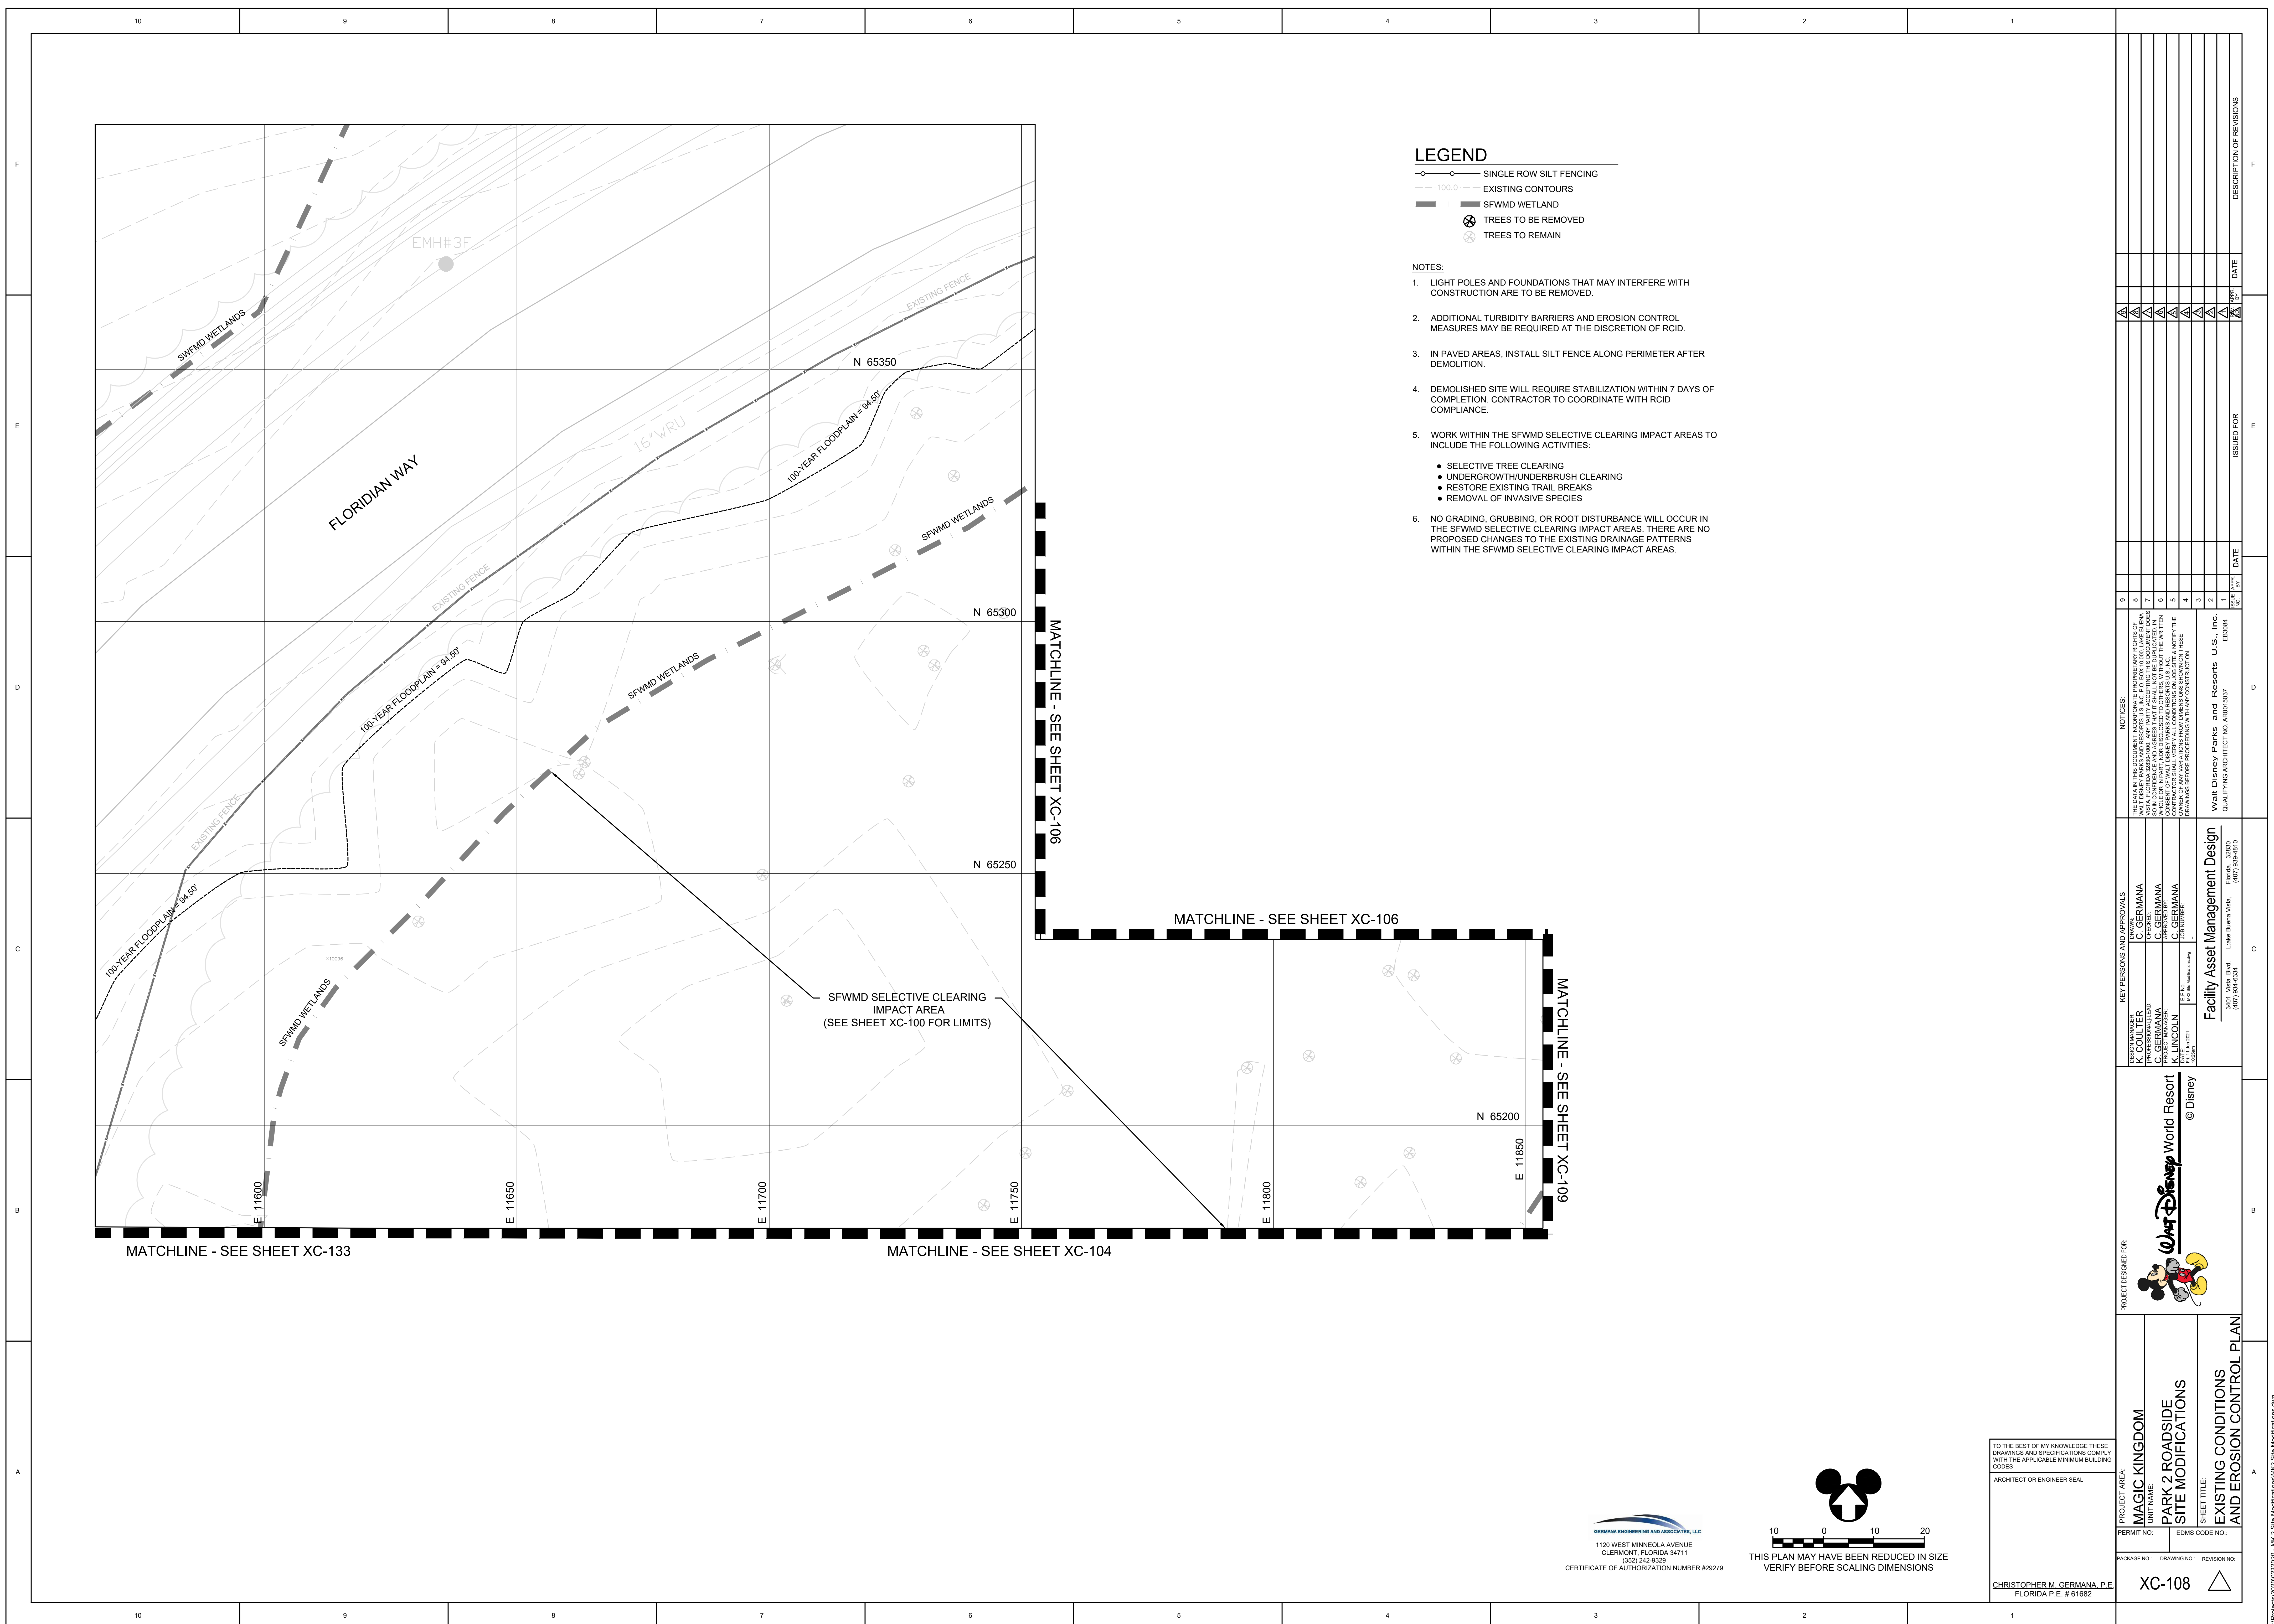

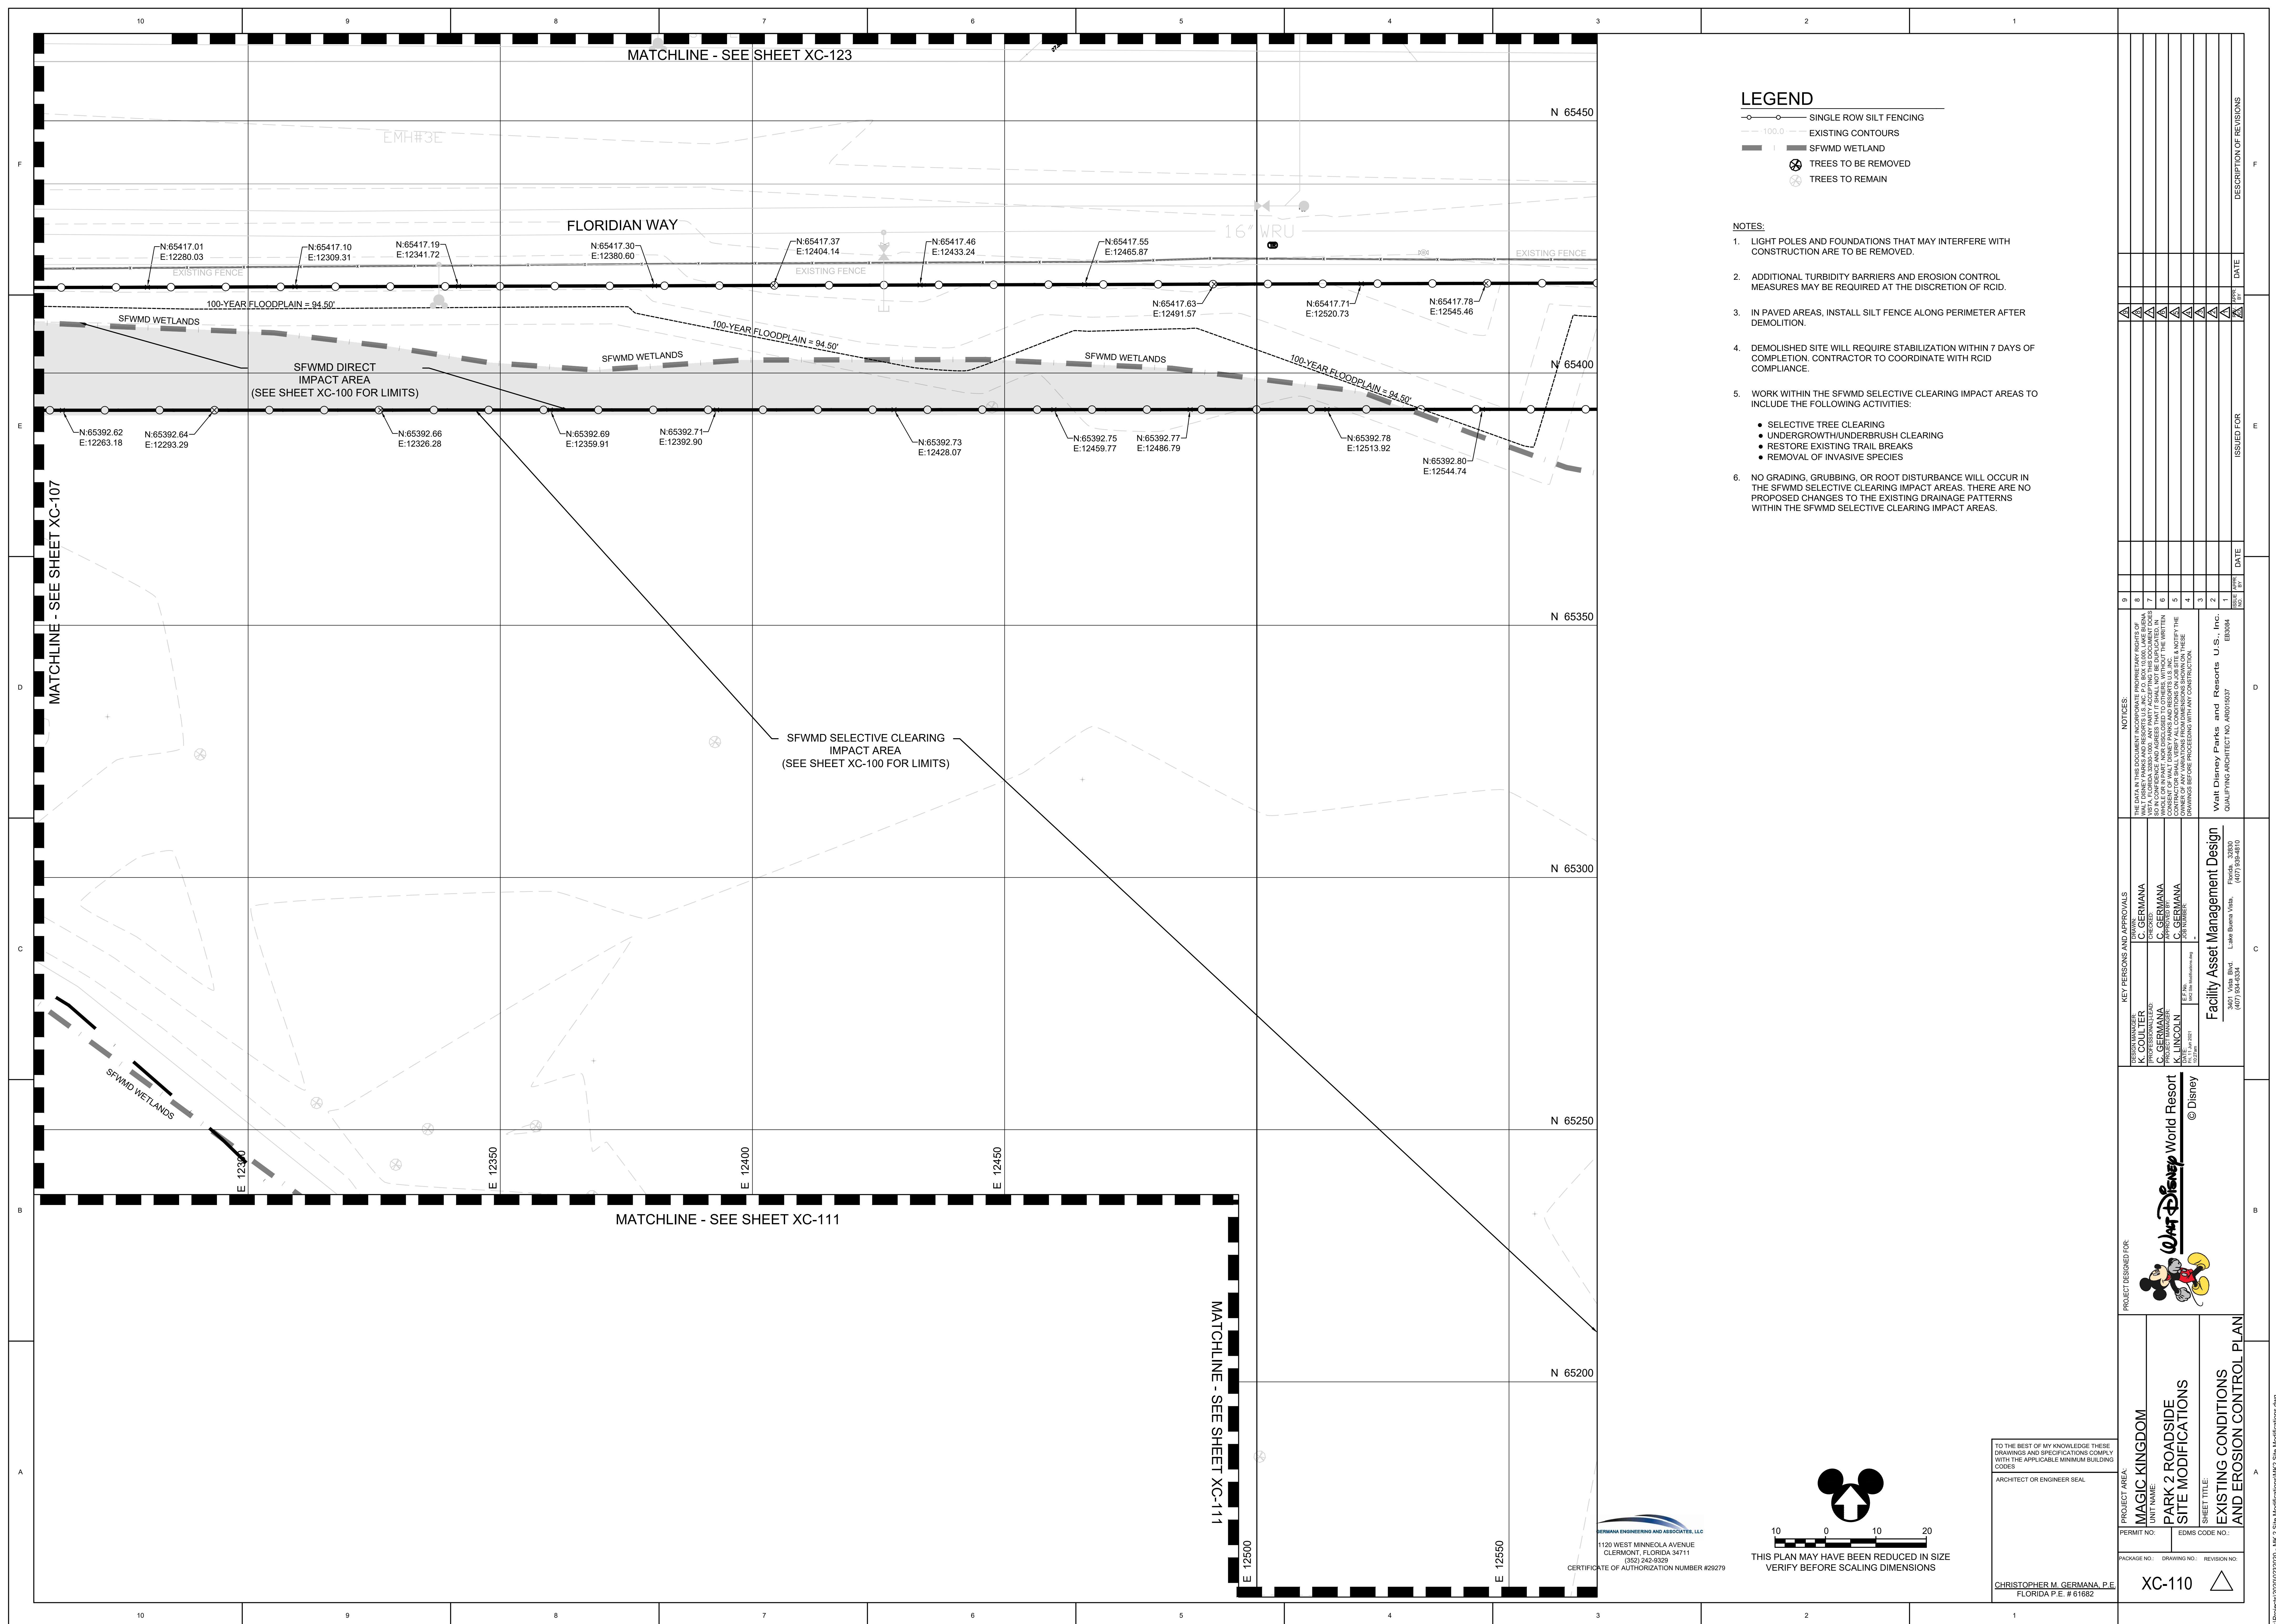

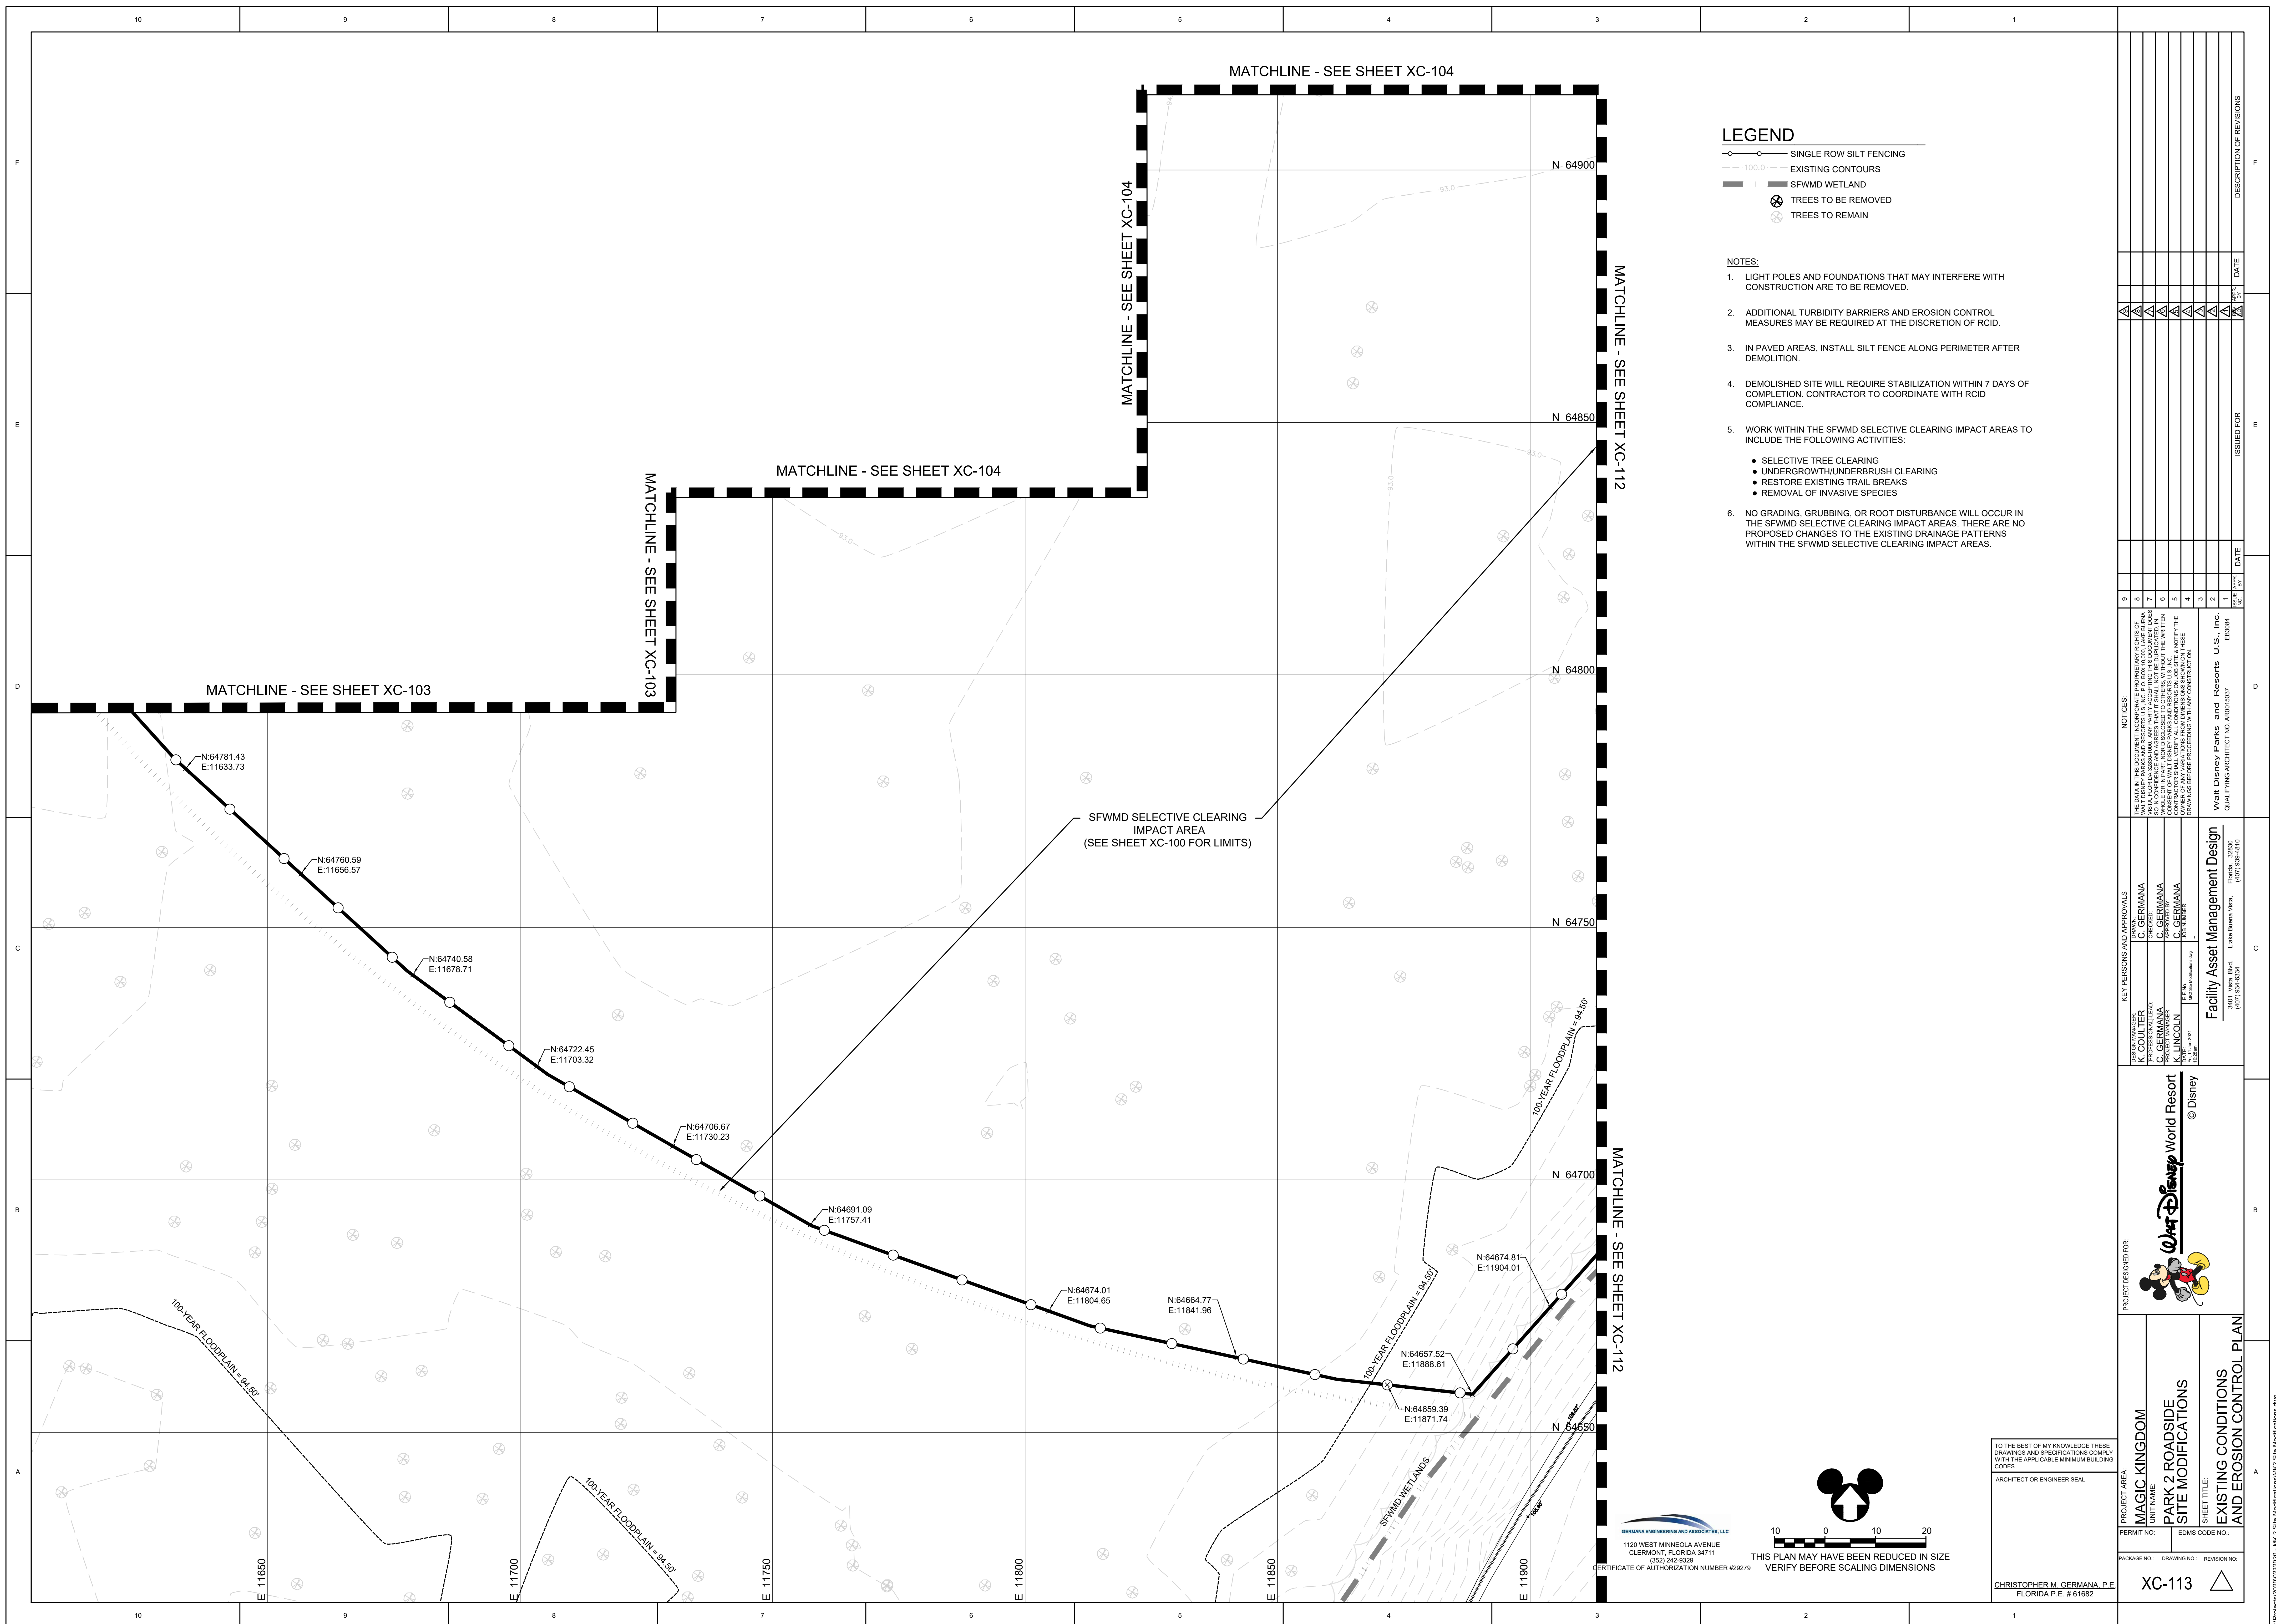

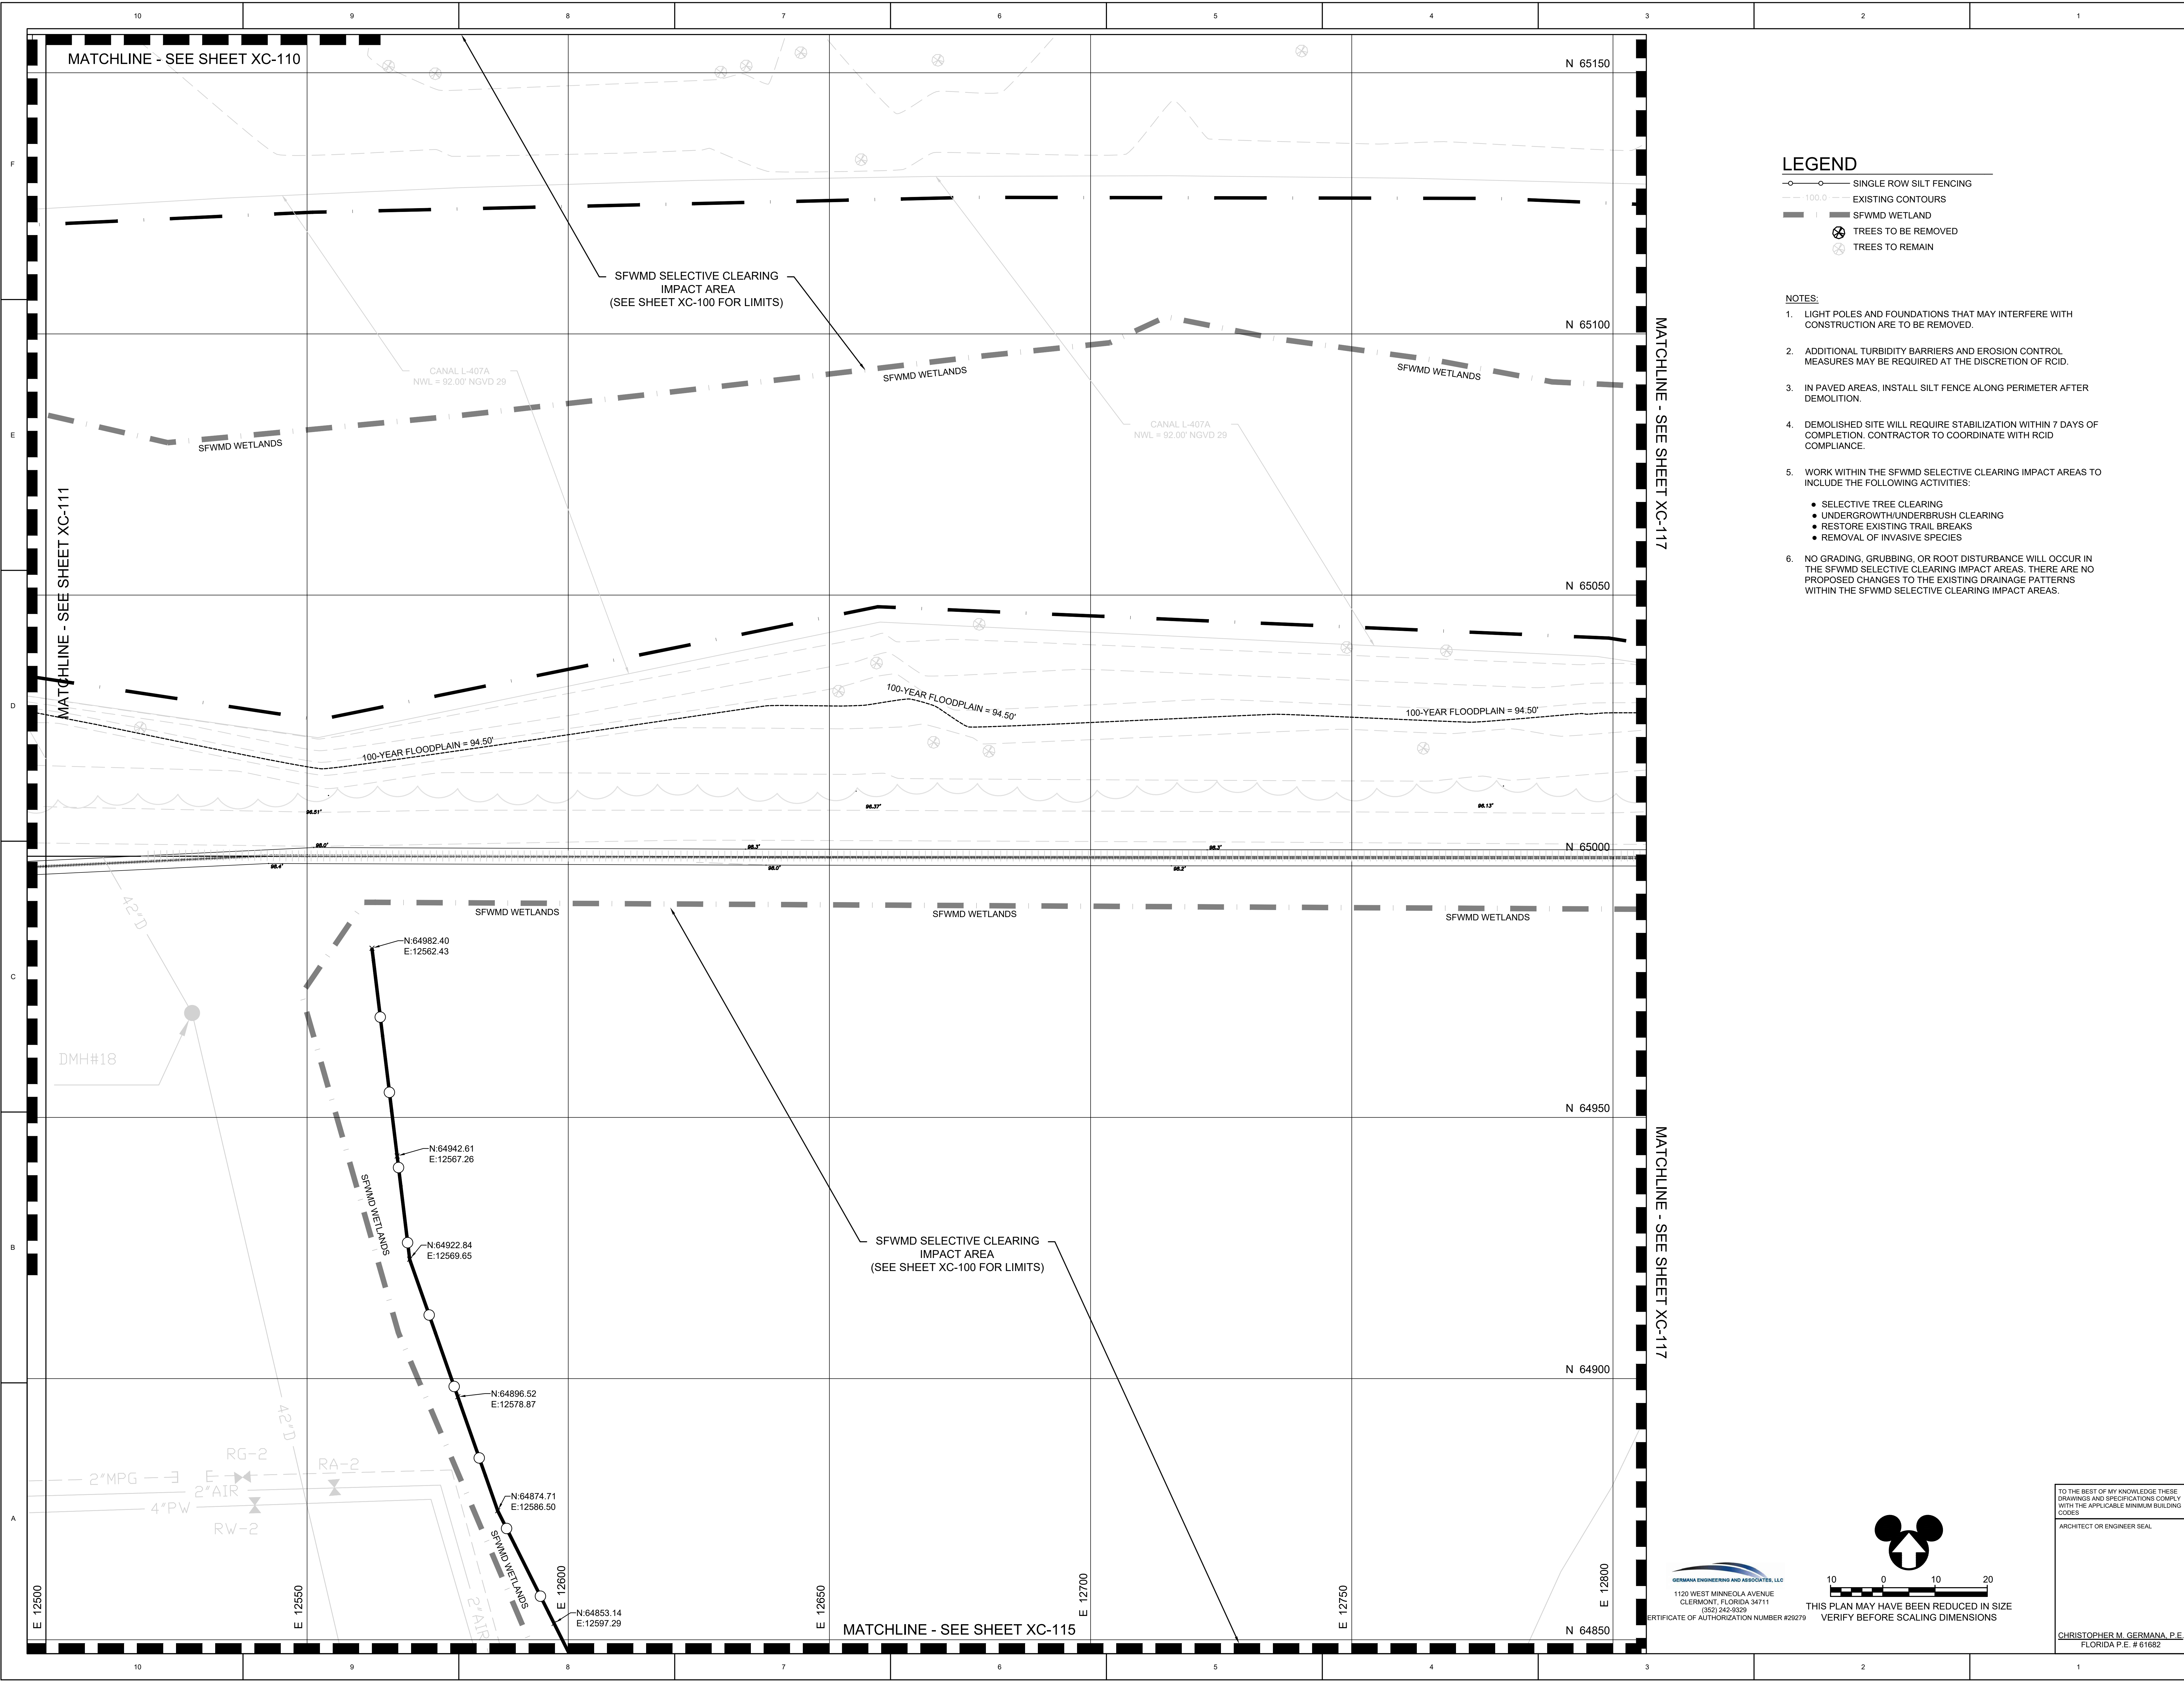

LEGEND

- SINGLE ROW SILT FENCING
- EXISTING CONTOURS
- SFWMD WETLAND
- TREES TO BE REMOVED
- TREES TO REMAIN


- NOTES:**
1. LIGHT POLES AND FOUNDATIONS THAT MAY INTERFERE WITH CONSTRUCTION ARE TO BE REMOVED.
 2. ADDITIONAL TURBIDITY BARRIERS AND EROSION CONTROL MEASURES MAY BE REQUIRED AT THE DISCRETION OF RCID.
 3. IN PAVED AREAS, INSTALL SILT FENCE ALONG PERIMETER AFTER DEMOLITION.
 4. DEMOLISHED SITE WILL REQUIRE STABILIZATION WITHIN 7 DAYS OF COMPLETION. CONTRACTOR TO COORDINATE WITH RCID COMPLIANCE.
 5. WORK WITHIN THE SFWMD SELECTIVE CLEARING IMPACT AREAS TO INCLUDE THE FOLLOWING ACTIVITIES:
 - SELECTIVE TREE CLEARING
 - UNDERGROWTH/UNDERBRUSH CLEARING
 - RESTORE EXISTING TRAIL BREAKS
 - REMOVAL OF INVASIVE SPECIES
 6. NO GRADING, GRUBBING, OR ROOT DISTURBANCE WILL OCCUR IN THE SFWMD SELECTIVE CLEARING IMPACT AREAS. THERE ARE NO PROPOSED CHANGES TO THE EXISTING DRAINAGE PATTERNS WITHIN THE SFWMD SELECTIVE CLEARING IMPACT AREAS.


GERMANA ENGINEERING AND ASSOCIATES, LLC
1120 WEST MINNEOLA AVENUE
CLERMONT, FLORIDA 34711
(850) 242-5129
CERTIFICATE OF AUTHORIZATION NUMBER #29720


10 0 10 20
THIS PLAN MAY HAVE BEEN REDUCED IN SIZE
VERIFY BEFORE SCALING DIMENSIONS

TO THE BEST OF MY KNOWLEDGE THESE
DRAWINGS AND SPECIFICATIONS COMPLY
WITH THE APPLICABLE MINIMUM BUILDING
CODES
ARCHITECT OR ENGINEER SEAL
CHRISTOPHER M. GERMANA, P.E.
FLORIDA P.E. # 61682

PROJECT DESIGN FOR			PROJECT DESIGN FOR			PROJECT DESIGN FOR			PROJECT DESIGN FOR		
MAGIC KINGDOM			MAGIC KINGDOM			MAGIC KINGDOM			MAGIC KINGDOM		
PARK 2 ROADSIDE			PARK 2 ROADSIDE			PARK 2 ROADSIDE			PARK 2 ROADSIDE		
SITE MODIFICATIONS			SITE MODIFICATIONS			SITE MODIFICATIONS			SITE MODIFICATIONS		
SHEET TITLE			SHEET TITLE			SHEET TITLE			SHEET TITLE		
EXISTING CONDITIONS			EXISTING CONDITIONS			EXISTING CONDITIONS			EXISTING CONDITIONS		
AND EROSION CONTROL PLAN			AND EROSION CONTROL PLAN			AND EROSION CONTROL PLAN			AND EROSION CONTROL PLAN		
XC-114			XC-114			XC-114			XC-114		
PACKAGE NO.			DRAWING NO.			REVISION NO.			ISSUED FOR		
DATE			DATE			DATE			DATE		
DESCRIPTION OF REVISIONS			DESCRIPTION OF REVISIONS			DESCRIPTION OF REVISIONS			DESCRIPTION OF REVISIONS		
1			1			1			1		
2			2			2			2		
3			3			3			3		
4			4			4			4		
5			5			5			5		
6			6			6			6		
7			7			7			7		
8			8			8			8		
9			9			9			9		
10			10			10			10		

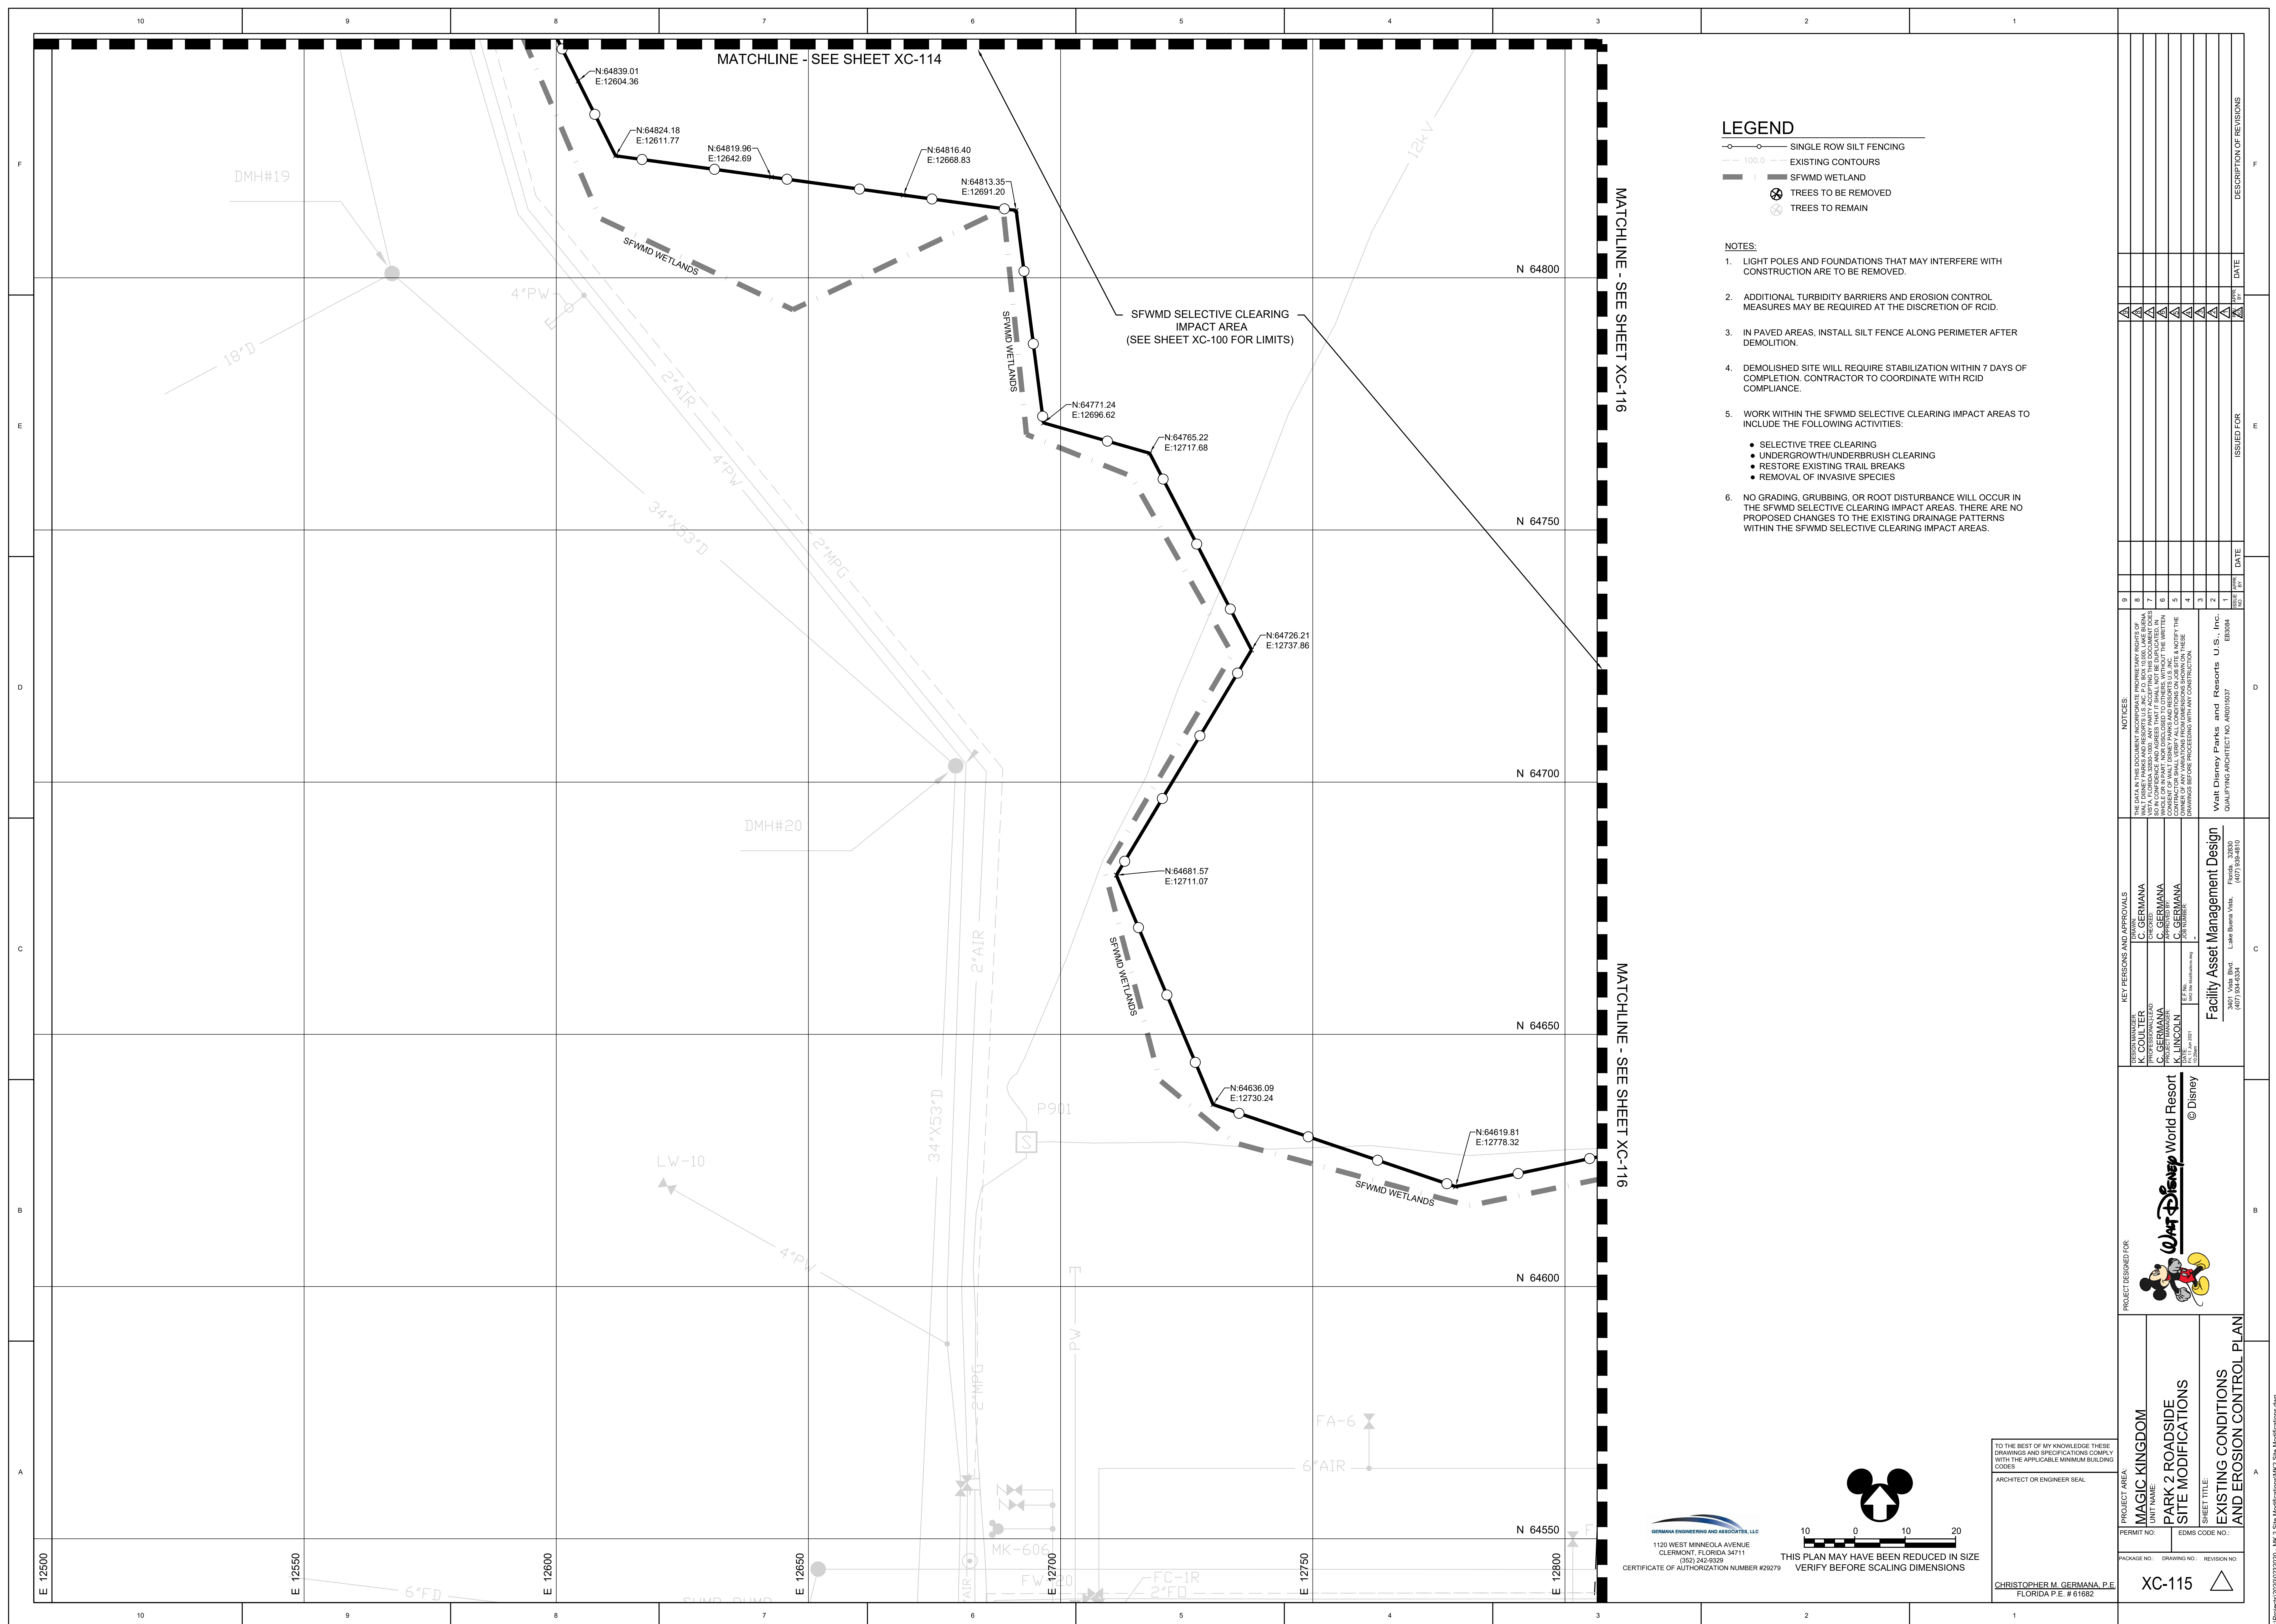

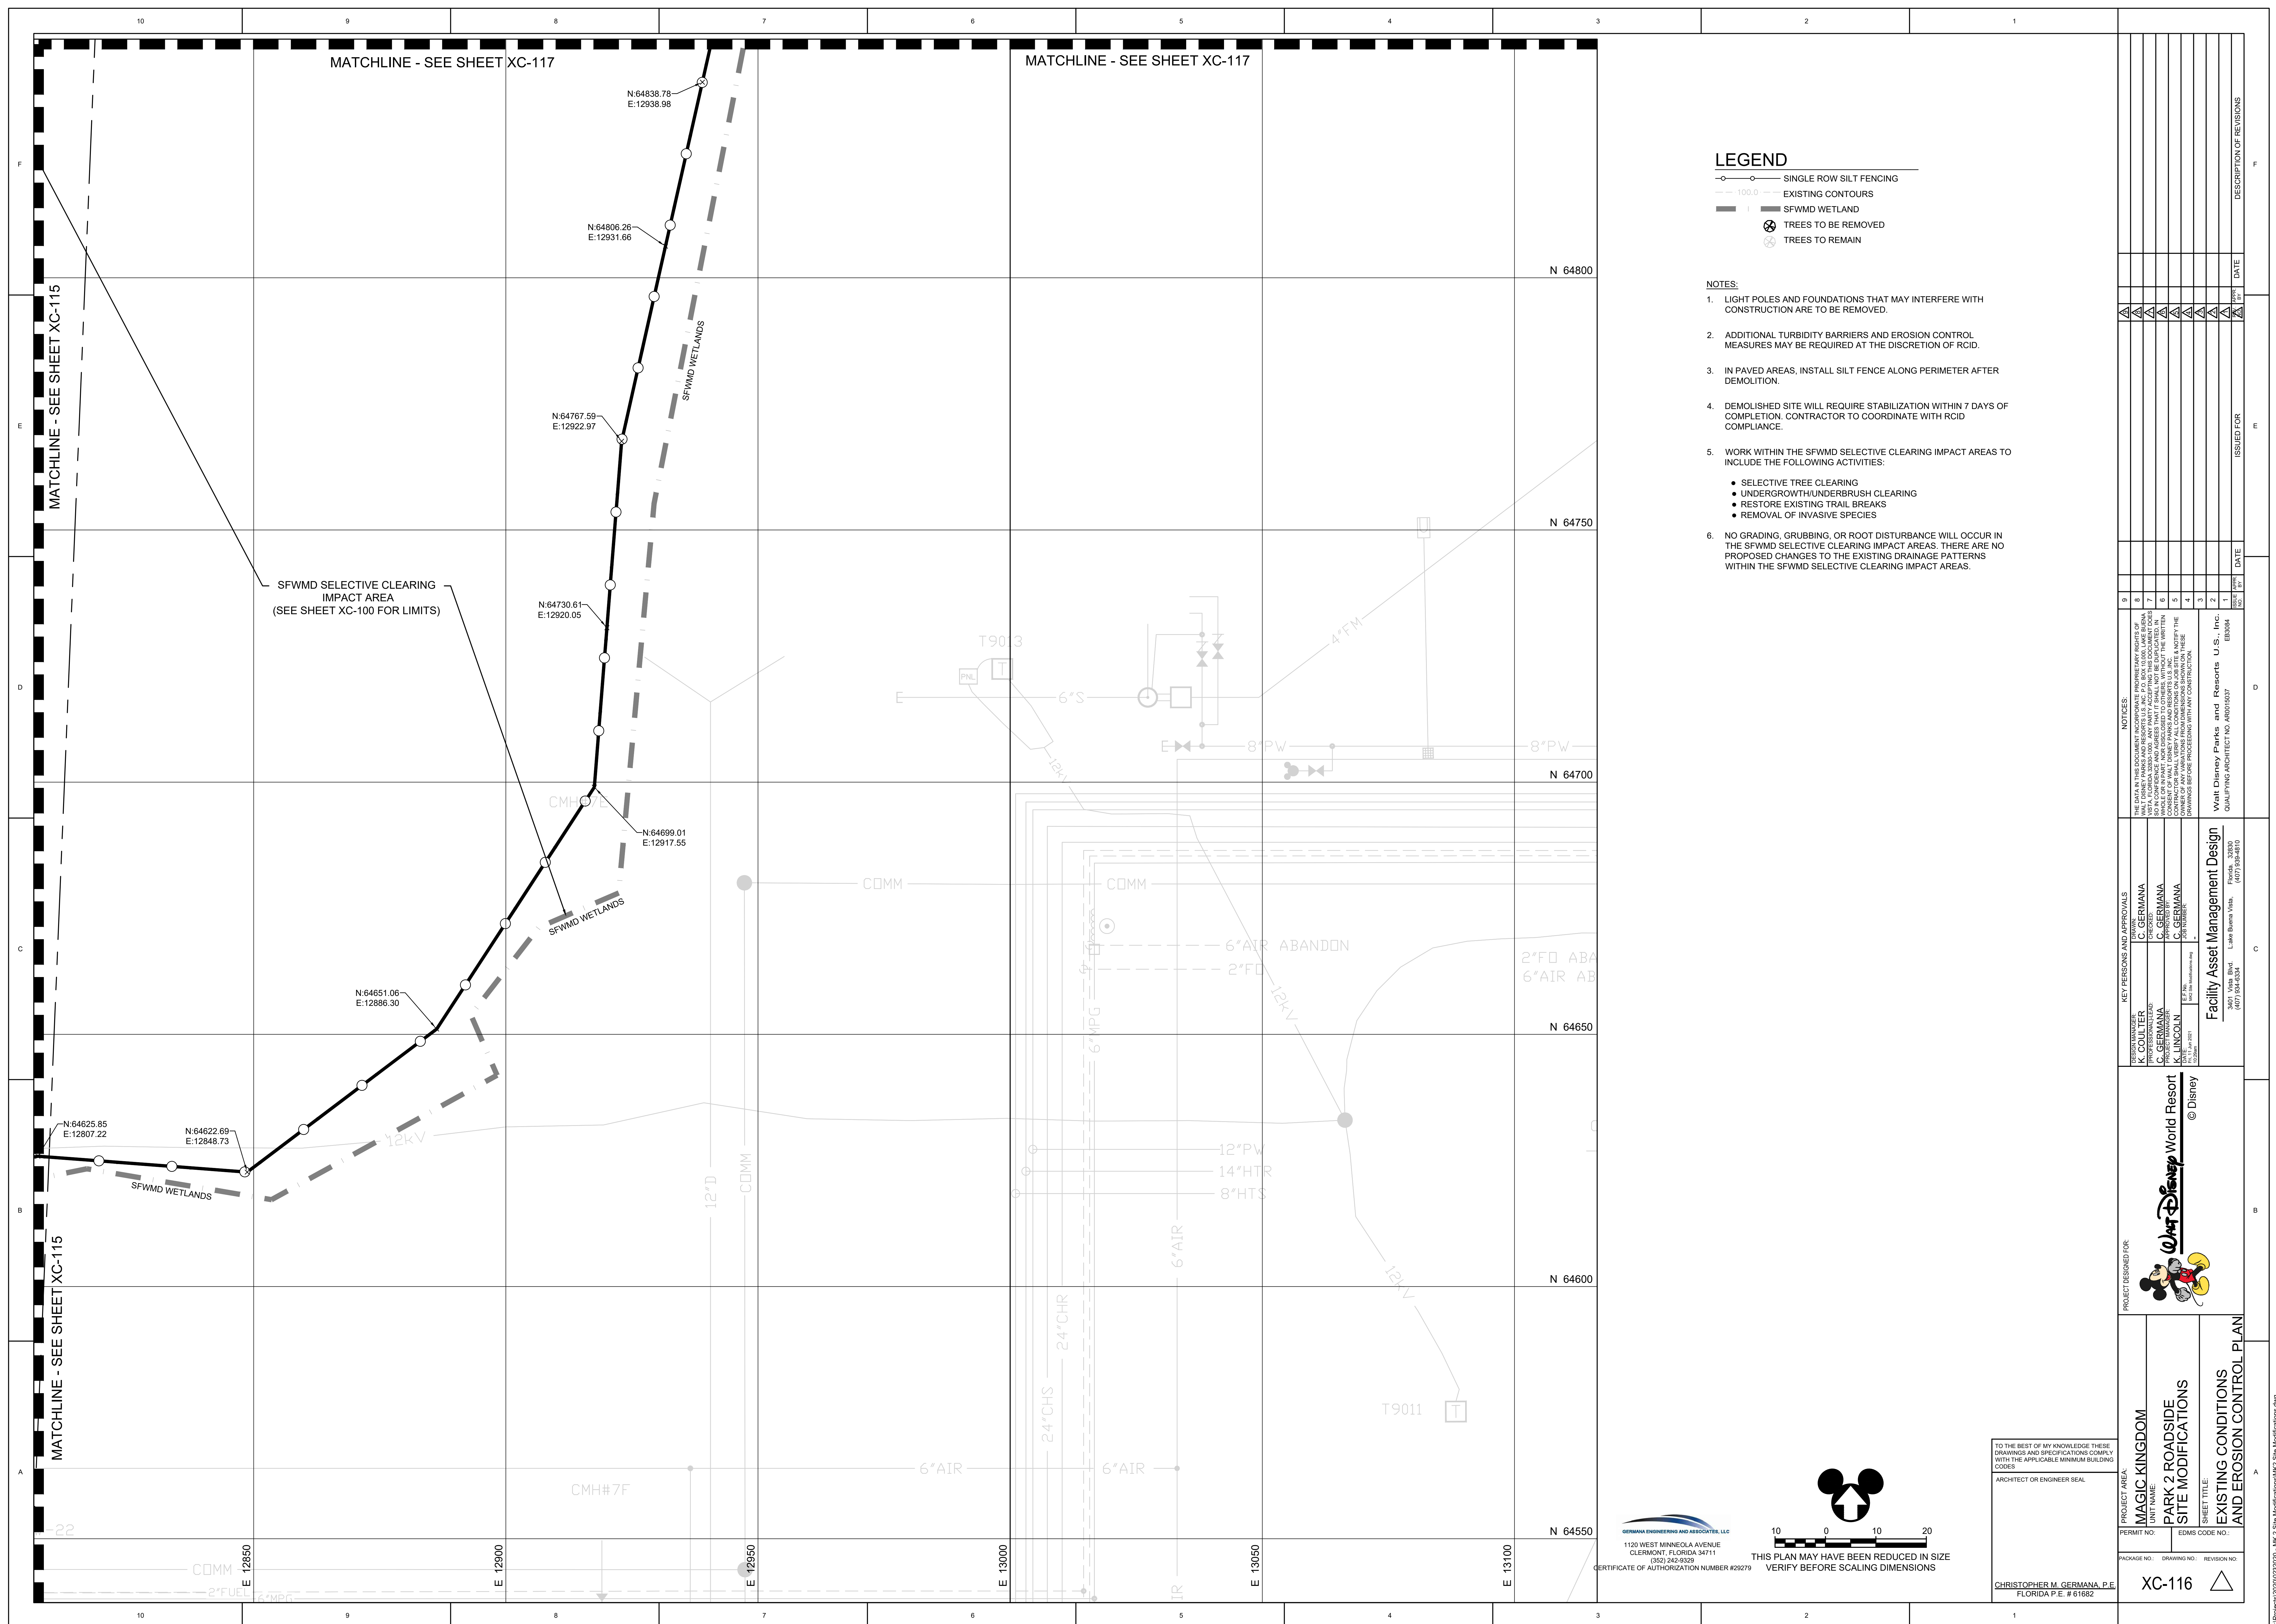

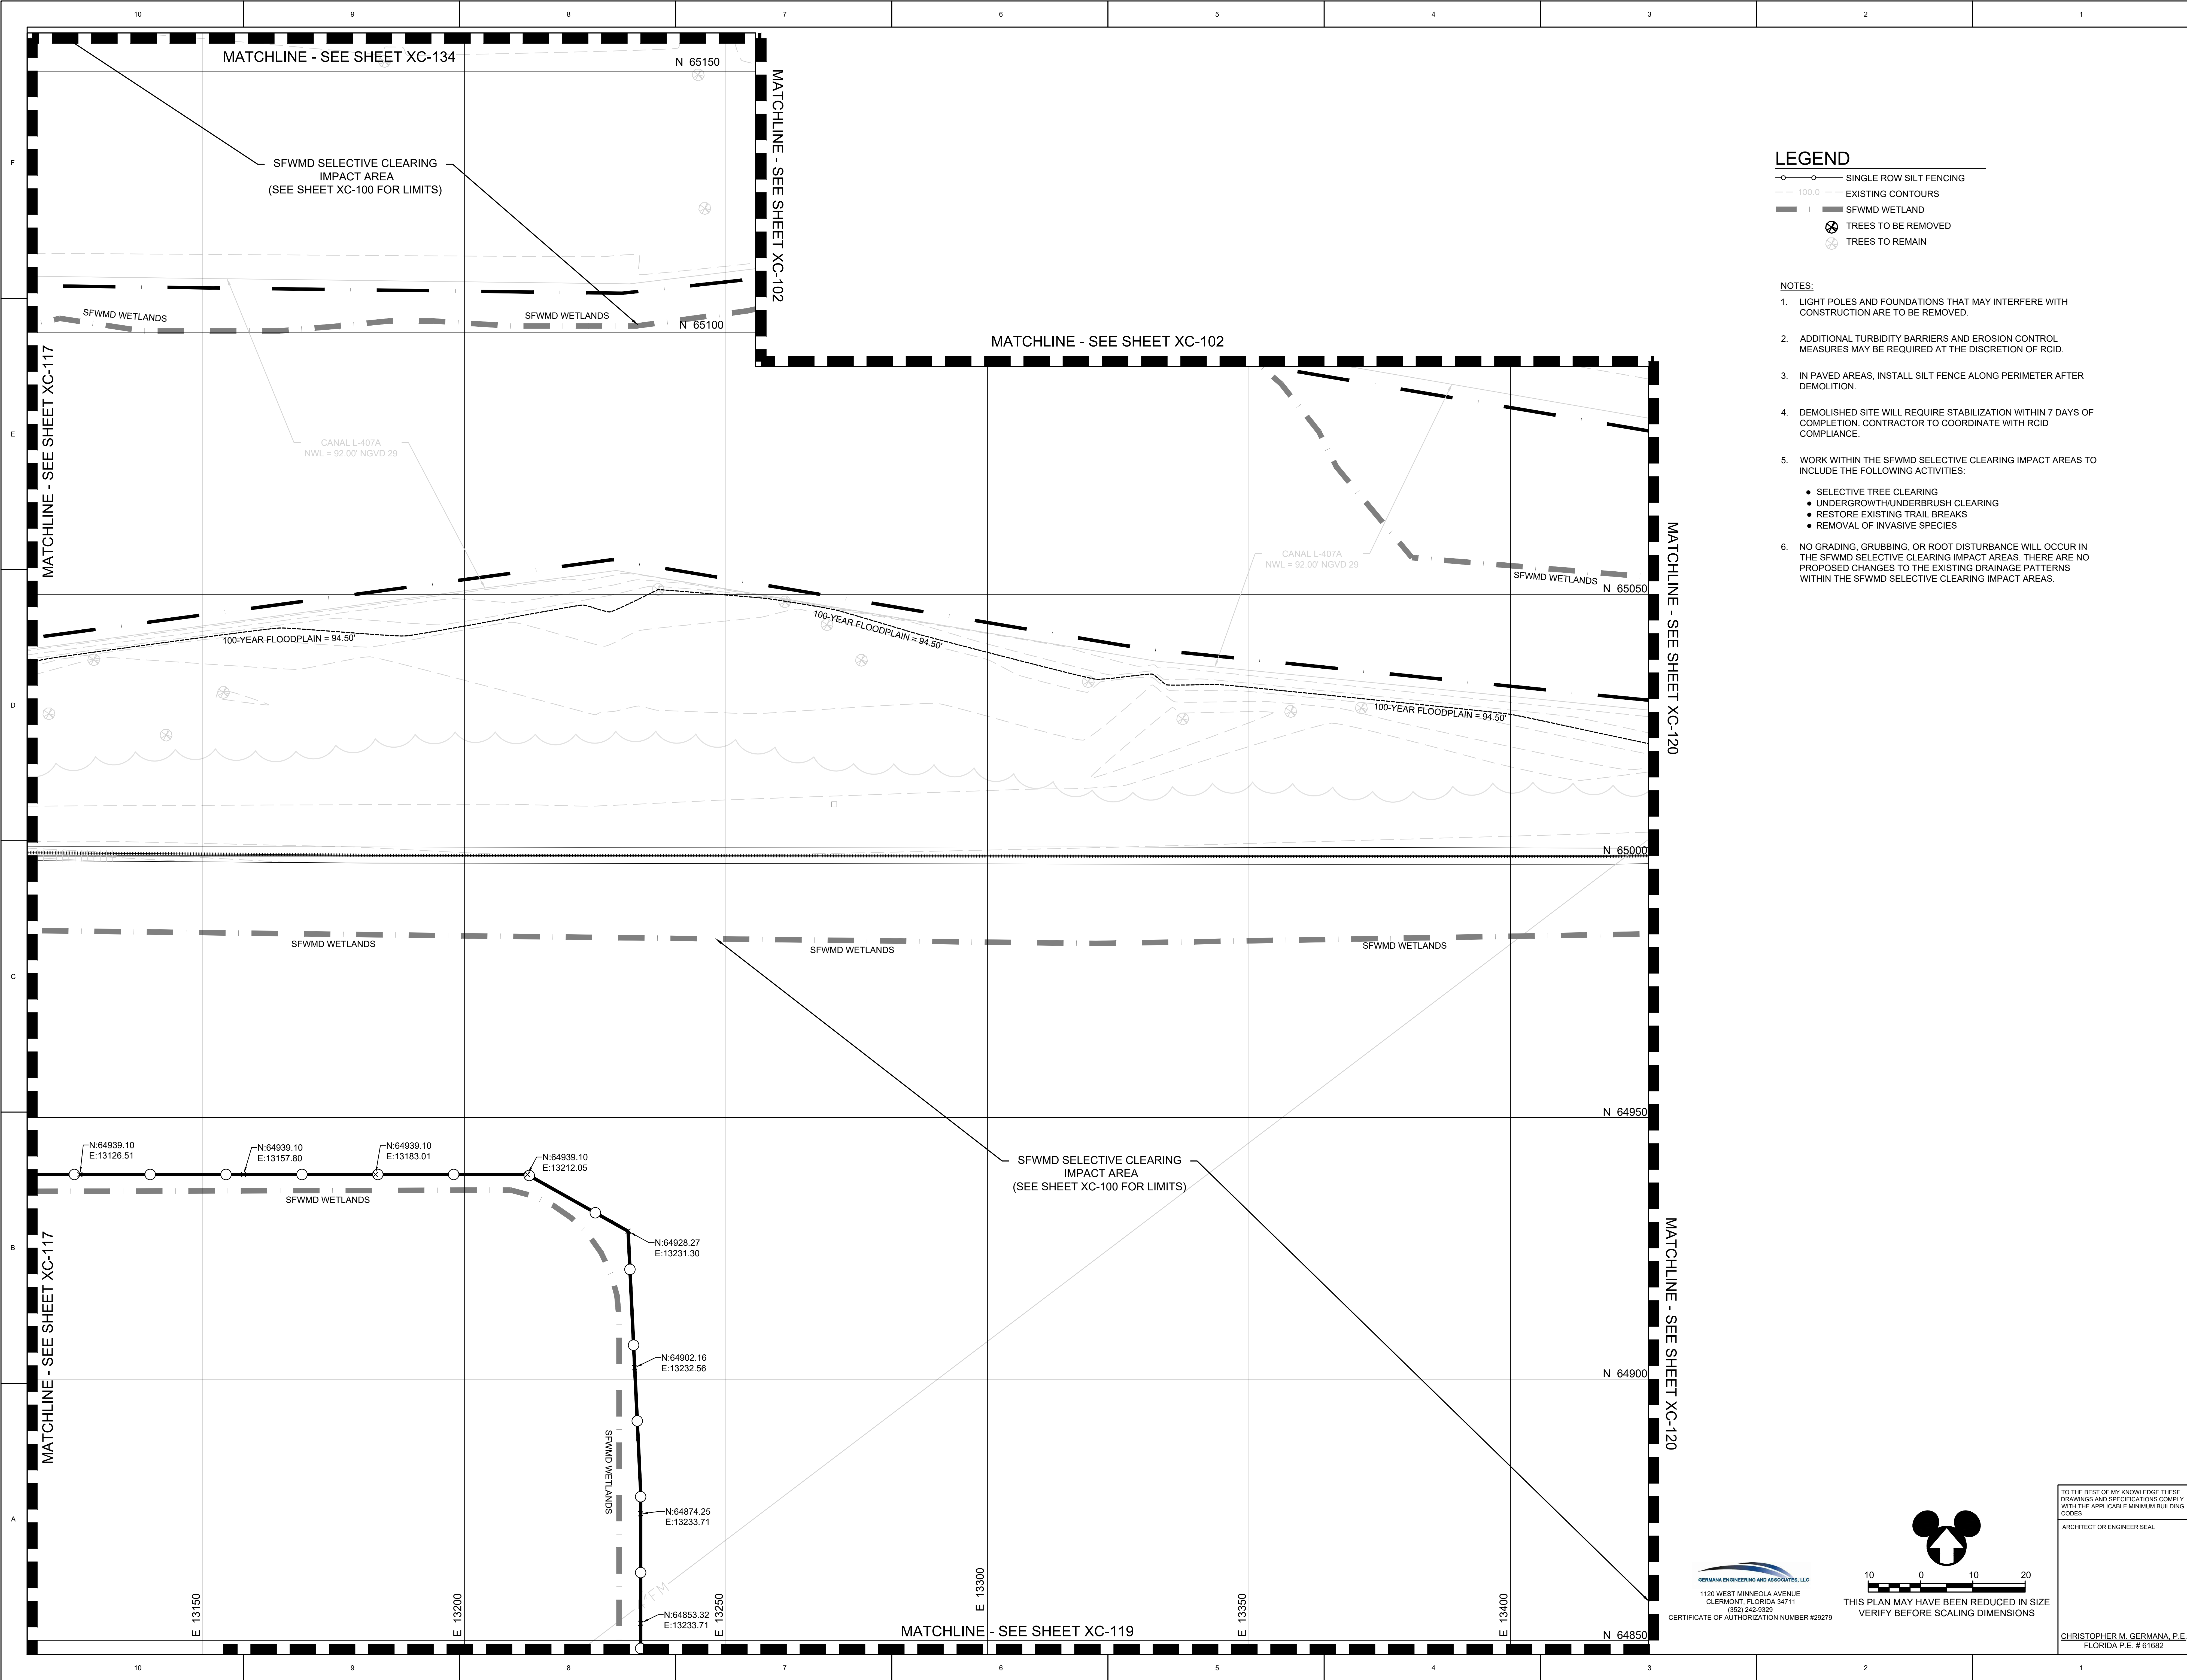


LEGEND

- SINGLE ROW SILT FENCING
- 100.0' EXISTING CONTOURS
- SFWMD WETLAND
- TREES TO BE REMOVED
- TREES TO REMAIN

NOTES:

- LIGHT POLES AND FOUNDATIONS THAT MAY INTERFERE WITH CONSTRUCTION ARE TO BE REMOVED.
- ADDITIONAL TURBIDITY BARRIERS AND EROSION CONTROL MEASURES MAY BE REQUIRED AT THE DISCRETION OF RCID.
- IN PAVED AREAS, INSTALL SILT FENCE ALONG PERIMETER AFTER DEMOLITION.
- DEMOLISHED SITE WILL REQUIRE STABILIZATION WITHIN 7 DAYS OF COMPLETION. CONTRACTOR TO COORDINATE WITH RCID COMPLIANCE.
- WORK WITHIN THE SFWMD SELECTIVE CLEARING IMPACT AREAS TO INCLUDE THE FOLLOWING ACTIVITIES:
 - SELECTIVE TREE CLEARING
 - UNDERGROWTH/UNDERBRUSH CLEARING
 - RESTORE EXISTING TRAIL BREAKS
 - REMOVAL OF INVASIVE SPECIES
- NO GRADING, GRUBBING, OR ROOT DISTURBANCE WILL OCCUR IN THE SFWMD SELECTIVE CLEARING IMPACT AREAS. THERE ARE NO PROPOSED CHANGES TO THE EXISTING DRAINAGE PATTERNS WITHIN THE SFWMD SELECTIVE CLEARING IMPACT AREAS.


GERMANA ENGINEERS AND ARCHITECTS, LLC
1120 WEST MINNEOLA AVENUE
CLERMONT, FLORIDA 34711
(850) 246-8529
CERTIFICATE OF AUTHORIZATION NUMBER #29279

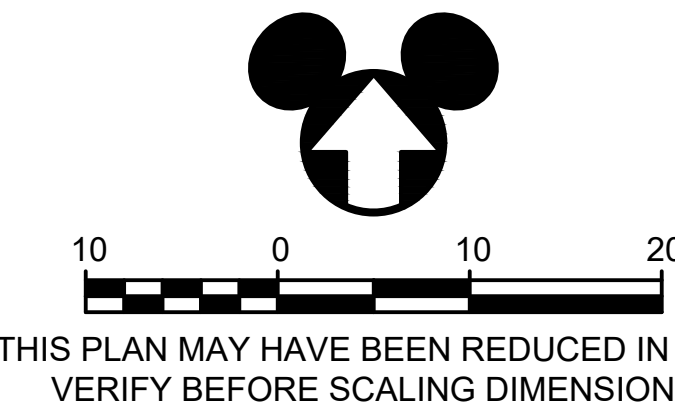



TO THE BEST OF MY KNOWLEDGE THESE
DRAWINGS AND SPECIFICATIONS COMPLY
WITH THE APPLICABLE MINIMUM BUILDING
CODES
ARCHITECT OR ENGINEER SEAL

CHRISTOPHER M. GERMANA, P.E.
FLORIDA P.E. # 61682

PROJECT DESIGN FOR										KEY PERSONS AND APPROVALS										NOTES:										ISSUED FOR										DESCRIPTION OF REVISIONS									
PROJECT AREA: MAGIC KINGDOM PARK 2 ROADSIDE SITE MODIFICATIONS PERMIT NO: DCMS CODE NO: XC-118 SHEET TITLE: EXISTING CONDITIONS AND EROSION CONTROL PLAN										DESIGNER: K. COLETER PROFESSIONAL SEAL NO. 100																																							

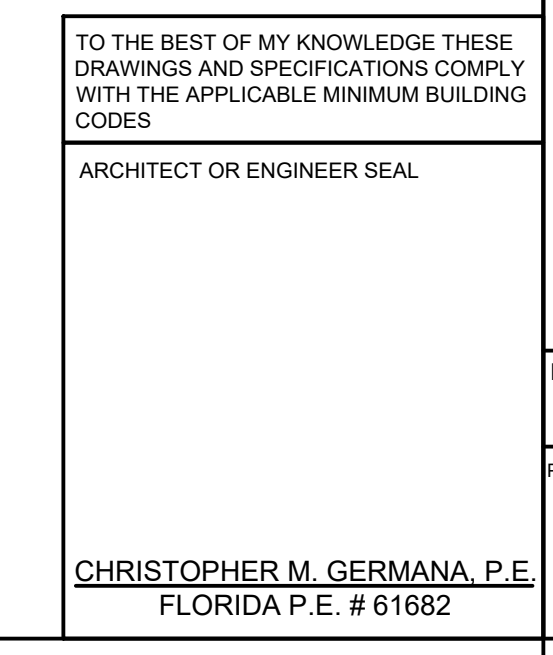

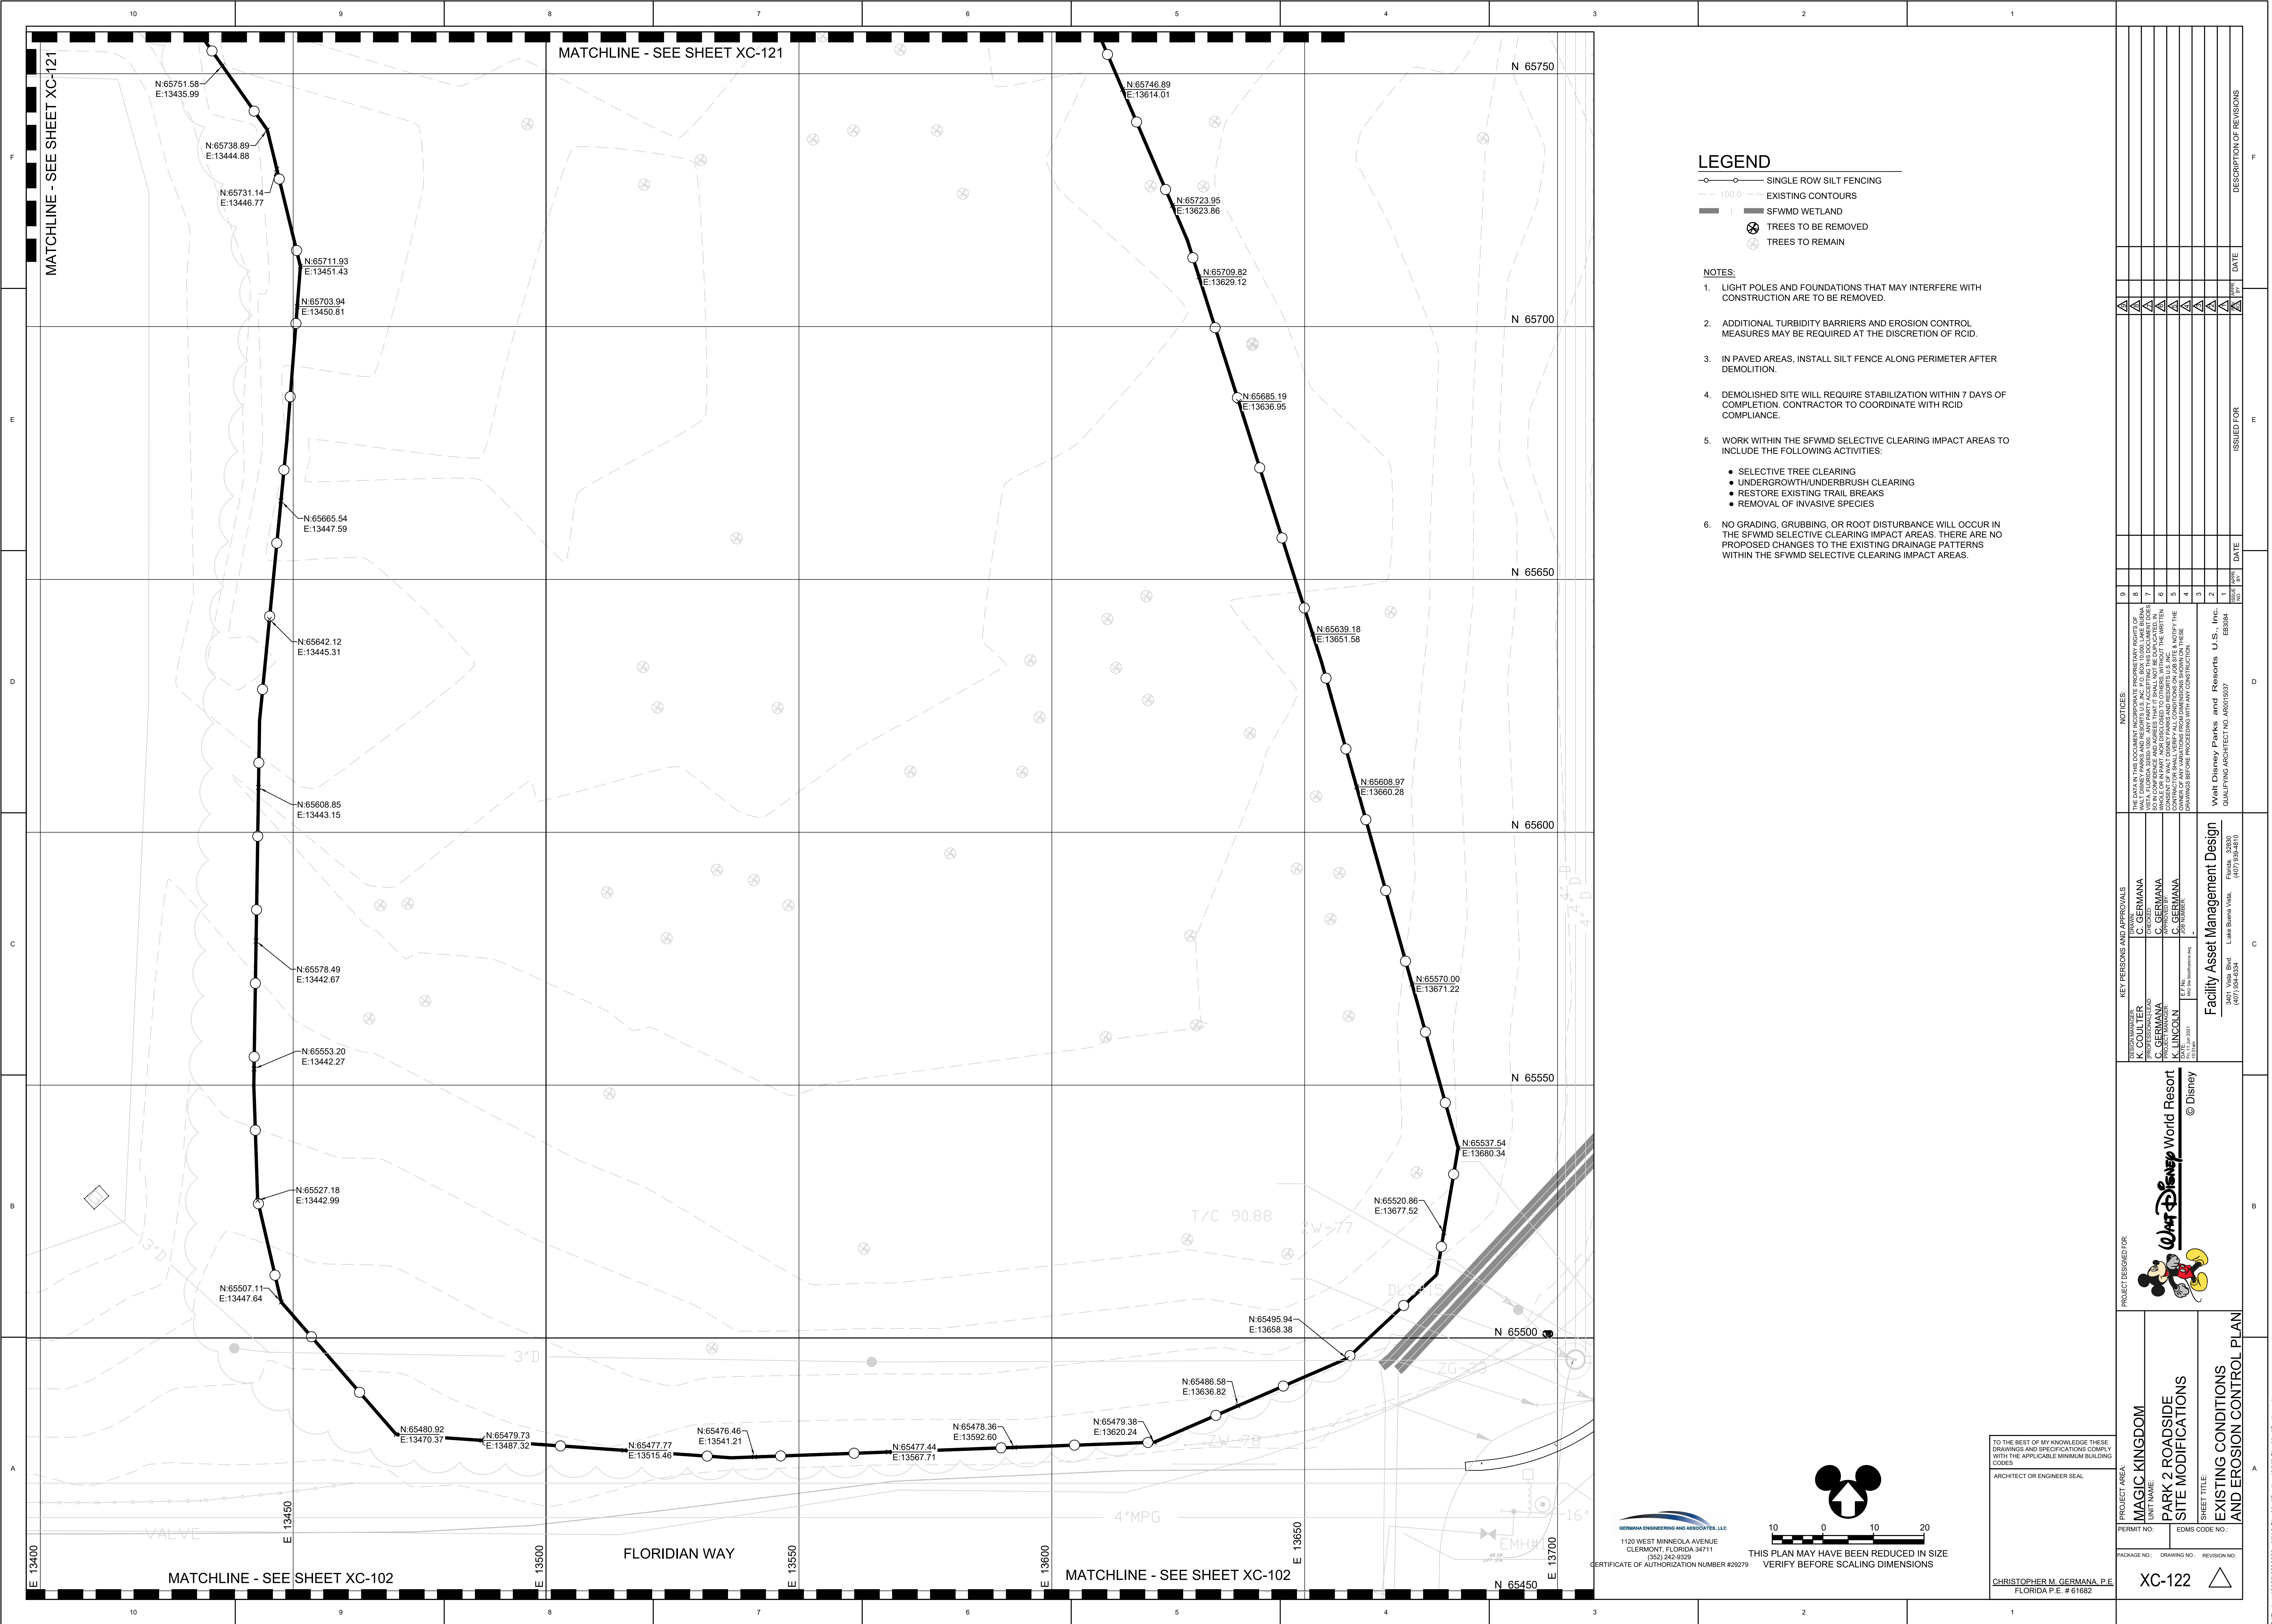

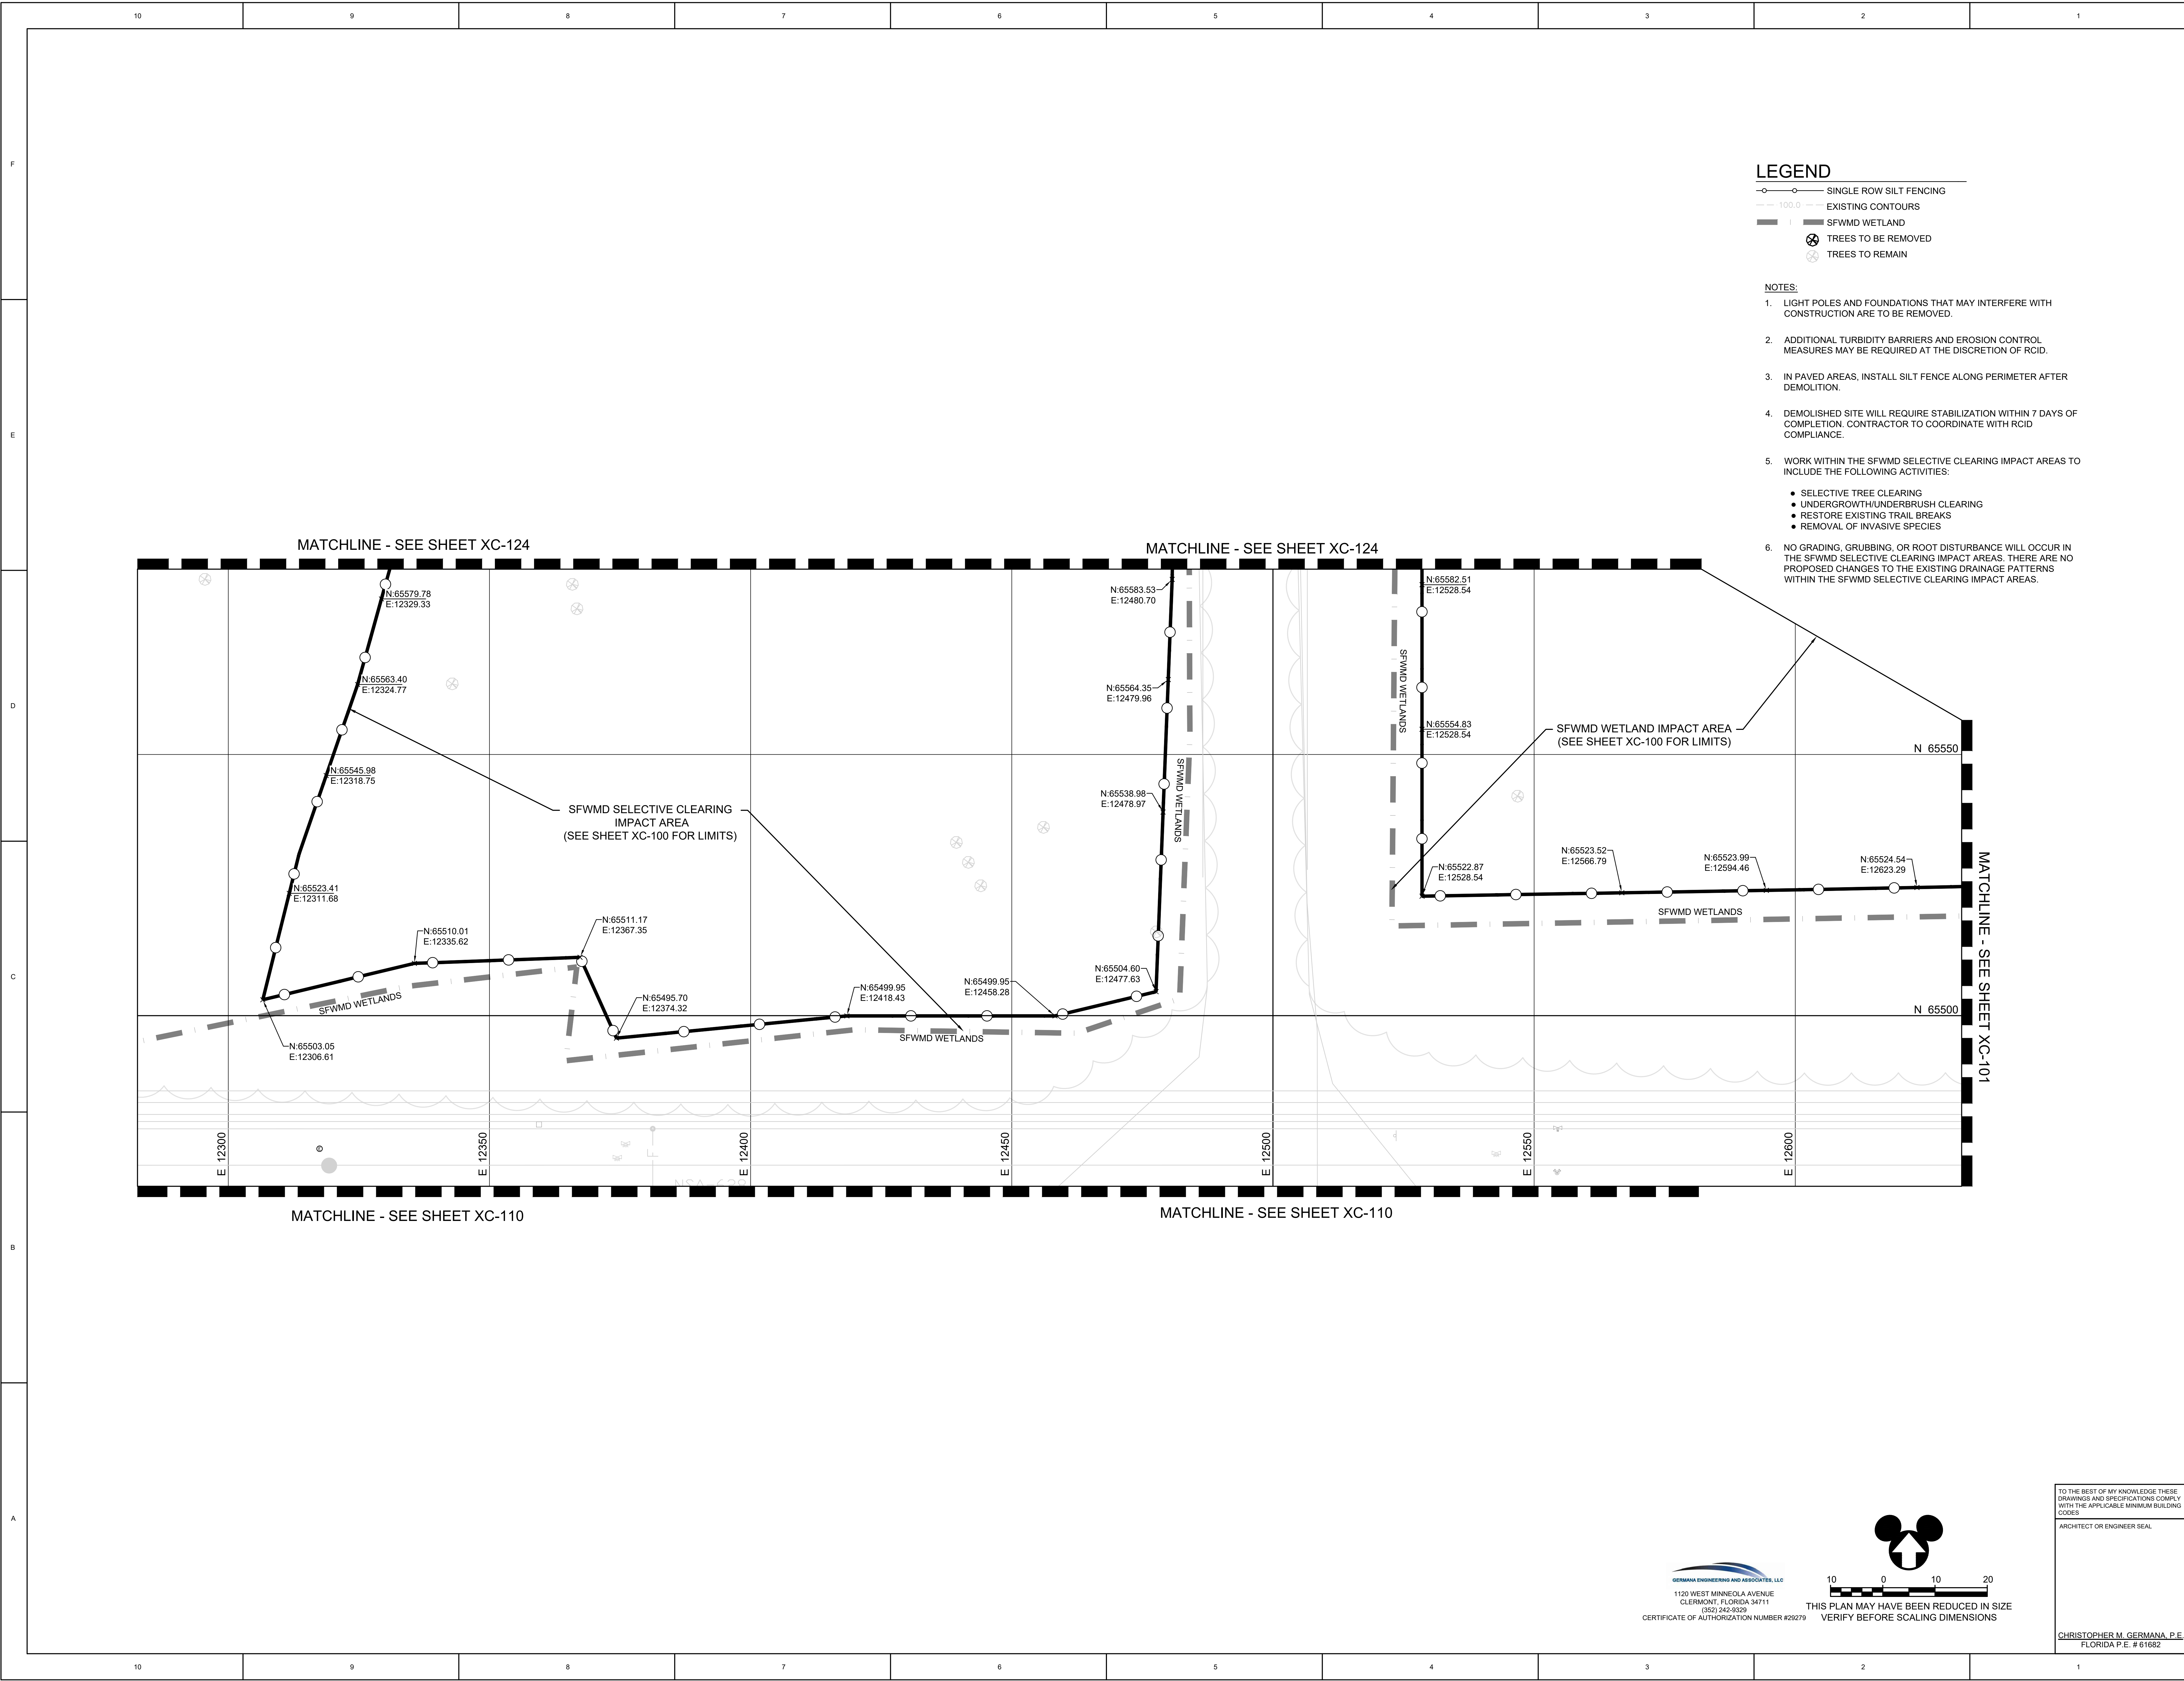


LEGEND

- SINGLE ROW SILT FENCING
- EXISTING CONTOURS
- SFWMD WETLAND
- TREES TO BE REMOVED
- TREES TO REMAIN

NOTES:

- LIGHT POLES AND FOUNDATIONS THAT MAY INTERFERE WITH CONSTRUCTION ARE TO BE REMOVED.
- ADDITIONAL TURBIDITY BARRIERS AND EROSION CONTROL MEASURES MAY BE REQUIRED AT THE DISCRETION OF RCID.
- IN PAVED AREAS, INSTALL SILT FENCE ALONG PERIMETER AFTER DEMOLITION.
- DEMOLISHED SITE WILL REQUIRE STABILIZATION WITHIN 7 DAYS OF COMPLETION. CONTRACTOR TO COORDINATE WITH RCID COMPLIANCE.
- WORK WITHIN THE SFWMD SELECTIVE CLEARING IMPACT AREAS TO INCLUDE THE FOLLOWING ACTIVITIES:
 - SELECTIVE TREE CLEARING
 - UNDERGROWTH/UNDERBRUSH CLEARING
 - RESTORE EXISTING TRAIL BREAKS
 - REMOVAL OF INVASIVE SPECIES
- NO GRADING, GRUBBING, OR ROOT DISTURBANCE WILL OCCUR IN THE SFWMD SELECTIVE CLEARING IMPACT AREAS. THERE ARE NO PROPOSED CHANGES TO THE EXISTING DRAINAGE PATTERNS WITHIN THE SFWMD SELECTIVE CLEARING IMPACT AREAS.

PROJECT DESIGN FOR			PROJECT DESIGN FOR			PROJECT DESIGN FOR			PROJECT DESIGN FOR		
MAGIC KINGDOM			MAGIC KINGDOM			MAGIC KINGDOM			MAGIC KINGDOM		
PARK 2 ROADSIDE			PARK 2 ROADSIDE			PARK 2 ROADSIDE			PARK 2 ROADSIDE		
SITE MODIFICATIONS			SITE MODIFICATIONS			SITE MODIFICATIONS			SITE MODIFICATIONS		
SHEET TITLE			SHEET TITLE			SHEET TITLE			SHEET TITLE		
EXISTING CONDITIONS			EXISTING CONDITIONS			EXISTING CONDITIONS			EXISTING CONDITIONS		
AND EROSION CONTROL PLAN			AND EROSION CONTROL PLAN			AND EROSION CONTROL PLAN			AND EROSION CONTROL PLAN		
XC-123			XC-123			XC-123			XC-123		
ARCHITECT OR ENGINEER SEAL			ARCHITECT OR ENGINEER SEAL			ARCHITECT OR ENGINEER SEAL			ARCHITECT OR ENGINEER SEAL		
TO THE BEST OF MY KNOWLEDGE THESE DRAWINGS AND SPECIFICATIONS COMPLY WITH THE APPLICABLE MINIMUM BUILDING CODES			TO THE BEST OF MY KNOWLEDGE THESE DRAWINGS AND SPECIFICATIONS COMPLY WITH THE APPLICABLE MINIMUM BUILDING CODES			TO THE BEST OF MY KNOWLEDGE THESE DRAWINGS AND SPECIFICATIONS COMPLY WITH THE APPLICABLE MINIMUM BUILDING CODES			TO THE BEST OF MY KNOWLEDGE THESE DRAWINGS AND SPECIFICATIONS COMPLY WITH THE APPLICABLE MINIMUM BUILDING CODES		
ARCHITECT OR ENGINEER SEAL			ARCHITECT OR ENGINEER SEAL			ARCHITECT OR ENGINEER SEAL			ARCHITECT OR ENGINEER SEAL		
CHRISTOPHER M. GERMANA, P.E.			CHRISTOPHER M. GERMANA, P.E.			CHRISTOPHER M. GERMANA, P.E.			CHRISTOPHER M. GERMANA, P.E.		
FLORIDA P.E. # 61682			FLORIDA P.E. # 61682			FLORIDA P.E. # 61682			FLORIDA P.E. # 61682		
GERMANA ENGINEERING AND ASSOCIATES, LLC			GERMANA ENGINEERING AND ASSOCIATES, LLC			GERMANA ENGINEERING AND ASSOCIATES, LLC			GERMANA ENGINEERING AND ASSOCIATES, LLC		
1120 WEST MINNEOLA AVENUE			1120 WEST MINNEOLA AVENUE			1120 WEST MINNEOLA AVENUE			1120 WEST MINNEOLA AVENUE		
CLERMONT, FLORIDA 34711			CLERMONT, FLORIDA 34711			CLERMONT, FLORIDA 34711			CLERMONT, FLORIDA 34711		
(850) 242-5129			(850) 242-5129			(850) 242-5129			(850) 242-5129		
CERTIFICATE OF AUTHORIZATION NUMBER #29279			CERTIFICATE OF AUTHORIZATION NUMBER #29279			CERTIFICATE OF AUTHORIZATION NUMBER #29279			CERTIFICATE OF AUTHORIZATION NUMBER #29279		
THIS PLAN MAY HAVE BEEN REDUCED IN SIZE			THIS PLAN MAY HAVE BEEN REDUCED IN SIZE			THIS PLAN MAY HAVE BEEN REDUCED IN SIZE			THIS PLAN MAY HAVE BEEN REDUCED IN SIZE		
VERIFY BEFORE SCALING DIMENSIONS			VERIFY BEFORE SCALING DIMENSIONS			VERIFY BEFORE SCALING DIMENSIONS			VERIFY BEFORE SCALING DIMENSIONS		
10 0 10 20			10 0 10 20			10 0 10 20			10 0 10 20		
7/1/2021			7/1/2021			7/1/2021			7/1/2021		
10			10			10			10		
9			9			9			9		
8			8			8			8		
7			7			7			7		
6			6			6			6		
5			5			5			5		
4			4			4			4		
3			3			3			3		
2			2			2			2		
1			1			1			1		

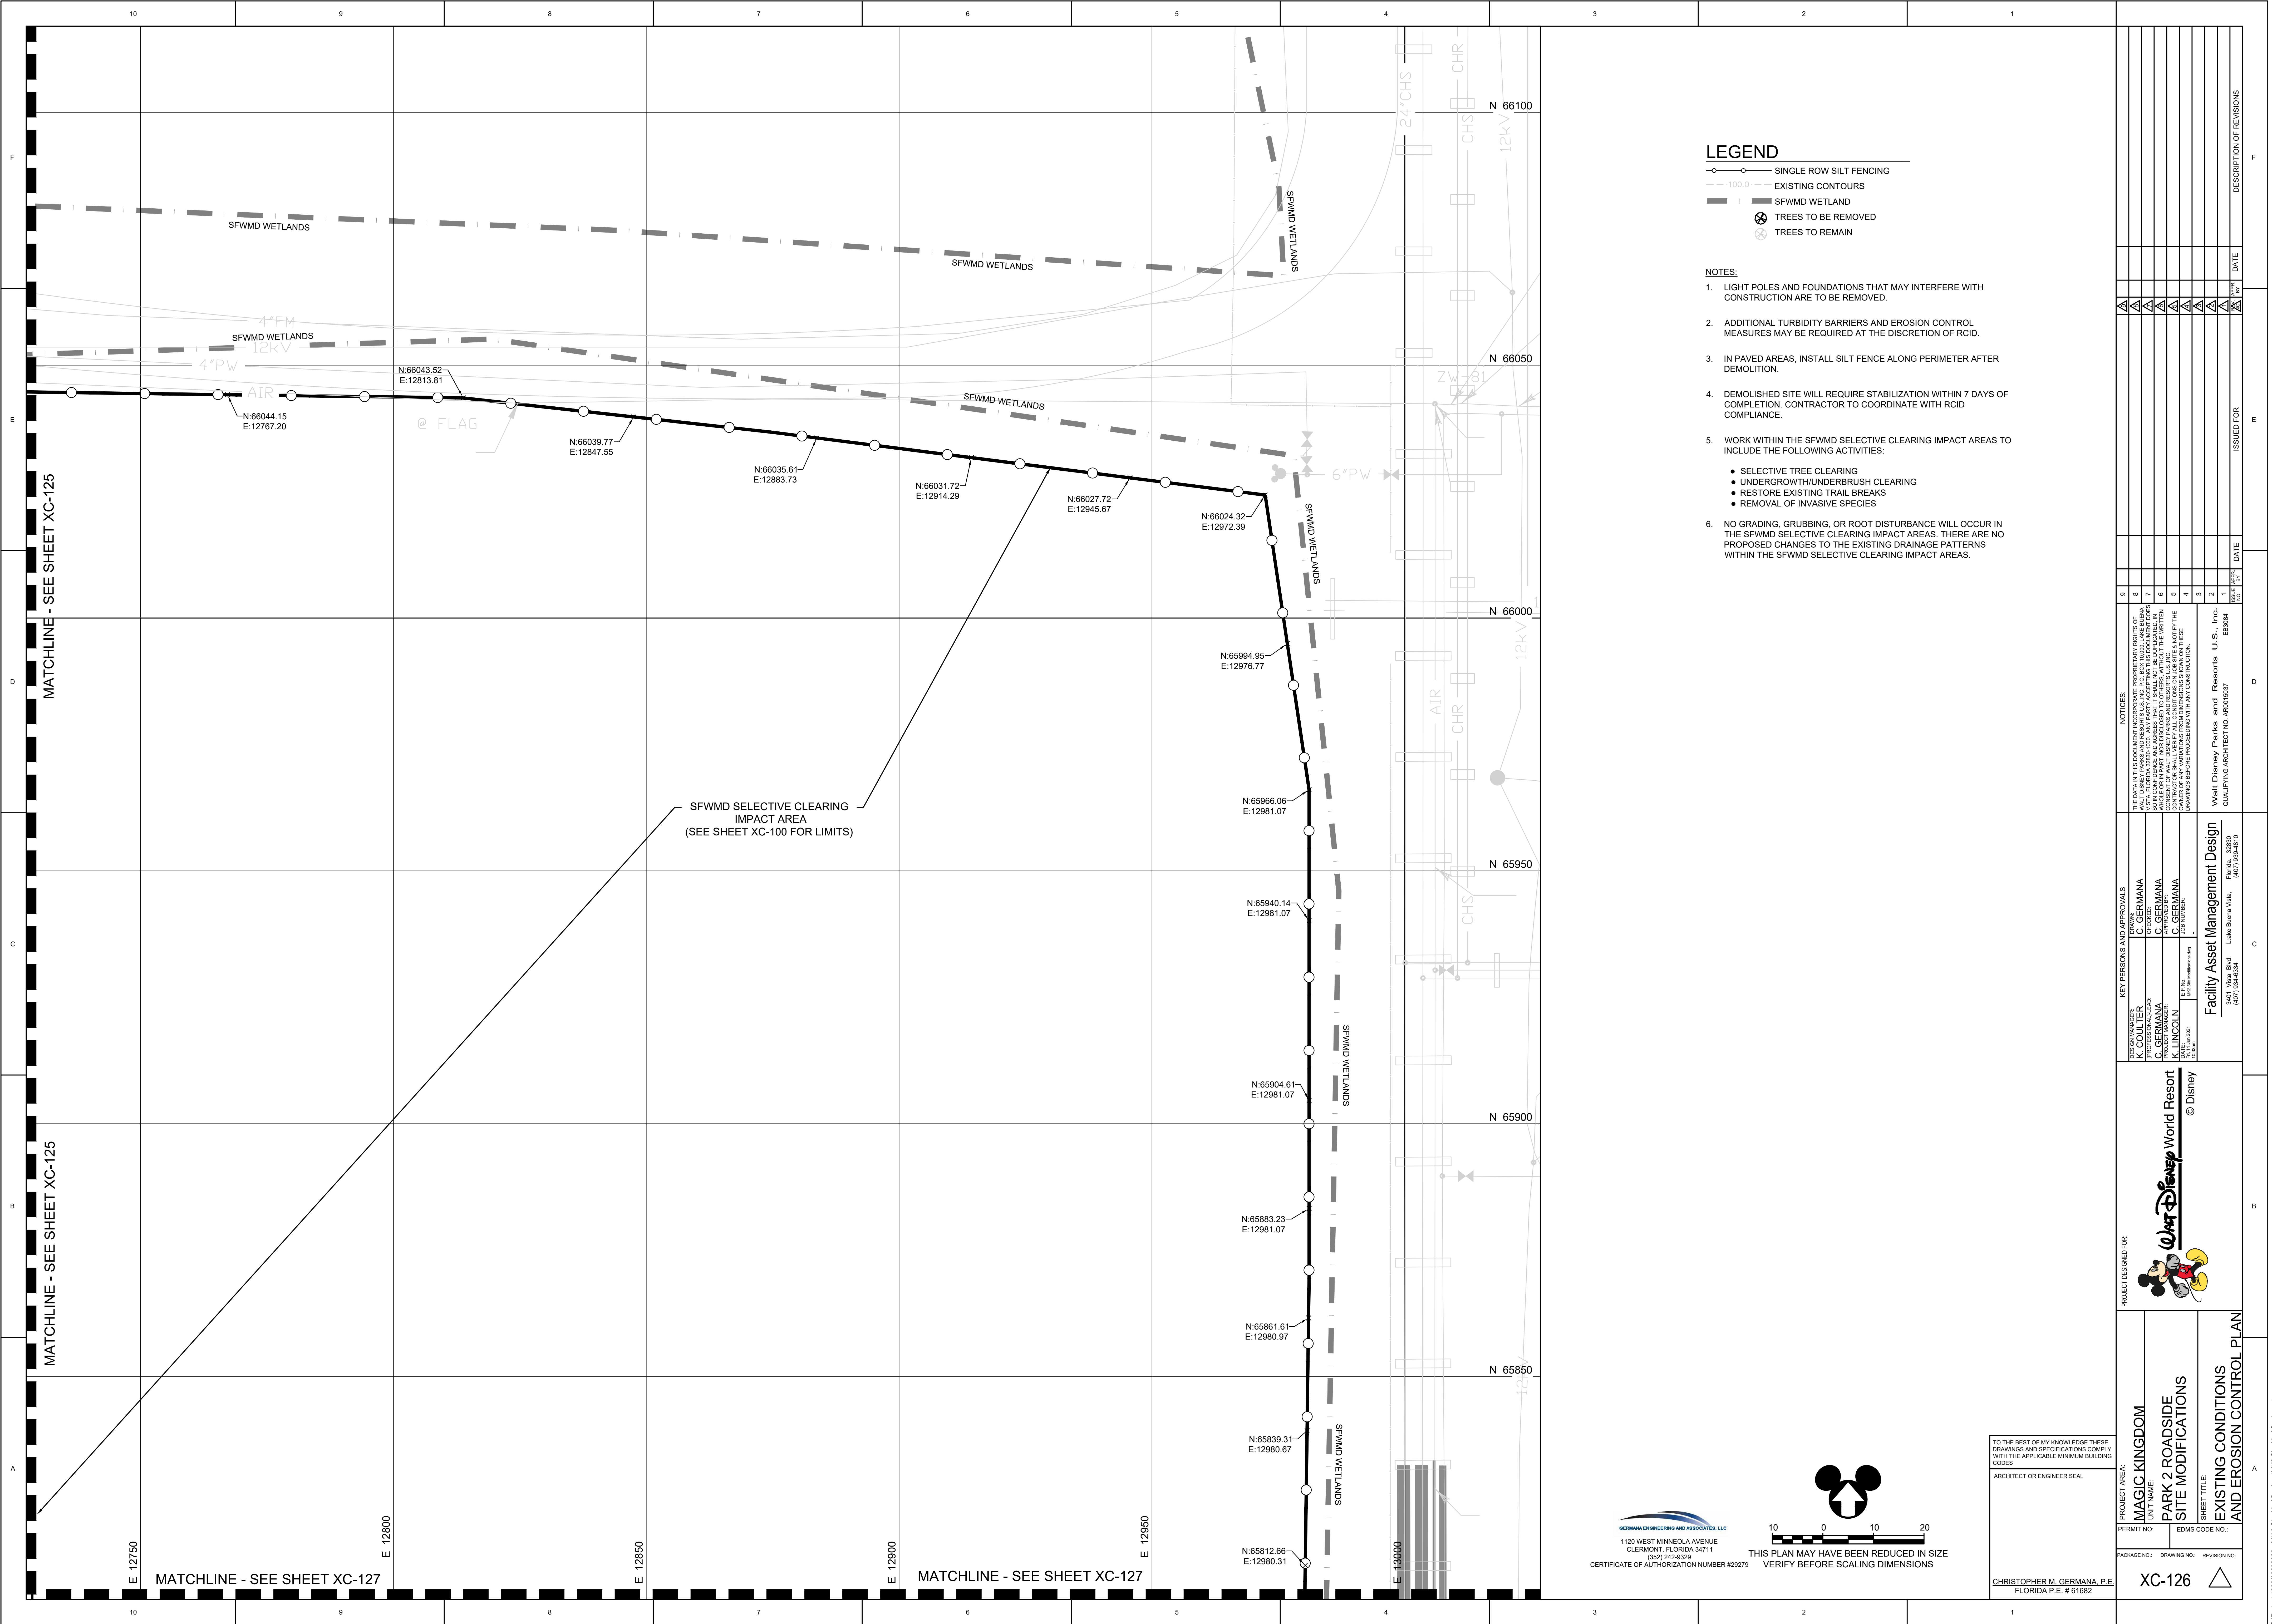


LEGEND

- SINGLE ROW SILT FENCING
- EXISTING CONTOURS
- SFWMD WETLAND
- TREES TO BE REMOVED
- TREES TO REMAIN

NOTES:

- LIGHT POLES AND FOUNDATIONS THAT MAY INTERFERE WITH CONSTRUCTION ARE TO BE REMOVED.
- ADDITIONAL TURBIDITY BARRIERS AND EROSION CONTROL MEASURES MAY BE REQUIRED AT THE DISCRETION OF RCID.
- IN PAVED AREAS, INSTALL SILT FENCE ALONG PERIMETER AFTER DEMOLITION.
- DEMOLISHED SITE WILL REQUIRE STABILIZATION WITHIN 7 DAYS OF COMPLETION. CONTRACTOR TO COORDINATE WITH RCID COMPLIANCE.
- WORK WITHIN THE SFWMD SELECTIVE CLEARING IMPACT AREAS TO INCLUDE THE FOLLOWING ACTIVITIES:
 - SELECTIVE TREE CLEARING
 - UNDERGROWTH/UNDERBRUSH CLEARING
 - RESTORE EXISTING TRAIL BREAKS
 - REMOVAL OF INVASIVE SPECIES
- NO GRADING, GRUBBING, OR ROOT DISTURBANCE WILL OCCUR IN THE SFWMD SELECTIVE CLEARING IMPACT AREAS. THERE ARE NO PROPOSED CHANGES TO THE EXISTING DRAINAGE PATTERNS WITHIN THE SFWMD SELECTIVE CLEARING IMPACT AREAS.

PROJECT DESIGNED FOR:		PROJECT DESIGNED FOR:		PROJECT DESIGNED FOR:		PROJECT DESIGNED FOR:	
MAGIC KINGDOM		MAGIC KINGDOM		MAGIC KINGDOM		MAGIC KINGDOM	
PARK 2 ROADSIDE		PARK 2 ROADSIDE		PARK 2 ROADSIDE		PARK 2 ROADSIDE	
SITE MODIFICATIONS		SITE MODIFICATIONS		SITE MODIFICATIONS		SITE MODIFICATIONS	
SHEET TITLE:		SHEET TITLE:		SHEET TITLE:		SHEET TITLE:	
EXISTING CONDITIONS		EXISTING CONDITIONS		EXISTING CONDITIONS		EXISTING CONDITIONS	
AND EROSION CONTROL PLAN		AND EROSION CONTROL PLAN		AND EROSION CONTROL PLAN		AND EROSION CONTROL PLAN	
XC-126		XC-126		XC-126		XC-126	
ARCHITECT OR ENGINEER SEAL		ARCHITECT OR ENGINEER SEAL		ARCHITECT OR ENGINEER SEAL		ARCHITECT OR ENGINEER SEAL	
TO THE BEST OF MY KNOWLEDGE THESE DRAWINGS AND SPECIFICATIONS COMPLY WITH THE APPLICABLE MINIMUM BUILDING CODES		TO THE BEST OF MY KNOWLEDGE THESE DRAWINGS AND SPECIFICATIONS COMPLY WITH THE APPLICABLE MINIMUM BUILDING CODES		TO THE BEST OF MY KNOWLEDGE THESE DRAWINGS AND SPECIFICATIONS COMPLY WITH THE APPLICABLE MINIMUM BUILDING CODES		TO THE BEST OF MY KNOWLEDGE THESE DRAWINGS AND SPECIFICATIONS COMPLY WITH THE APPLICABLE MINIMUM BUILDING CODES	
ARCHITECT OR ENGINEER SEAL		ARCHITECT OR ENGINEER SEAL		ARCHITECT OR ENGINEER SEAL		ARCHITECT OR ENGINEER SEAL	
CHRISTOPHER M. GERMANA, P.E.		CHRISTOPHER M. GERMANA, P.E.		CHRISTOPHER M. GERMANA, P.E.		CHRISTOPHER M. GERMANA, P.E.	
FLORIDA P.E. # 61682		FLORIDA P.E. # 61682		FLORIDA P.E. # 61682		FLORIDA P.E. # 61682	
PACKAGE NO.:		PACKAGE NO.:		PACKAGE NO.:		PACKAGE NO.:	
DRAWING NO.:		DRAWING NO.:		DRAWING NO.:		DRAWING NO.:	
REVISION NO.:		REVISION NO.:		REVISION NO.:		REVISION NO.:	
ISSUED FOR:		ISSUED FOR:		ISSUED FOR:		ISSUED FOR:	
DATE:		DATE:		DATE:		DATE:	
DESCRIPTION OF REVISIONS		DESCRIPTION OF REVISIONS		DESCRIPTION OF REVISIONS		DESCRIPTION OF REVISIONS	

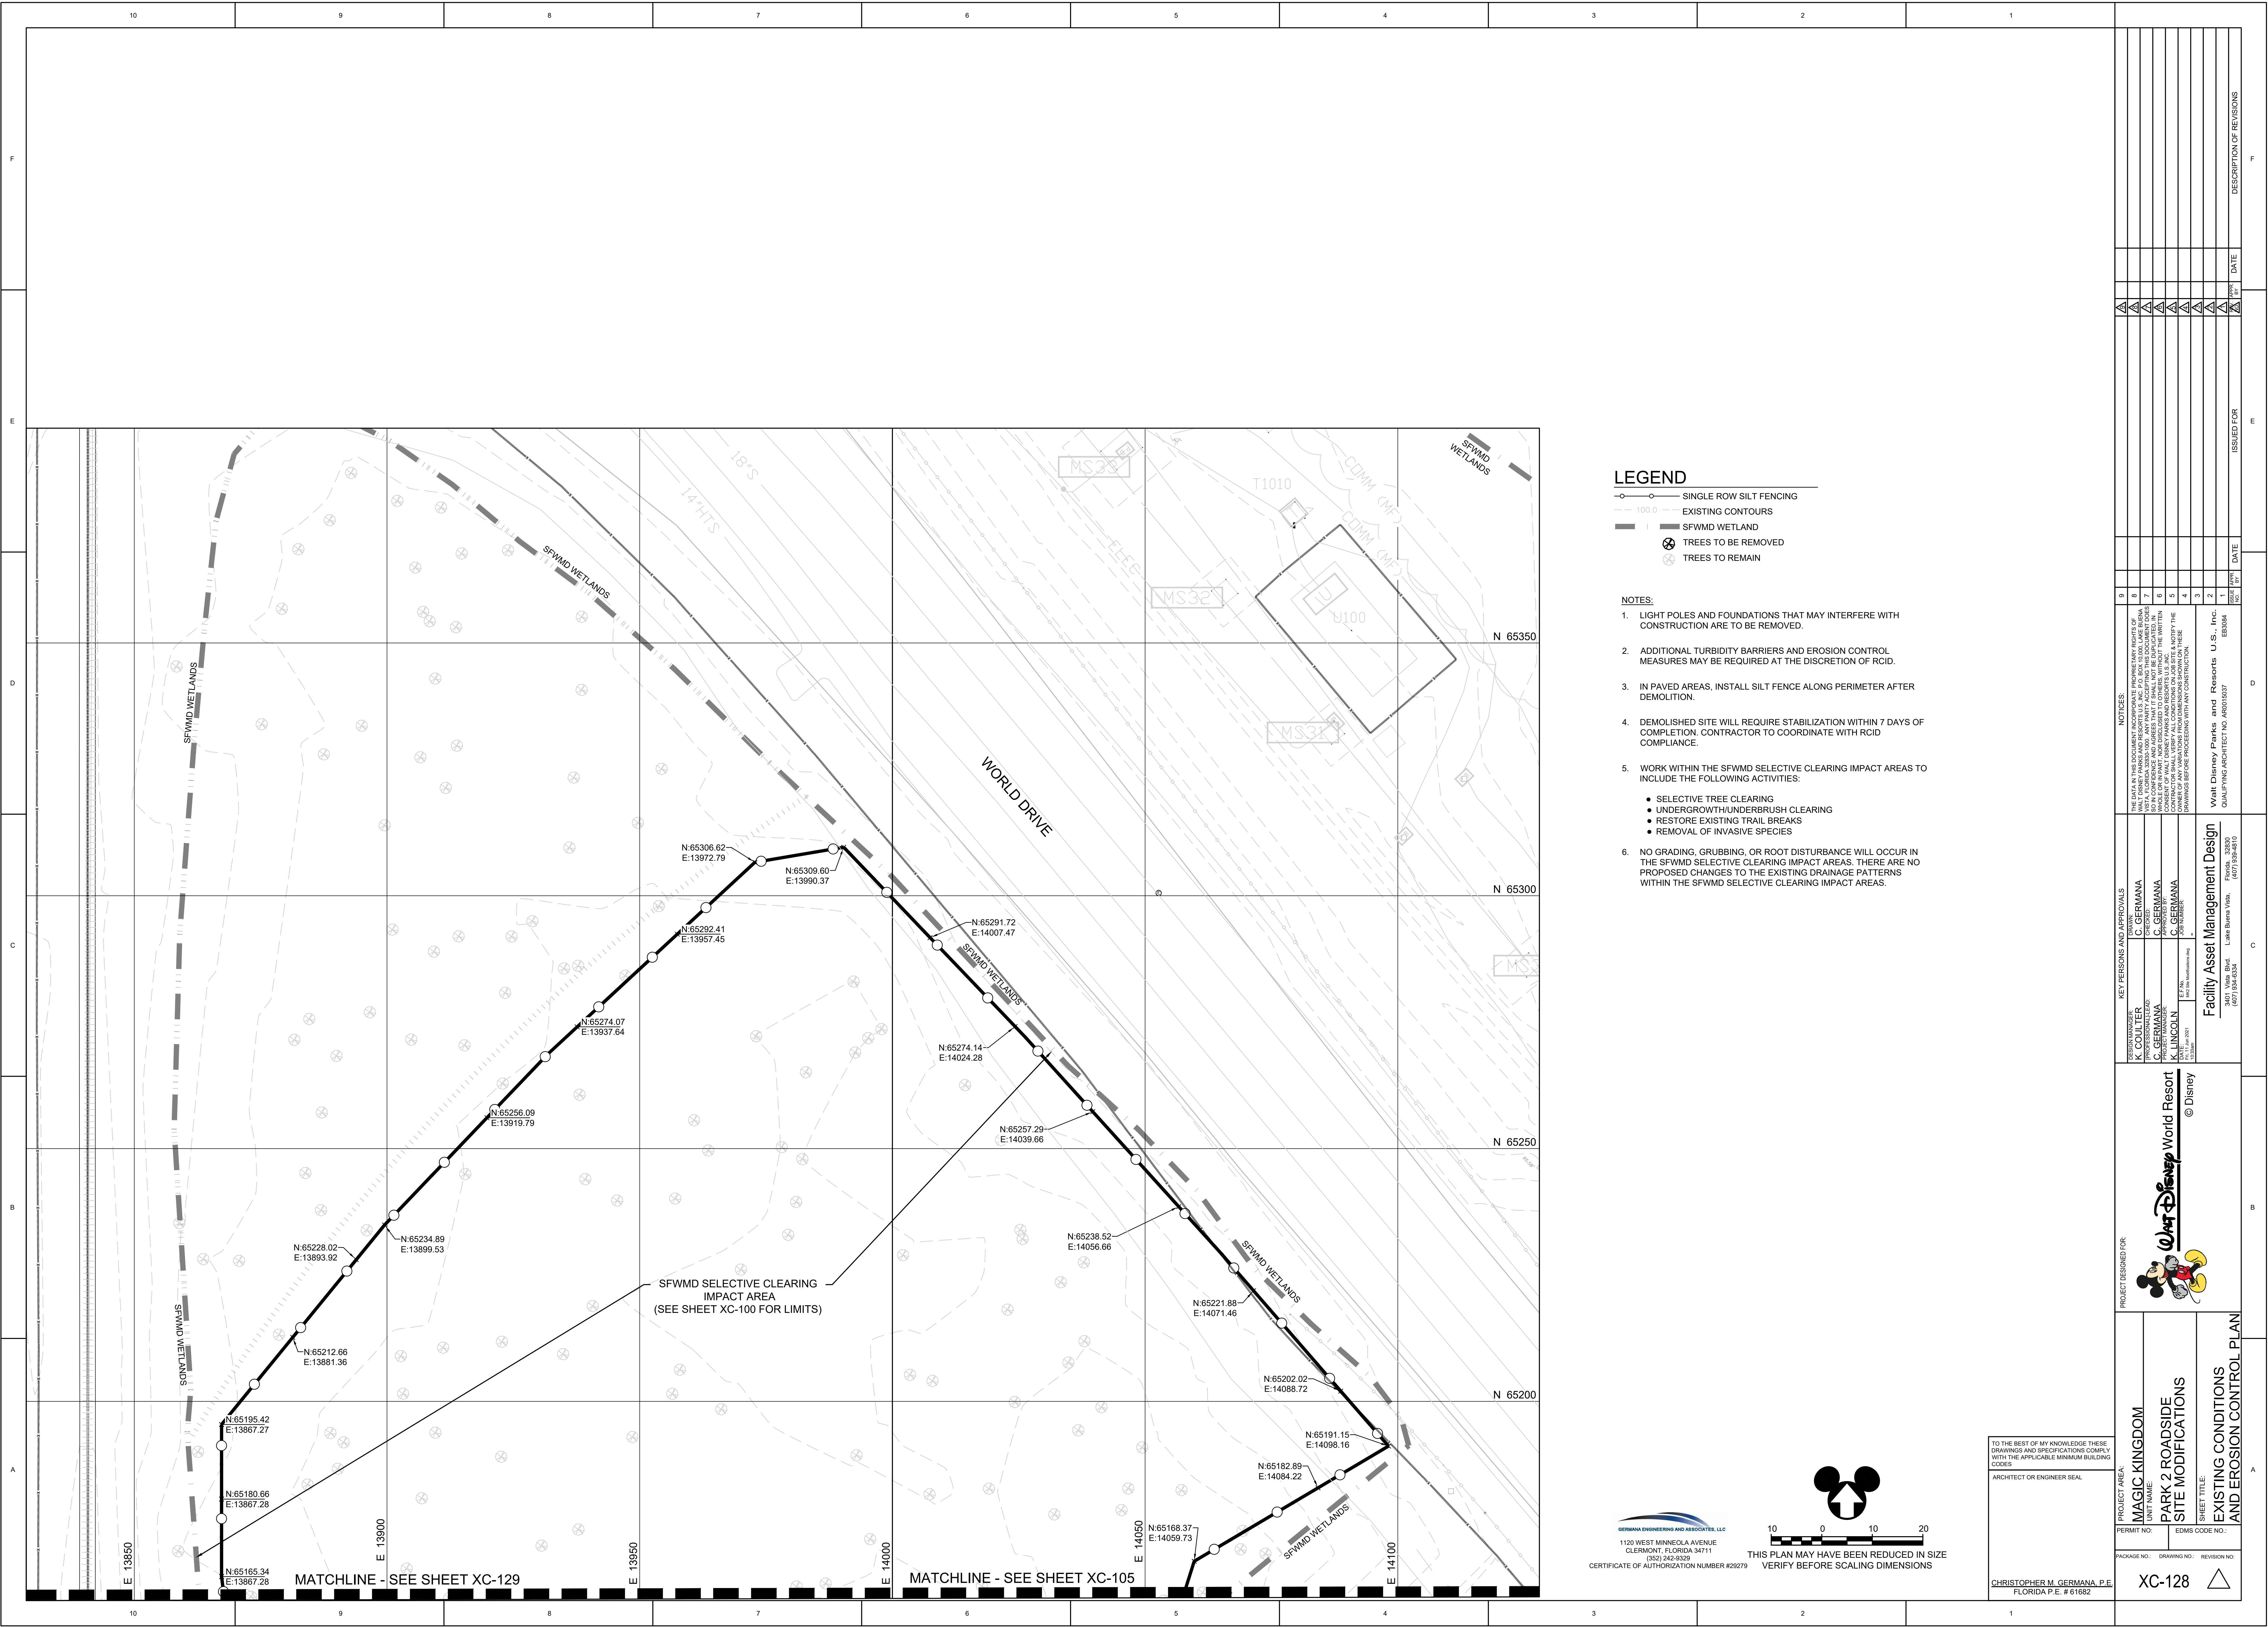

- LEGEND**
- SINGLE ROW SILT FENCING
 - EXISTING CONTOURS
 - SFWMD WETLAND
 - TREES TO BE REMOVED
 - TREES TO REMAIN
- NOTES:**
- LIGHT POLES AND FOUNDATIONS THAT MAY INTERFERE WITH CONSTRUCTION ARE TO BE REMOVED.
 - ADDITIONAL TURBIDITY BARRIERS AND EROSION CONTROL MEASURES MAY BE REQUIRED AT THE DISCRETION OF RCID.
 - IN PAVED AREAS, INSTALL SILT FENCE ALONG PERIMETER AFTER DEMOLITION.
 - DEMOLISHED SITE WILL REQUIRE STABILIZATION WITHIN 7 DAYS OF COMPLETION. CONTRACTOR TO COORDINATE WITH RCID COMPLIANCE.
 - WORK WITHIN THE SFWMD SELECTIVE CLEARING IMPACT AREAS TO INCLUDE THE FOLLOWING ACTIVITIES:
 - SELECTIVE TREE CLEARING
 - UNDERGROWTH/UNDERBRUSH CLEARING
 - RESTORE EXISTING TRAIL BREAKS
 - REMOVAL OF INVASIVE SPECIES
 - NO GRADING, GRUBBING, OR ROOT DISTURBANCE WILL OCCUR IN THE SFWMD SELECTIVE CLEARING IMPACT AREAS. THERE ARE NO PROPOSED CHANGES TO THE EXISTING DRAINAGE PATTERNS WITHIN THE SFWMD SELECTIVE CLEARING IMPACT AREAS.

GERMANA ENGINEERS AND ASSOCIATES, LLC
1120 WEST MINNEOLA AVENUE
CLERMONT, FLORIDA 34711
(850) 242-5129
CERTIFICATE OF AUTHORIZATION NUMBER #29270


THIS PLAN MAY HAVE BEEN REDUCED IN SIZE
VERIFY BEFORE SCALING DIMENSIONS

TO THE BEST OF MY KNOWLEDGE THESE
DRAWINGS AND SPECIFICATIONS COMPLY
WITH THE APPLICABLE MINIMUM BUILDING
CODES

ARCHITECT OR ENGINEER SEAL

CHRISTOPHER M. GERMANA, P.E.
FLORIDA P.E. # 61682

PROJECT AREA		PROJECT DESIGNED FOR:		PROJECT NUMBER		PROJECT AREA		PROJECT AREA		--------------	--	-----------------------	--	----------------	--	--------------	--	--------------	--

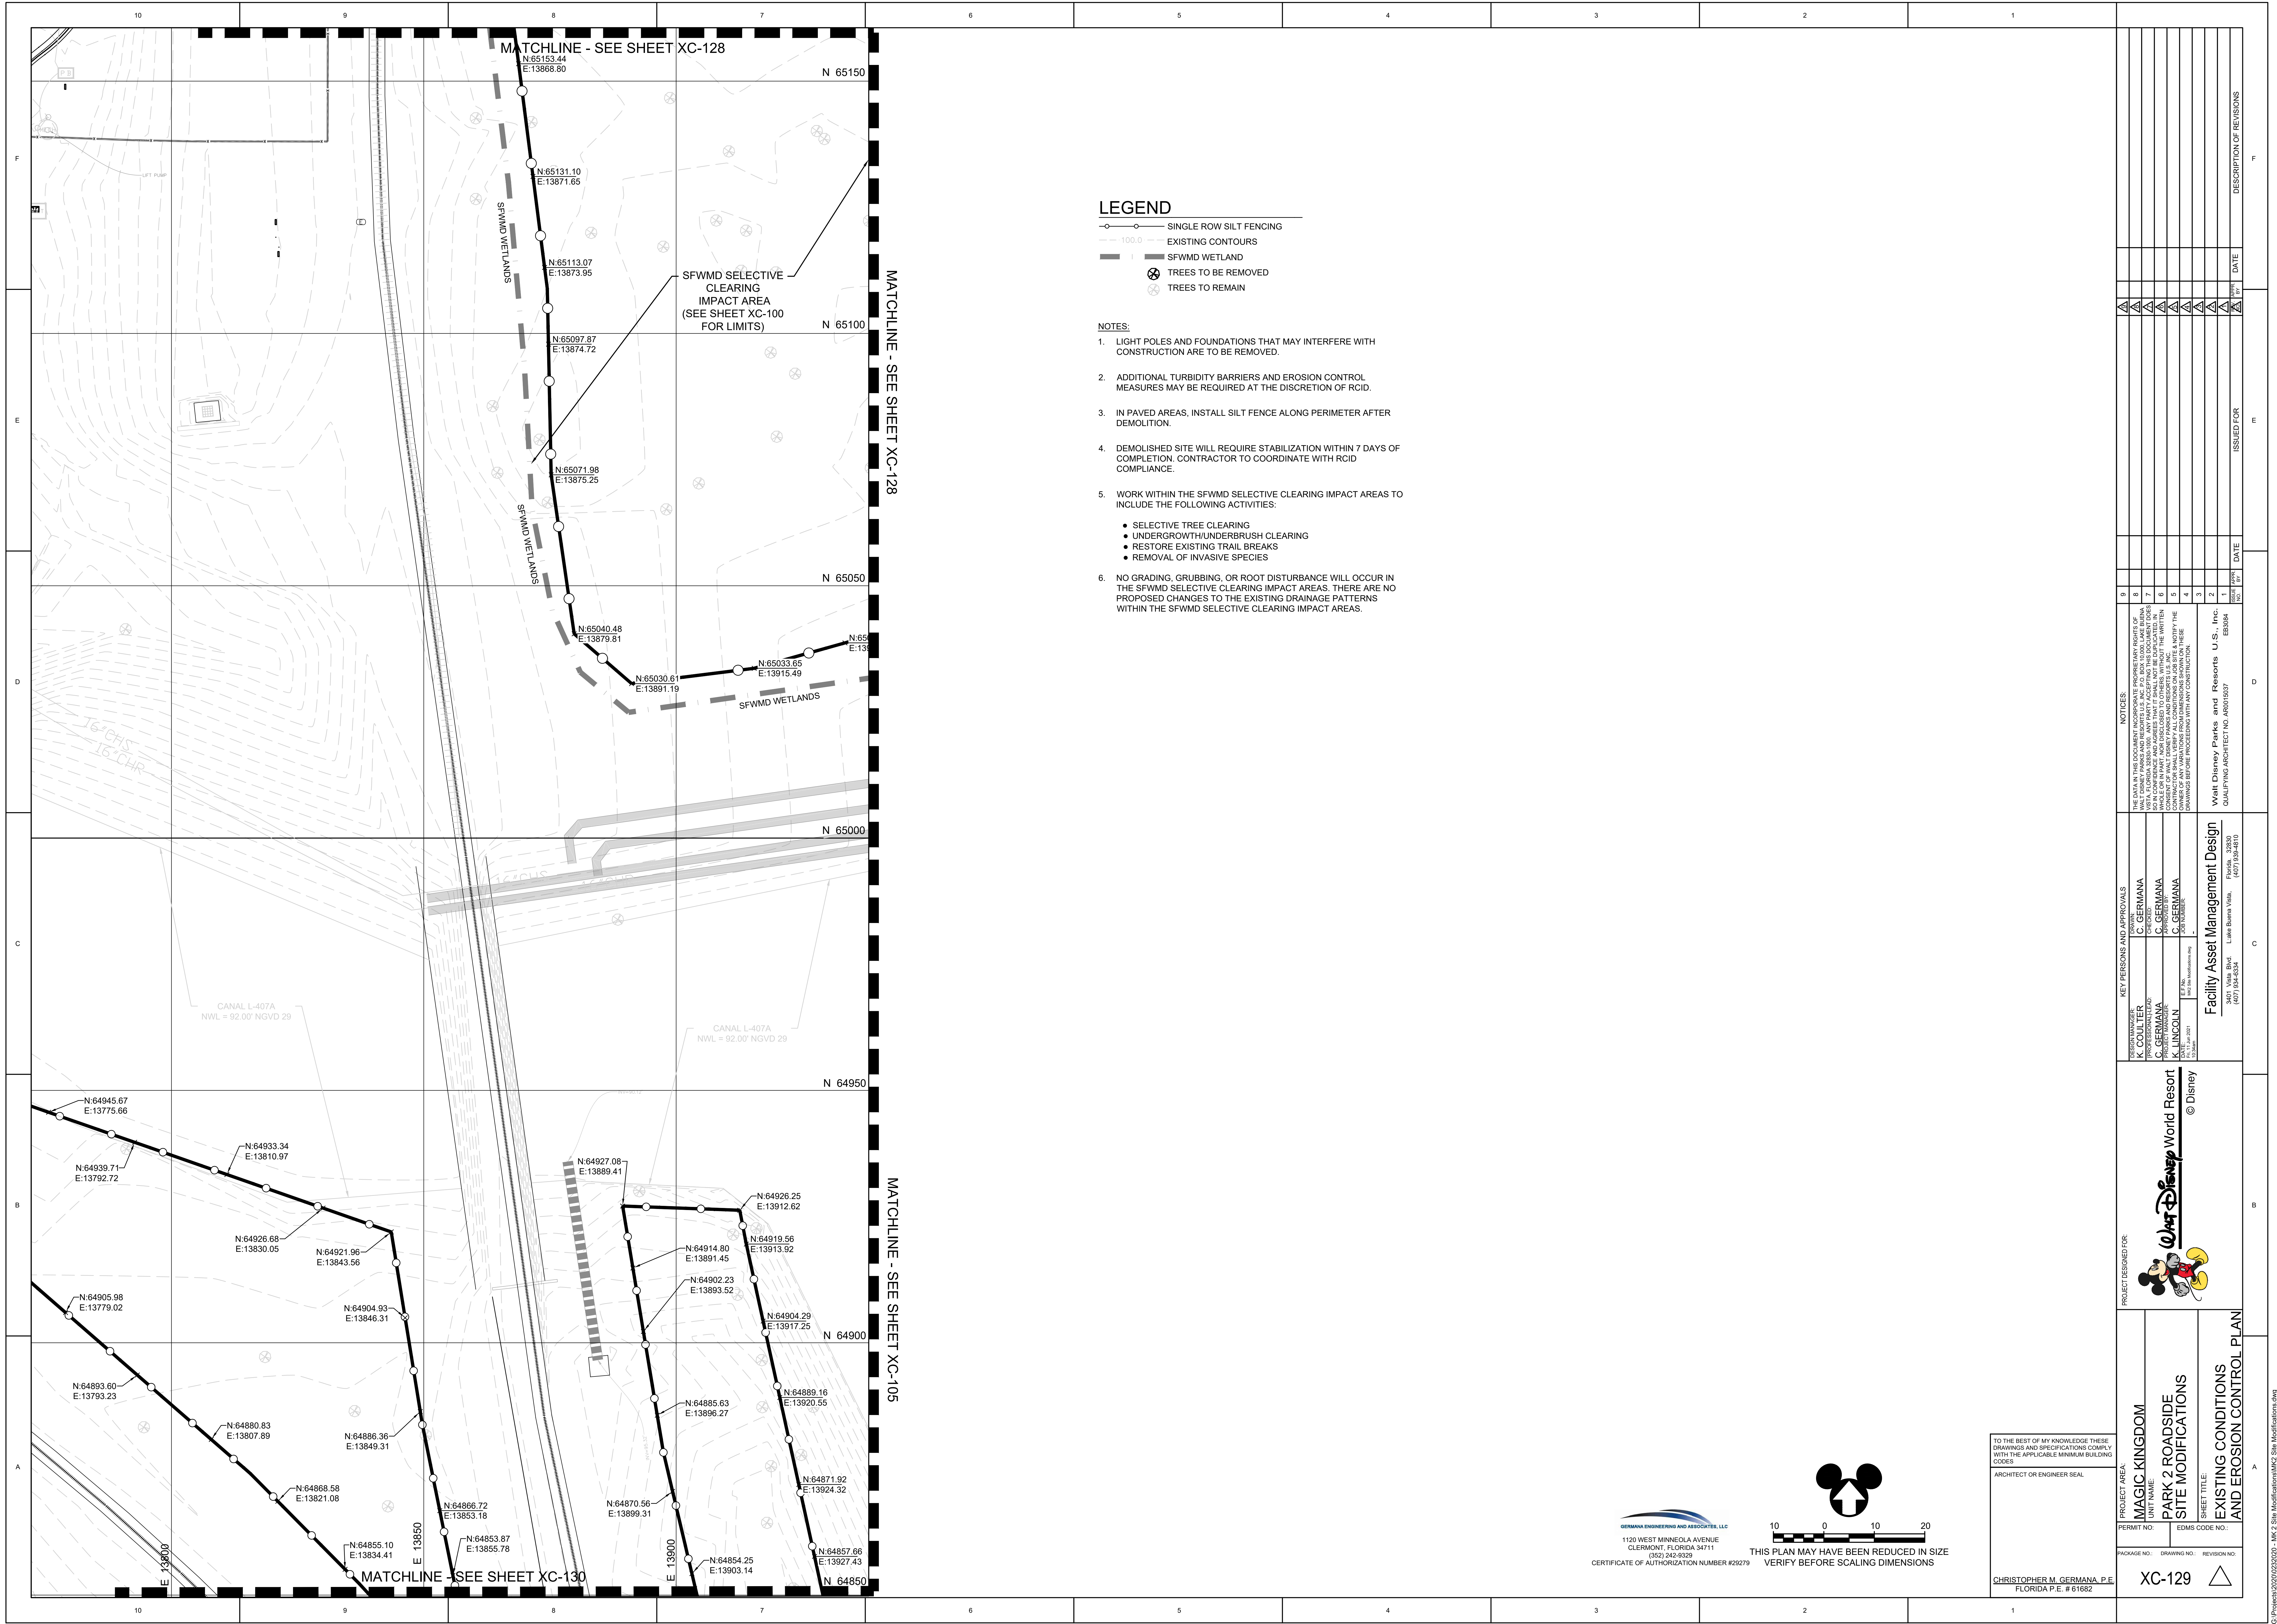

PROJECT DESIGNED FOR: MAGIC KINGDOM UNIT NAME: PARK 2 ROADSIDE SITE MODIFICATIONS  © Disney	PROJECT NO. 100
---	---


GERMANA ENGINEERS AND ASSOCIATES, LLC
1120 WEST MINNEOLA AVENUE
CLERMONT, FLORIDA 34711
(850) 242-5129
CERTIFICATE OF AUTHORIZATION NUMBER #29270

THIS PLAN MAY HAVE BEEN REDUCED IN SIZE
VERIFY BEFORE SCALING DIMENSIONS

TO THE BEST OF MY KNOWLEDGE THESE
DRAWINGS AND SPECIFICATIONS COMPLY
WITH THE APPLICABLE MINIMUM BUILDING
CODES

ARCHITECT OR ENGINEER SEAL

CHRISTOPHER M. GERMANA, P.E.
FLORIDA P.E. # 61682

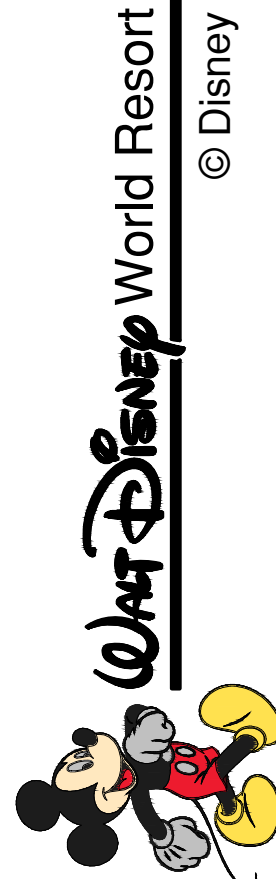

MAGIC KINGDOM
PARK 2 ROADSIDE
SITE MODIFICATIONS

EXISTING CONDITIONS
AND EROSION CONTROL PLAN

XC-129




LEGEND

- SINGLE ROW SILT FENCING
- EXISTING CONTOURS
- SFWMD WETLAND
- TREES TO BE REMOVED
- TREES TO REMAIN

NOTES:

- LIGHT POLES AND FOUNDATIONS THAT MAY INTERFERE WITH CONSTRUCTION ARE TO BE REMOVED.
- ADDITIONAL TURBIDITY BARRIERS AND EROSION CONTROL MEASURES MAY BE REQUIRED AT THE DISCRETION OF RCID.
- IN PAVED AREAS, INSTALL SILT FENCE ALONG PERIMETER AFTER DEMOLITION.
- DEMOLISHED SITE WILL REQUIRE STABILIZATION WITHIN 7 DAYS OF COMPLETION. CONTRACTOR TO COORDINATE WITH RCID COMPLIANCE.
- WORK WITHIN THE SFWMD SELECTIVE CLEARING IMPACT AREAS TO INCLUDE THE FOLLOWING ACTIVITIES:
 - SELECTIVE TREE CLEARING
 - UNDERGROWTH/UNDERBRUSH CLEARING
 - RESTORE EXISTING TRAIL BREAKS
 - REMOVAL OF INVASIVE SPECIES
- NO GRADING, GRUBBING, OR ROOT DISTURBANCE WILL OCCUR IN THE SFWMD SELECTIVE CLEARING IMPACT AREAS. THERE ARE NO PROPOSED CHANGES TO THE EXISTING DRAINAGE PATTERNS WITHIN THE SFWMD SELECTIVE CLEARING IMPACT AREAS.


GERMANA ENGINEERS AND ASSOCIATES, LLC
1120 WEST MINNEOLA AVENUE
CLERMONT, FLORIDA 34711
(850) 242-5129
CERTIFICATE OF AUTHORIZATION NUMBER #29270

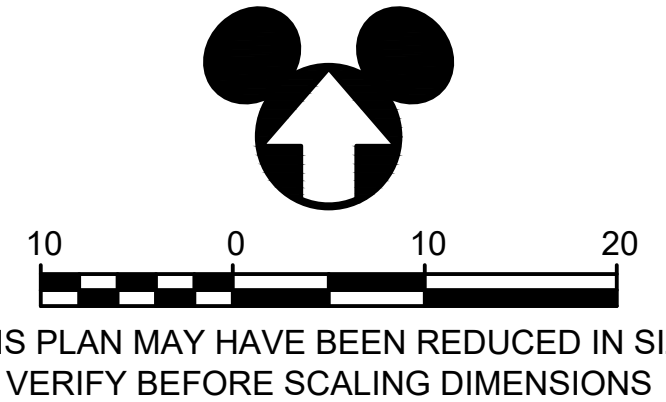


TO THE BEST OF MY KNOWLEDGE THESE
DRAWINGS AND SPECIFICATIONS COMPLY
WITH THE APPLICABLE MINIMUM BUILDING
CODES
ARCHITECT OR ENGINEER SEAL

CHRISTOPHER M. GERMANA, P.E.
FLORIDA P.E. # 61682

PROJECT DESIGNED FOR:										PROJECT DESIGNED FOR:										PROJECT DESIGNED FOR:										PROJECT DESIGNED FOR:									
MAGIC KINGDOM										MAGIC KINGDOM										MAGIC KINGDOM										MAGIC KINGDOM									
PARK 2 ROADSIDE										PARK 2 ROADSIDE										PARK 2 ROADSIDE										PARK 2 ROADSIDE									
SITE MODIFICATIONS										SITE MODIFICATIONS										SITE MODIFICATIONS										SITE MODIFICATIONS									
EXISTING CONDITIONS										EXISTING CONDITIONS										EXISTING CONDITIONS										EXISTING CONDITIONS									
AND EROSION CONTROL PLAN										AND EROSION CONTROL PLAN										AND EROSION CONTROL PLAN										AND EROSION CONTROL PLAN									
SHEET TITLE:										SHEET TITLE:										SHEET TITLE:										SHEET TITLE:									
XC-130										XC-130										XC-130										XC-130									
PACKAGE NO.										DRAWING NO.										REVISION NO.										ISSUED FOR									

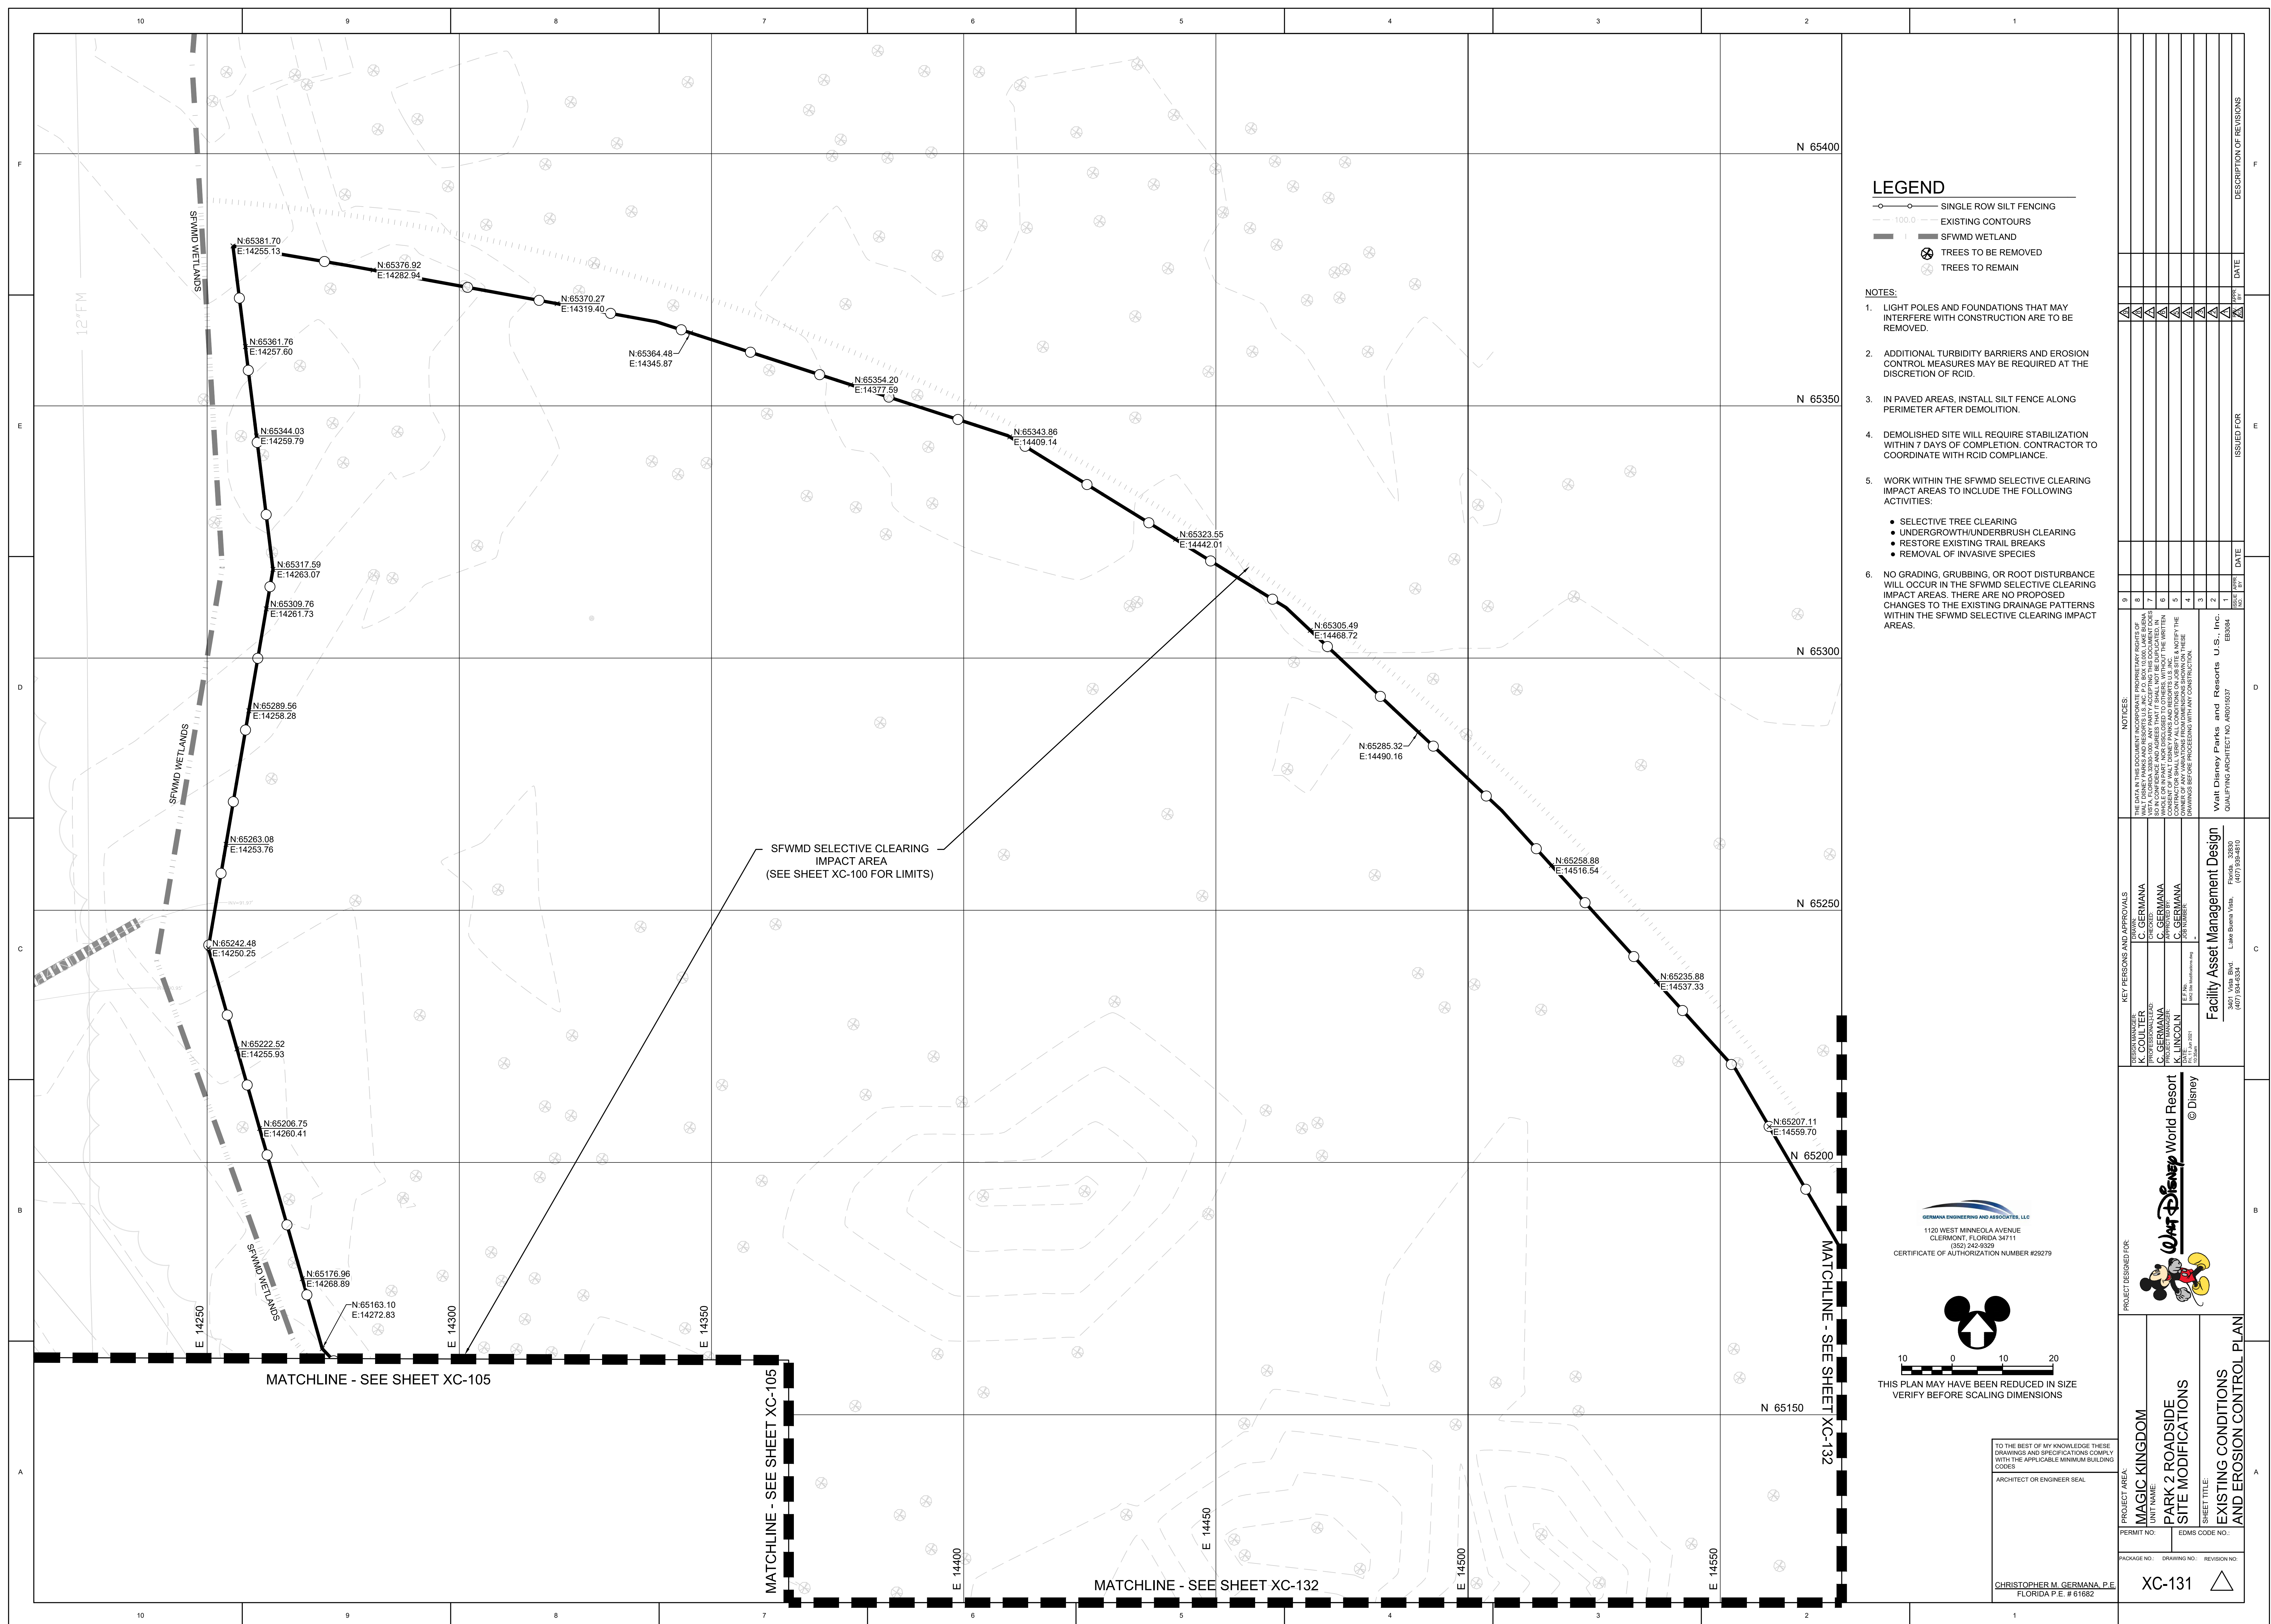

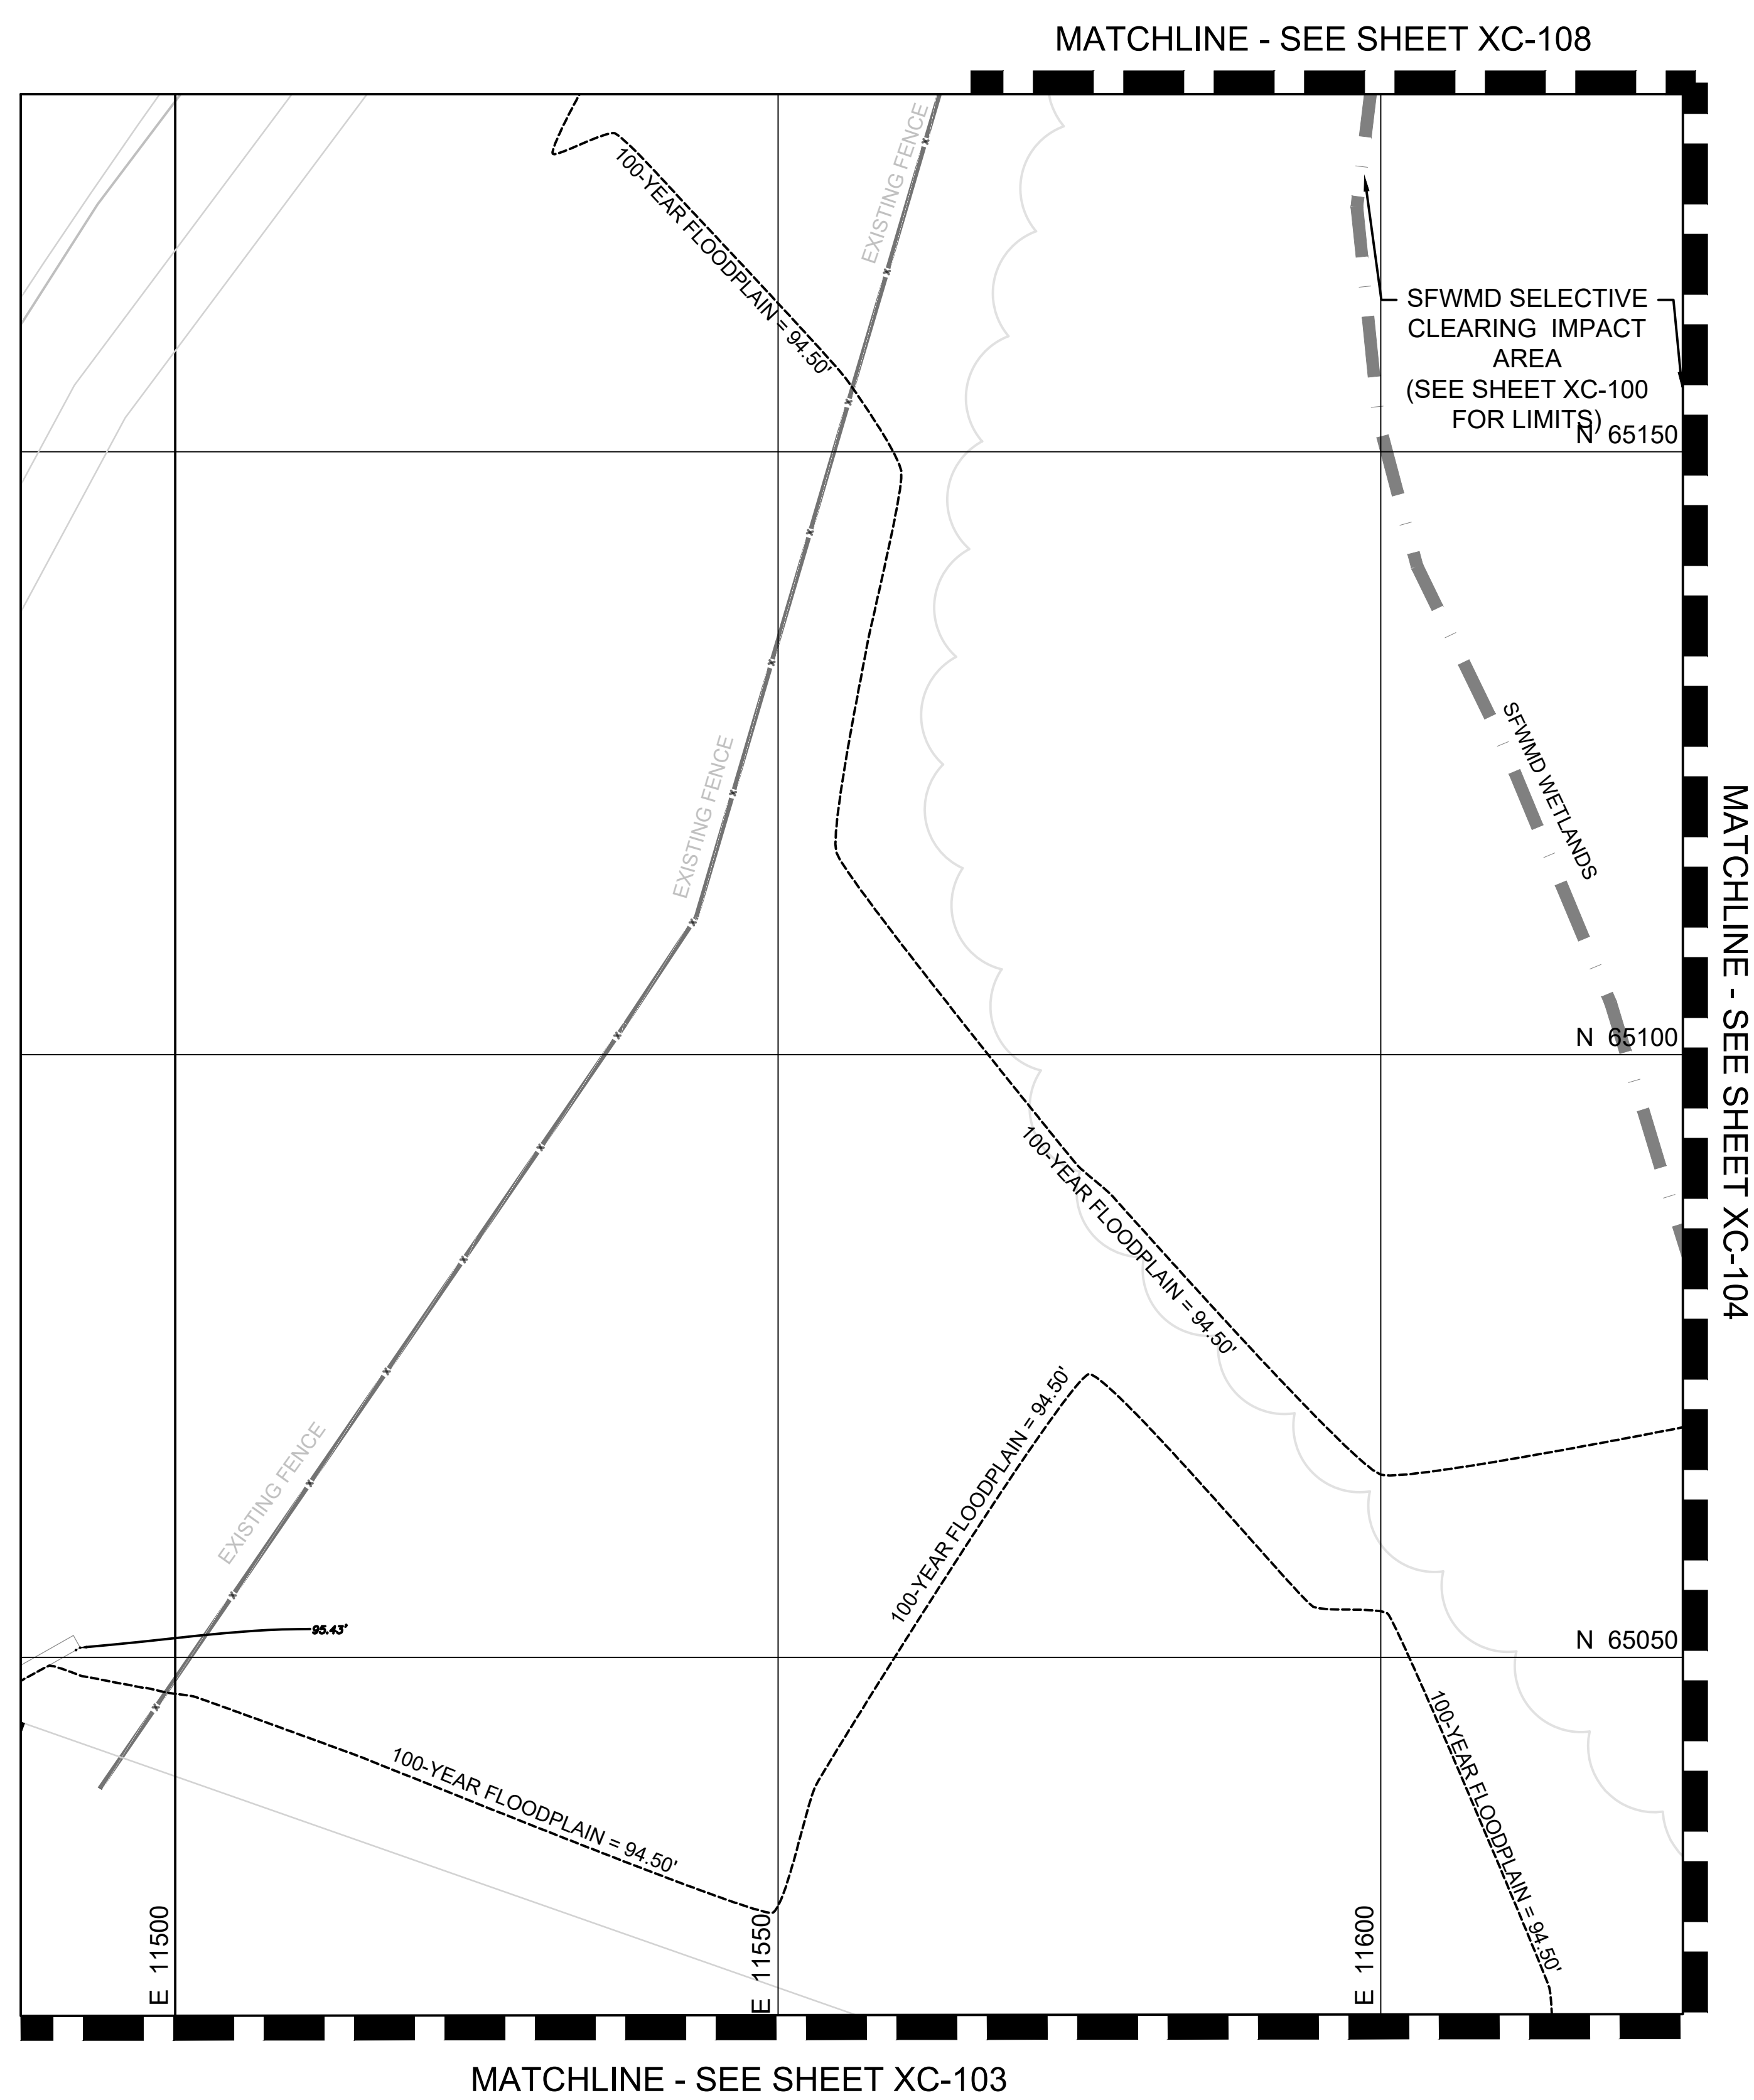

LEGEND

-

NOTES:

1. LIGHT POLES AND FOUNDATIONS THAT MAY INTERFERE WITH CONSTRUCTION ARE TO BE REMOVED.
2. ADDITIONAL TURBIDITY BARRIERS AND EROSION CONTROL MEASURES MAY BE REQUIRED AT THE DISCRETION OF RCID.
3. IN PAVED AREAS, INSTALL SILT FENCE ALONG PERIMETER AFTER DEMOLITION.
4. DEMOLISHED SITE WILL REQUIRE STABILIZATION WITHIN 7 DAYS OF COMPLETION. CONTRACTOR TO COORDINATE WITH RCID COMPLIANCE.
5. WORK WITHIN THE SFWMD SELECTIVE CLEARING IMPACT AREAS TO INCLUDE THE FOLLOWING ACTIVITIES:
 - SELECTIVE TREE CLEARING
 - UNDERGROWTH/UNDERBRUSH CLEARING
 - RESTORE EXISTING TRAIL BREAKS
 - REMOVAL OF INVASIVE SPECIES
6. NO GRADING, GRUBBING, OR ROOT DISTURBANCE WILL OCCUR IN THE SFWMD SELECTIVE CLEARING IMPACT AREAS. THERE ARE NO PROPOSED CHANGES TO THE EXISTING DRAINAGE PATTERNS WITHIN THE SFWMD SELECTIVE CLEARING IMPACT AREAS.

[illegible]

TO THE BEST OF MY KNOWLEDGE THESE
DRAWINGS AND SPECIFICATIONS COMPLY
WITH THE APPLICABLE MINIMUM BUILDING
CODES

ARCHITECT OR ENGINEER SEAL

CHRISTOPHER M. GERMANA, P.
FLORIDA P.E. # 61682

PROJECT / ANCHOR:	MAGIC KINGDOM	
	PERMIT NO.:	UNIT NAME:
PACKAGE NO.:	PARK 2 ROADSIDE SITE MODIFICATIONS	
	DRAWING NO.:	EDMS CODE NO.:
XC-133	SHEET TITLE:	
	REVISION NO.:	EXISTING CONDITIONS AND EROSION CONTROL PLAN
		



PROJECT DESIGNED FOR:

KEY PERSONS AND APPROVALS	DESIGN MANAGER C. GERMANA	CHIEF ENGINEER C. GERMANA
	PROJECT MANAGER C. GERMANA	APPROVED BY C. GERMANA
	DATE: 10/10/2021	JOB NUMBER
	E.F. No. 10-10-2021	


NOTICES:


THE DATA IN THIS DOCUMENT INCORPORATE PROPRIETARY RIGHTS OF U.S. DISNEY PARKS AND RESORTS, INC. ("U.S. DISNEY"). U.S. DISNEY HAS 80% CONFIDENCE AND AGREES THAT IT SHALL NOT BE DUPLICATED IN FLORIDA, FLORIDA 32816-1000. ANY PARTY CREATING THIS DOCUMENT DOES SO AT ITS OWN RISK. U.S. DISNEY DISCLAIMS ANY LIABILITY FOR ANY LOSS OR DAMAGE OF ANY KIND INCURRED BY ANY PARTY USING THIS DOCUMENT, WHETHER AS A RESULT OF NEGLIGENCE OR OTHERWISE. IN THE EVENT OF A DISPUTE, THE CONTRACTOR SHALL VERIFY ALL CONDITIONS ON JOB SITE & NOTIFY THE ARCHITECT IMMEDIATELY. 

U.S. Disney Parks and Resorts U.S., Inc.
QUALIFYING ARCHITECT NO. AR0015037
EB3084


[illegible][illegible]


G:\Projects\2020\0232020 - MK 2 Site Modifications\MK2 Site Modifications.dwg

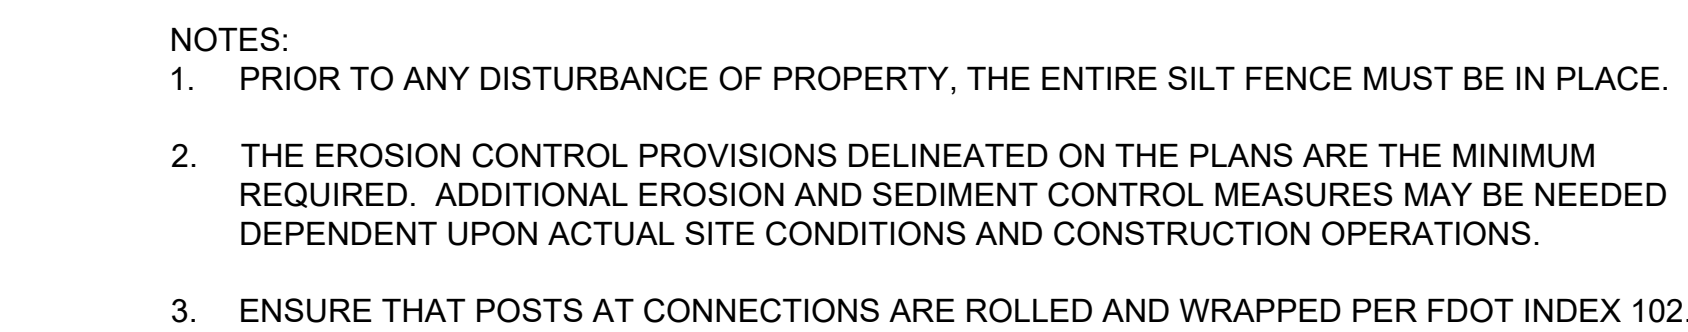

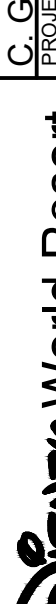
E	PROJECT AREA:	PROJECT DESIGNED FOR:	 Walt Disney World Resort © Disney	SHEET TITLE:	PACKAGE NO.:	DRAWING NO.:	REVISION NO.:	PROJECT PERSONS AND APPROVALS		NOTICES		DATE	DESCRIPTION OF REVISIONS
								DESIGN MANAGER: K. COULTER	REVIEWER: C. GERMANA	THE DATA IN THIS DOCUMENT WAS FORWARDED TO THE U.S. EROSION CONTROL CONFERENCE AND AGREES THAT IT SHALL NOT BE REPRODUCED WITHOUT THE WRITTEN CONSENT OF WALT DISNEY PARKS AND RESORTS U.S.A., INC. ANY VIOLATION OF THIS AGREEMENT WILL BE PROSECUTED TO THE FULL EXTENT OF THE LAW.	9 8 7 6 5 4 3 2 1		
	MAGIC KINGDOM	UNIT NAME:		EROSION CONTROL DETAILS	XC-190				C. GERMANA	C. GERMANA			
									APPROVED BY: C. GERMANA				
									PROJECT MANAGER: K. COULTER				
									E.F. NO. 10-1000				

\\projects\2020\0232020 - MK 2 Site Modifications\MK2 Site Modifications.dwg

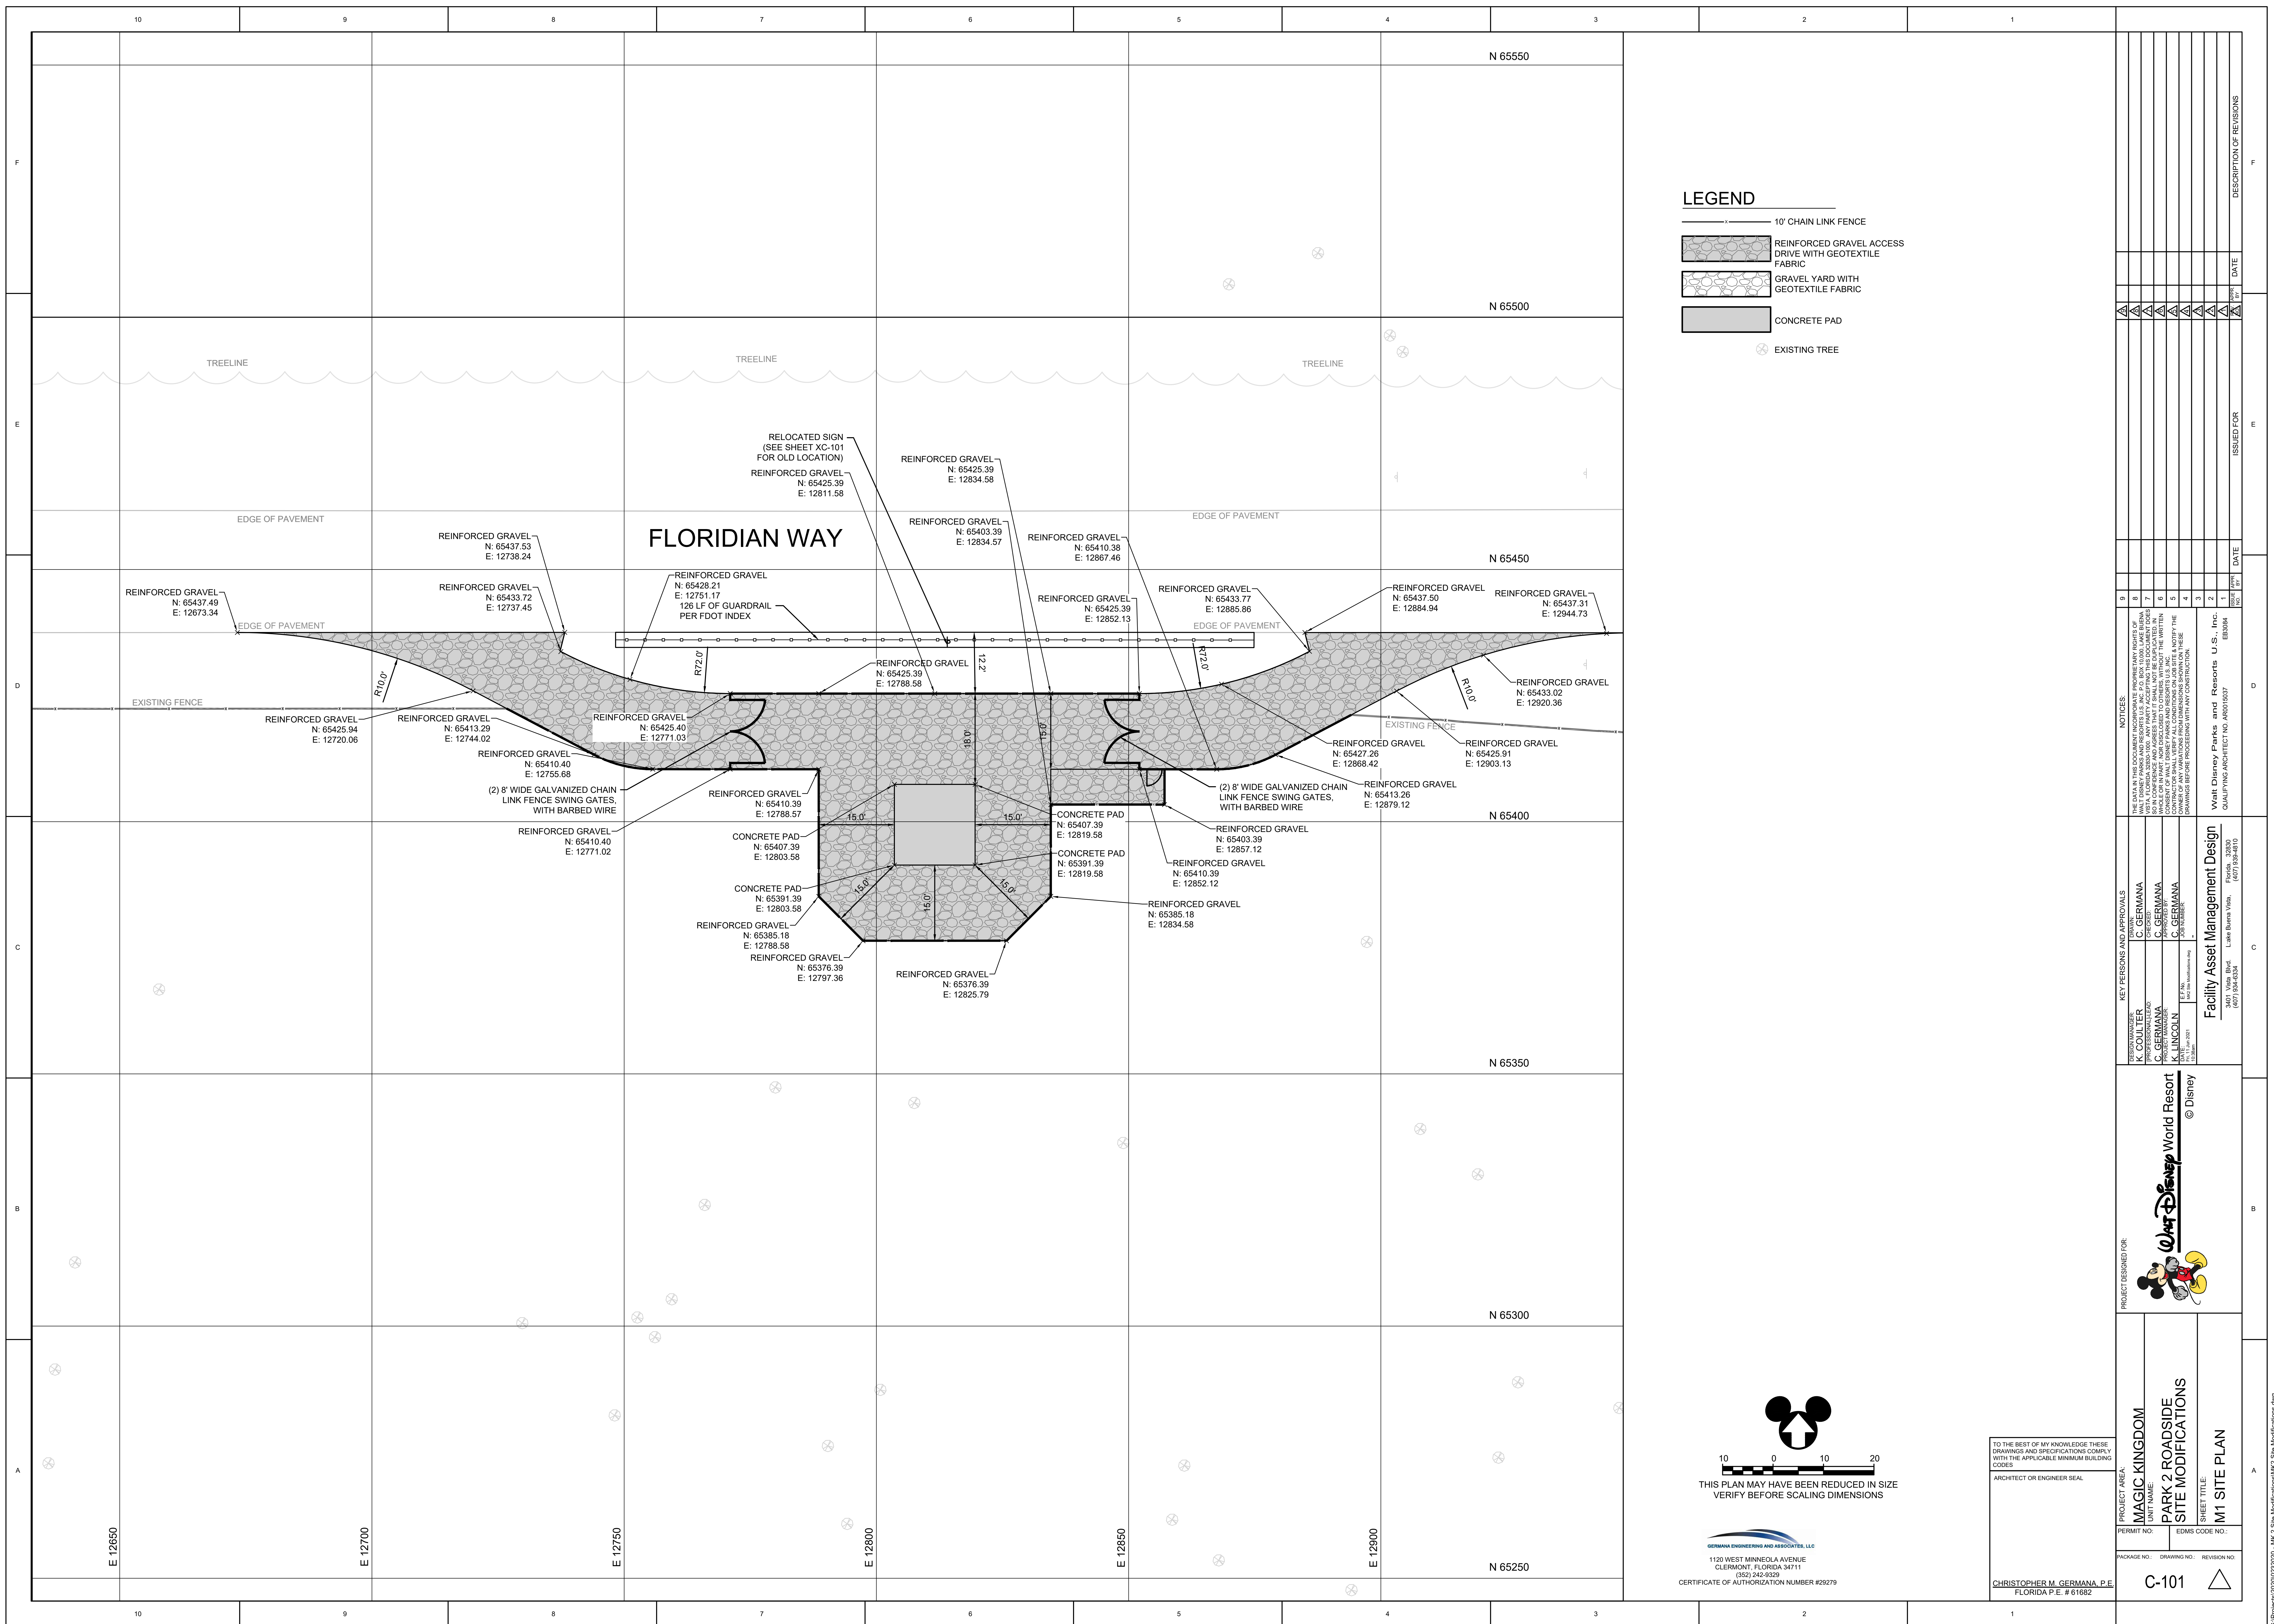

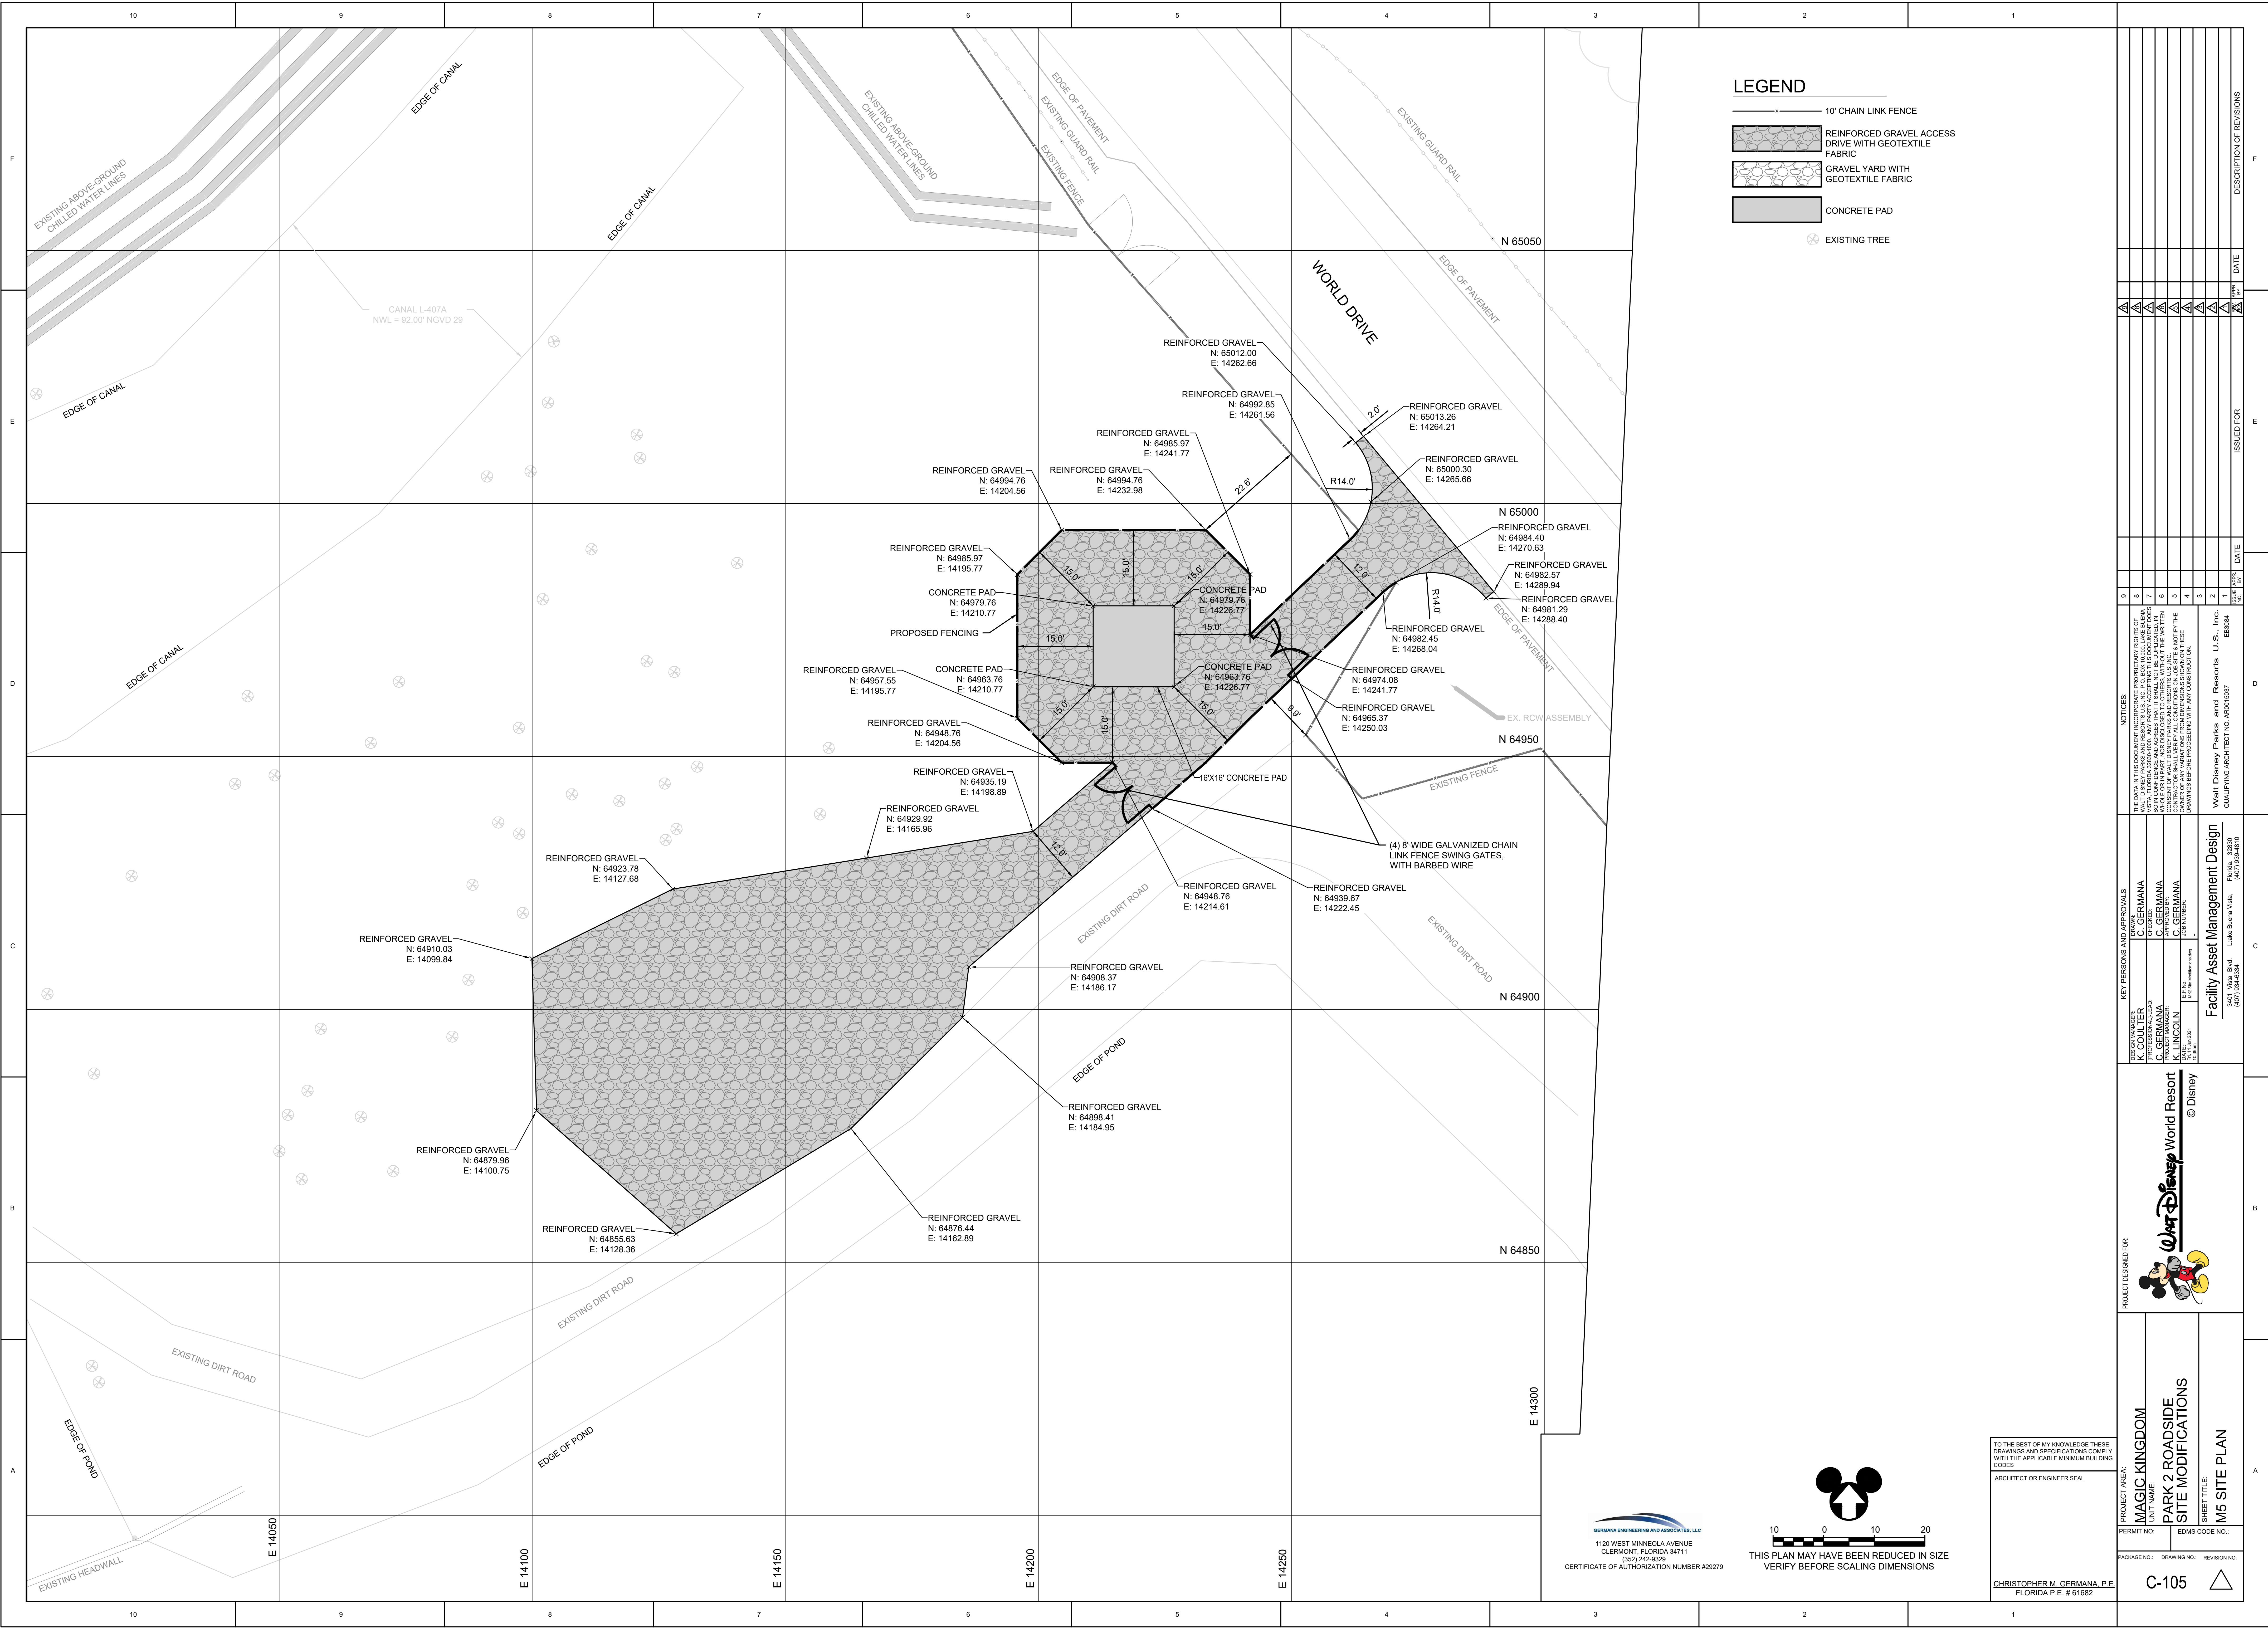

NOTES			ISSUED FOR		
1	DATE		1	DATE	
2	DATE		2	DATE	
3	DATE		3	DATE	
100	DATE		100	DATE	

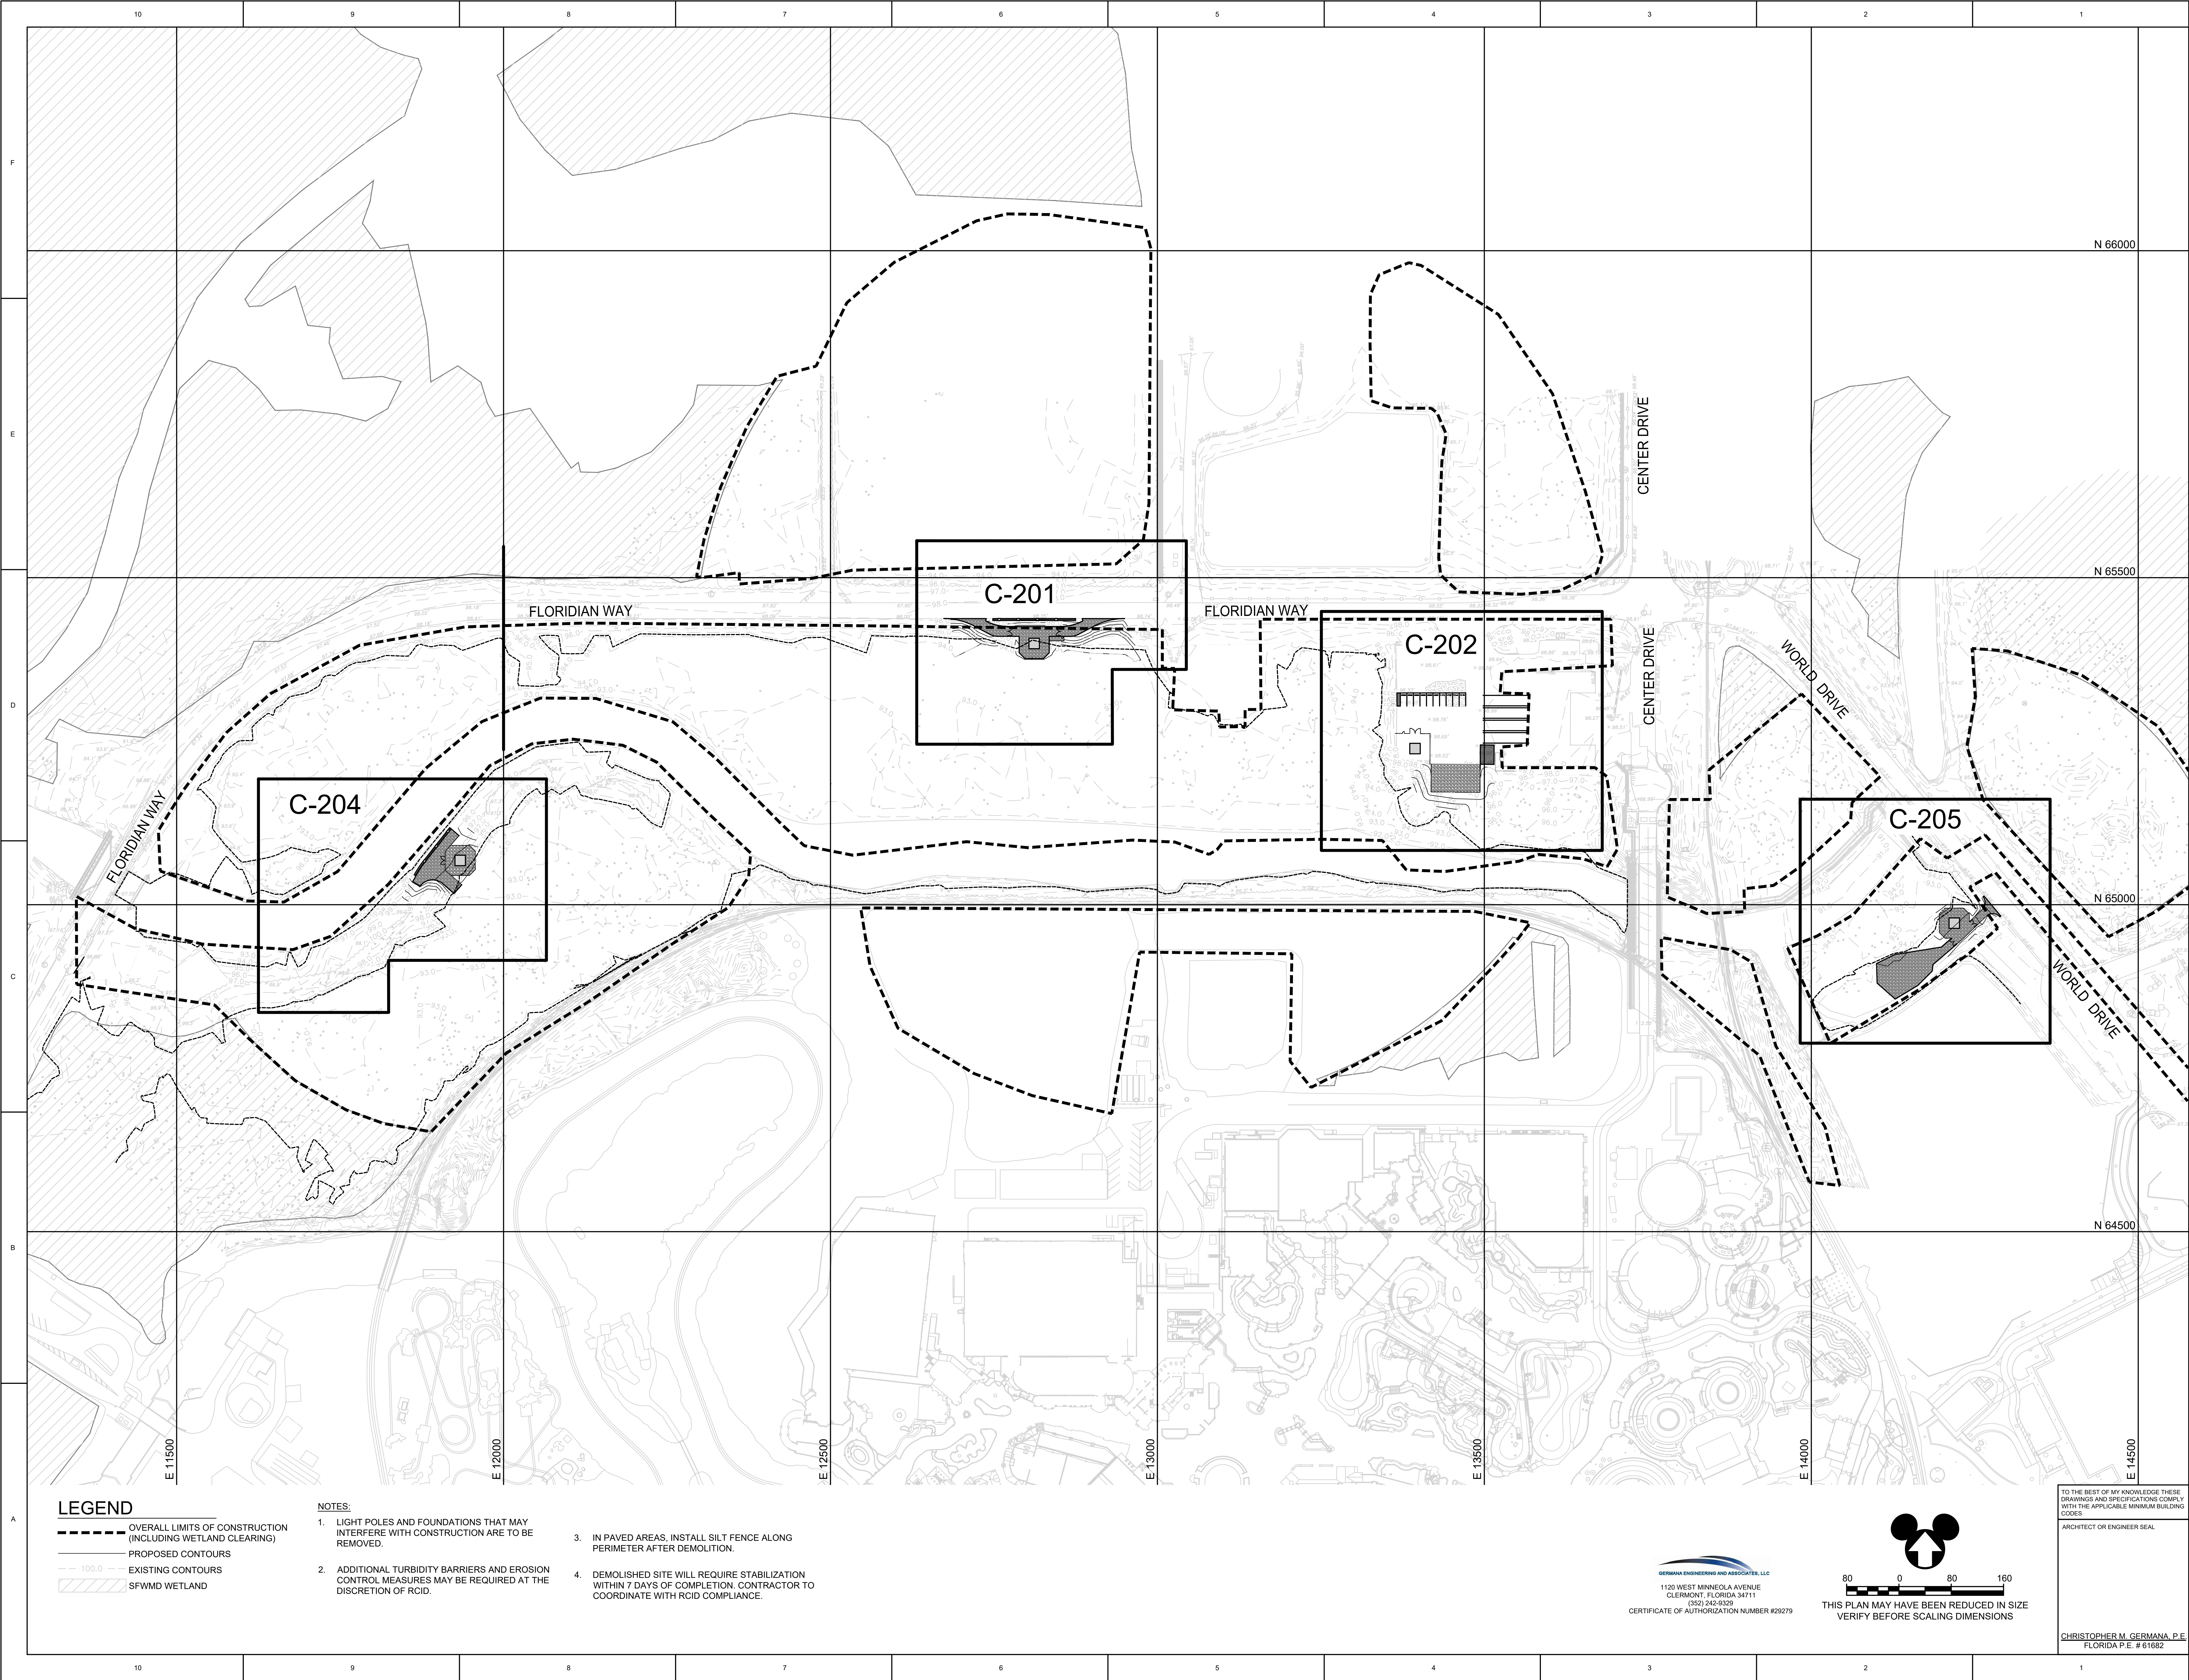


LEGEND

- OVERALL LIMITS OF CONSTRUCTION (INCLUDING WETLAND CLEARING)
- PROPOSED CONTOURS
- EXISTING CONTOURS
- SFWMD WETLAND

NOTES:

- LIGHT POLES AND FOUNDATIONS THAT MAY INTERFERE WITH CONSTRUCTION ARE TO BE REMOVED.
- ADDITIONAL TURBIDITY BARRIERS AND EROSION CONTROL MEASURES MAY BE REQUIRED AT THE DISCRETION OF RCID.
- IN PAVED AREAS, INSTALL SILT FENCE ALONG PERIMETER AFTER DEMOLITION.
- DEMOLISHED SITE WILL REQUIRE STABILIZATION WITHIN 7 DAYS OF COMPLETION. CONTRACTOR TO COORDINATE WITH RCID COMPLIANCE.

GERMANA ENGINEERING AND ARCHITECTURE, LLC
1120 WEST MINNEOLA AVENUE
CLERMONT, FLORIDA 34711
(352) 242-9329
CERTIFICATE OF AUTHORIZATION NUMBER #29279

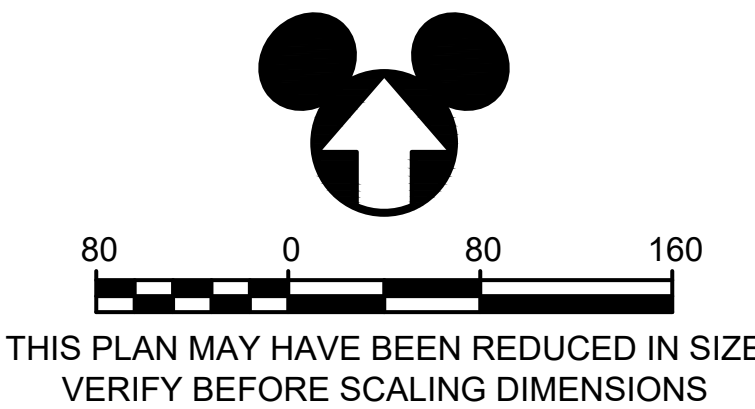


TO THE BEST OF MY KNOWLEDGE THESE DRAWINGS AND SPECIFICATIONS COMPLY WITH THE APPLICABLE MINIMUM BUILDING CODES.

ARCHITECT OR ENGINEER SEAL

CHRISTOPHER M. GERMANA, P.E.
FLORIDA P.E. # 61682

PROJECT DESIGN FOR:										PROJECT AREA:									
MAGIC KINGDOM										MAGIC KINGDOM									
PARK NAME:										PARK NAME:									
PARK 2 ROADSIDE										PARK 2 ROADSIDE									
SITE MODIFICATIONS										SITE MODIFICATIONS									
© Disney										© Disney									
SHEET TITLE:										SHEET TITLE:									
OVERALL GRADING PLAN										OVERALL GRADING PLAN									
DRAWING CODE NO.:										DRAWING CODE NO.:									
PROJECT NO.:										PROJECT NO.:									
DRAWING NO.:										DRAWING NO.:									
REVISION NO.:										REVISION NO.:									
C-200										C-200									
ISSUED FOR:										ISSUED FOR:									
DATE:										DATE:									
DATE:										DATE:									
DATE:																			

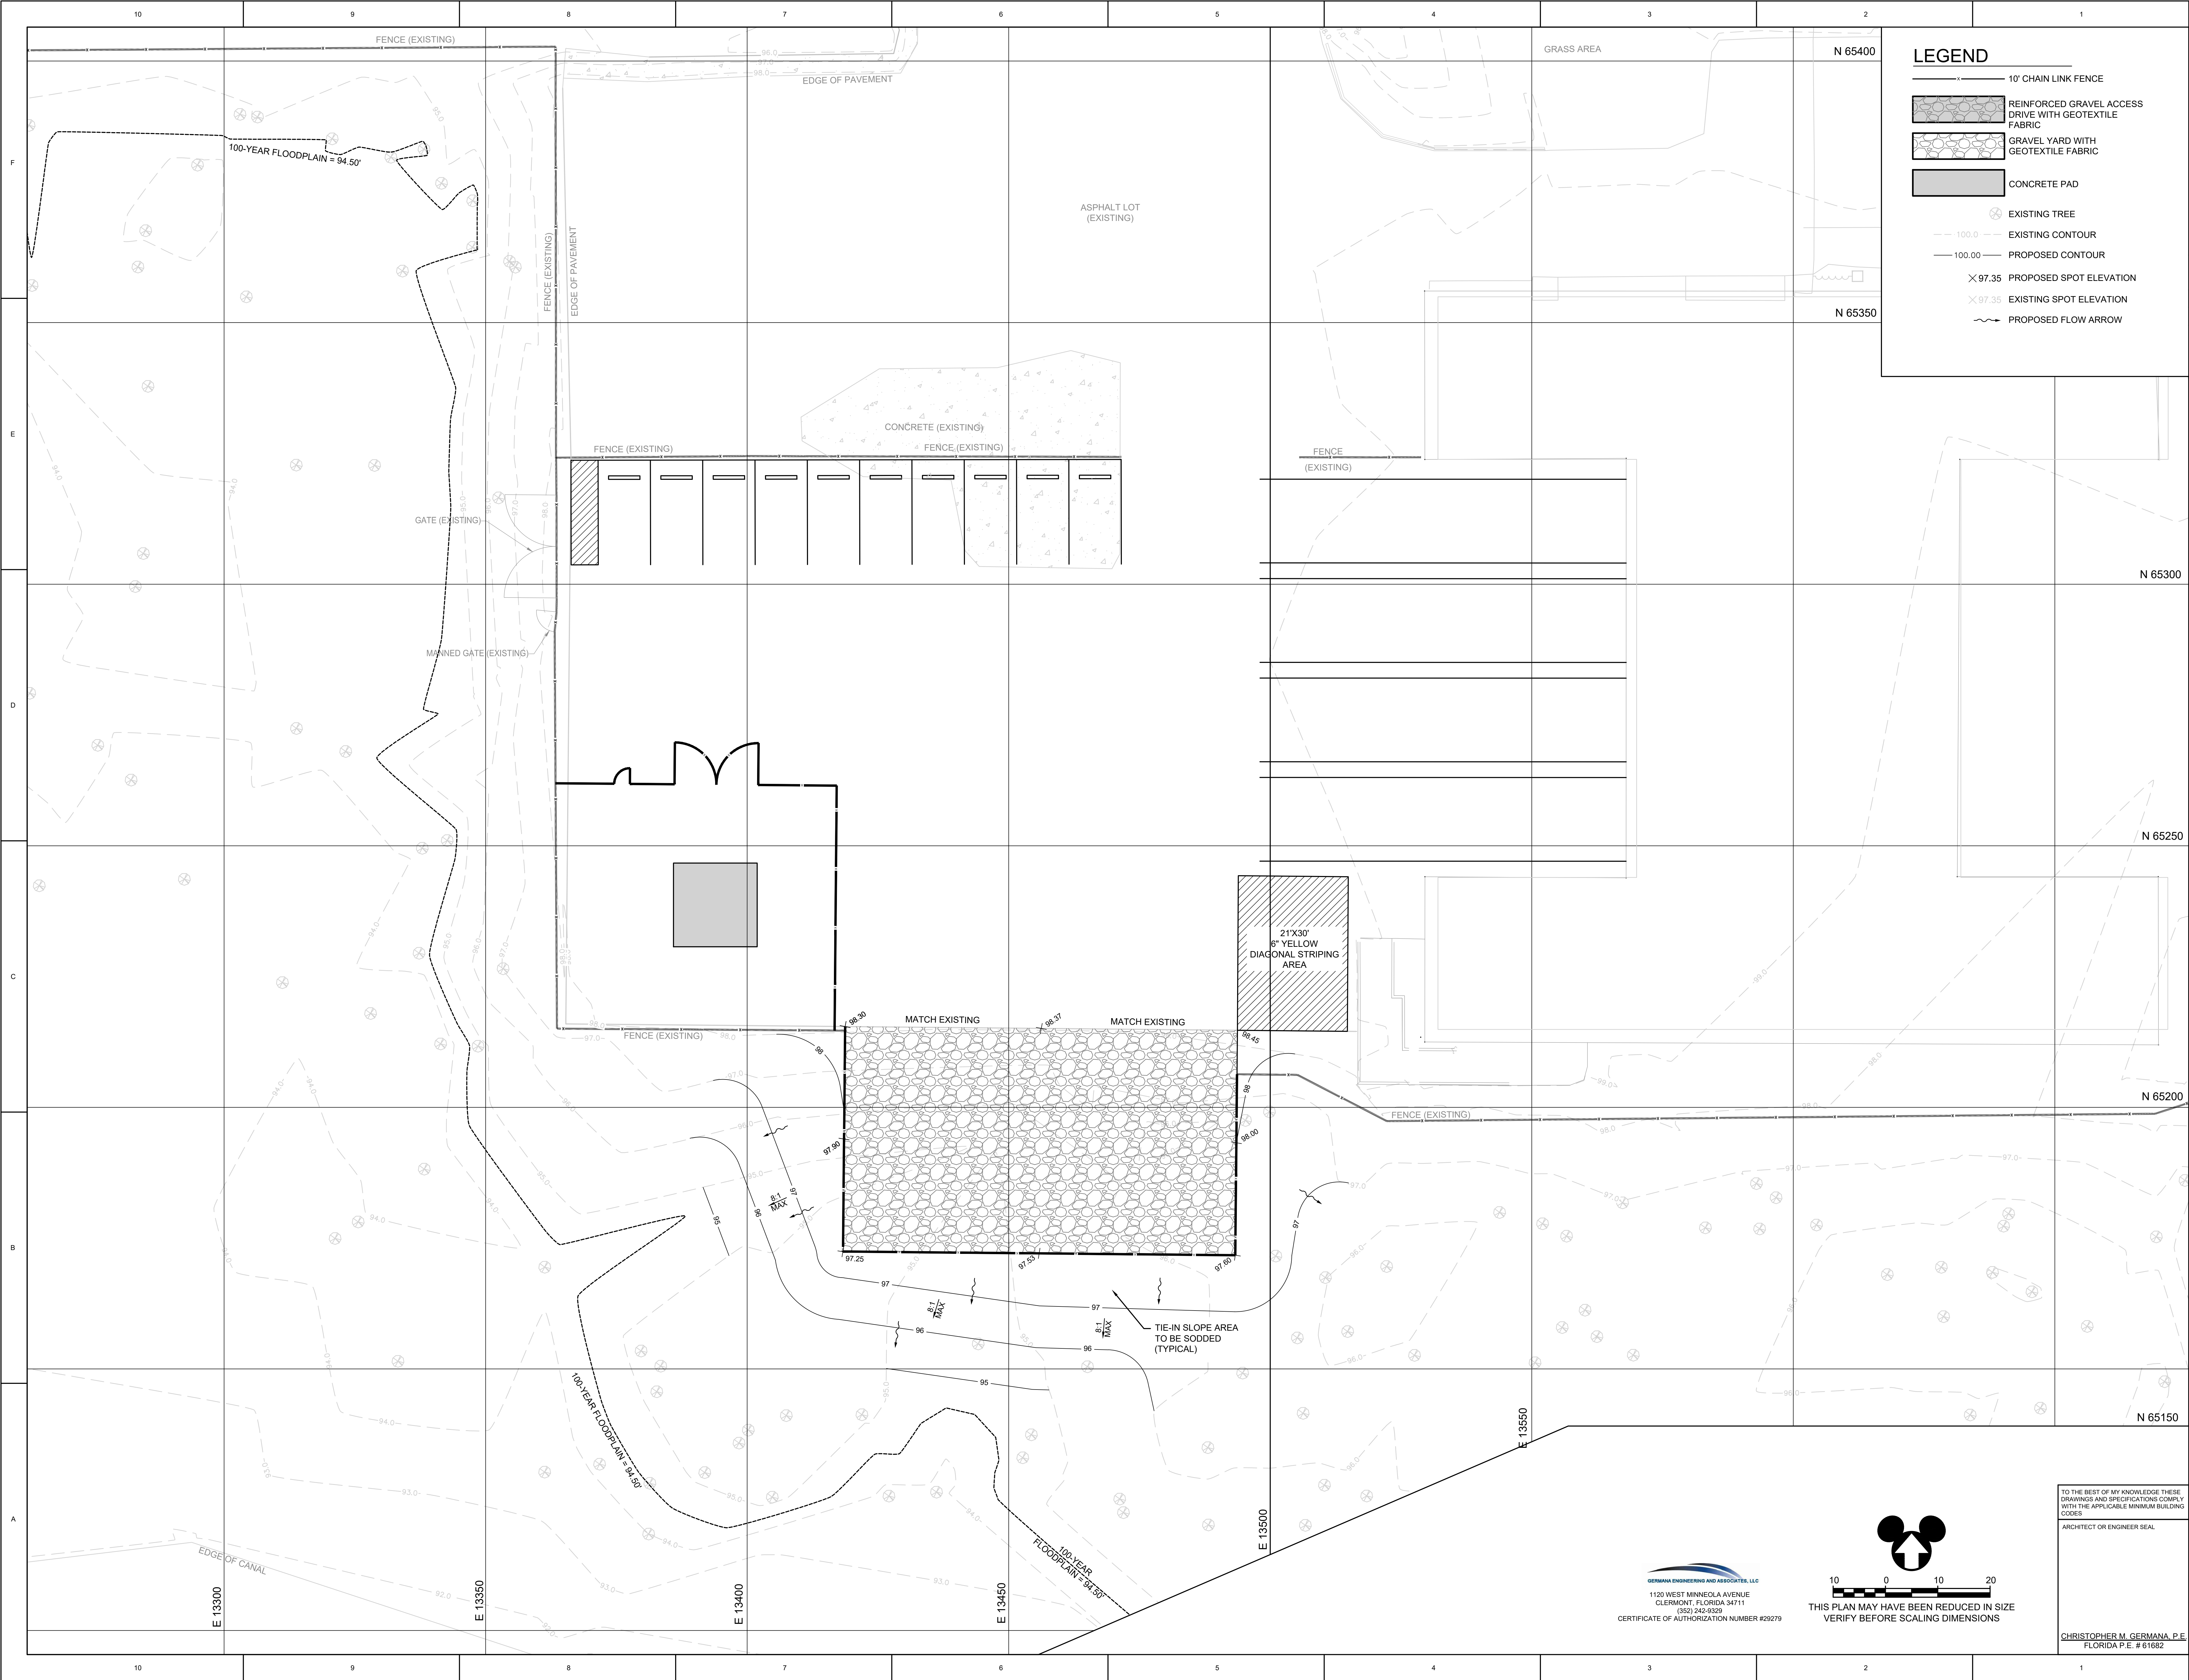



LEGEND


- 10' CHAIN LINK FENCE
- REINFORCED GRAVEL ACCESS DRIVE WITH GEOTEXTILE FABRIC
- GRAVEL YARD WITH GEOTEXTILE FABRIC
- CONCRETE PAD
- EXISTING TREE
- EXISTING CONTOUR
- PROPOSED CONTOUR
- PROPOSED SPOT ELEVATION
- EXISTING SPOT ELEVATION
- PROPOSED FLOW ARROW

PROJECT RESUMED FOR			PROJECT RESUMED FOR		
MAGIC KINGDOM			MAGIC KINGDOM		
PARK 2 ROADSIDE			PARK 2 ROADSIDE		
SITE MODIFICATIONS			SITE MODIFICATIONS		
M2 GRADING PLAN			M2 GRADING PLAN		
C-202			C-202		
ARCHITECT OR ENGINEER SEAL			ARCHITECT OR ENGINEER SEAL		
TO THE BEST OF MY KNOWLEDGE THESE DRAWINGS AND SPECIFICATIONS COMPLY WITH THE APPLICABLE MINIMUM BUILDING CODES			TO THE BEST OF MY KNOWLEDGE THESE DRAWINGS AND SPECIFICATIONS COMPLY WITH THE APPLICABLE MINIMUM BUILDING CODES		
ARCHITECT OR ENGINEER SEAL			ARCHITECT OR ENGINEER SEAL		
CHRISTOPHER M. GERMANA, P.E.			CHRISTOPHER M. GERMANA, P.E.		
FLORIDA P.E. # 61682			FLORIDA P.E. # 61682		
PERMIT NO. _____			PERMIT NO. _____		
DRAWING NO. _____			DRAWING NO. _____		
REVISION NO. _____			REVISION NO. _____		
ISSUED FOR			ISSUED FOR		
DATE			DATE		
DESCRIPTION OF REVISIONS			DESCRIPTION OF REVISIONS		
1			1		
2			2		
3			3		
4			4		
5			5		
6			6		
7			7		
8			8		
9			9		
10			10		

GERMANA ENGINEERS AND ASSOCIATES, LLC
1120 WEST MINNEOLA AVENUE
CLERMONT, FLORIDA 34711
(850) 242-9329
CERTIFICATE OF AUTHORIZATION NUMBER 002879

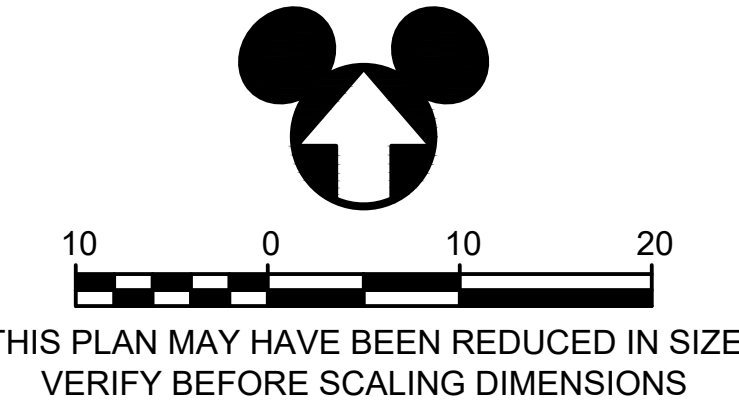

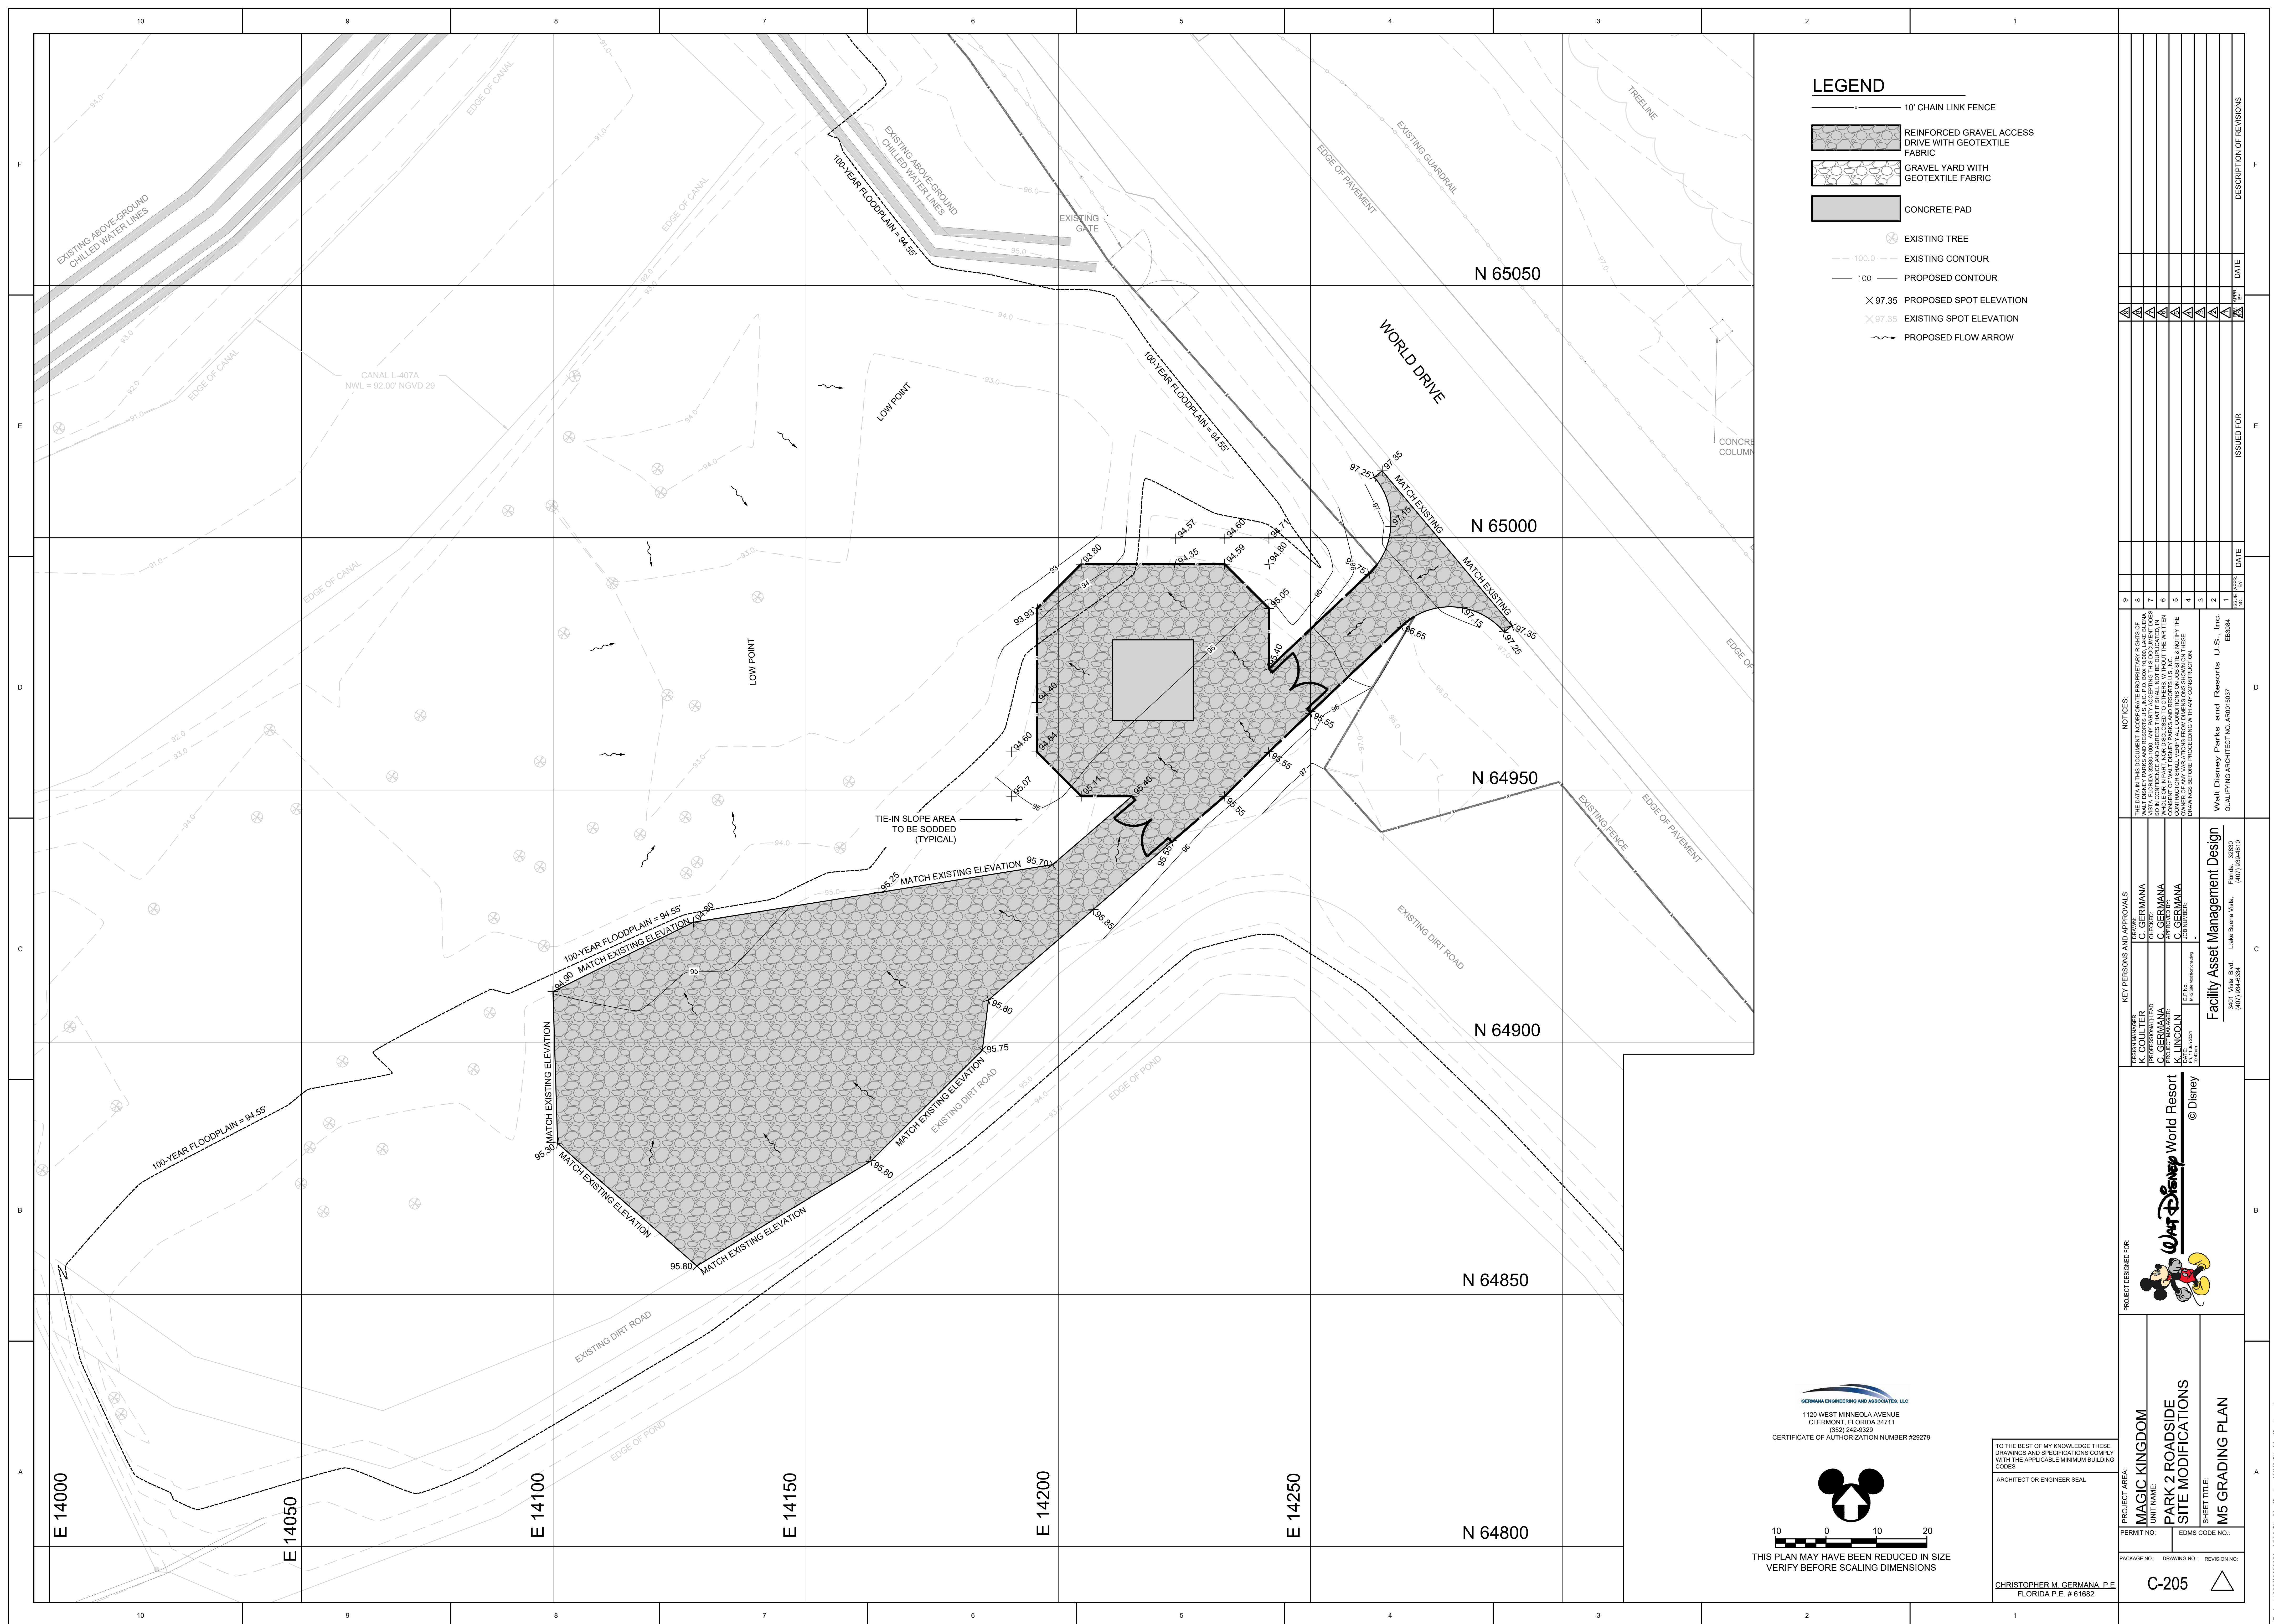


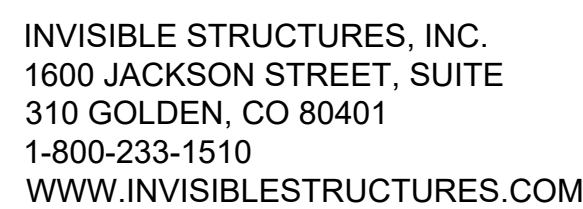

REINFORCED GRAVEL ACCESS DRIVE

SCALE: NTS

1
- C-280

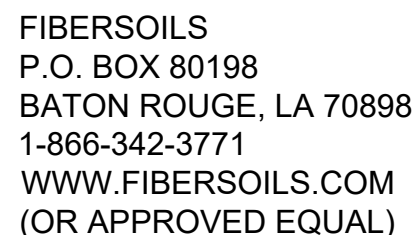

GRAVEL YARD AREA

SCALE: NTS

2
C-280

TO THE BEST OF MY KNOWLEDGE THESE
DRAWINGS AND SPECIFICATIONS COMPLY
WITH THE APPLICABLE MINIMUM BUILDING
CODES

ARCHITECT OR ENGINEER SEAL

CHRISTOPHER M. GERMANA, P.E.
FLORIDA P.E. # 61682

PROJECT AREA:	MAGIC KINGDOM
UNIT NAME:	PARK 2 ROADSIDE SITE MODIFICATION
PERMIT NO:	
FILE NO:	

C-290

END GRADING DETAILS



© Disney

KEY PERSONS AND APPROVALS	
AD	DRAWN
AD	CHECKED
AD	C. GERMANA
AD	C. GERMANA
AD	APPROVED BY
AD	C. GERMANA
AD	SOW NUMBER
E/F No.	
M2 (See Modification Log)	

NOTICES:

THE DATA IN THIS DOCUMENT INCORPORATES PROPOSED AIR RIGHTS OF
WALT DISNEY PARKS AND RESORTS U.S., INC. BOX 100, WALT
DISNEY WORLD, ORLANDO, FLORIDA 32830-1000. ANY PARTY ACCEPTING THIS DOCUMENT DOES
SO IN CONFIDENCE AND AGREES THAT IT SHALL NOT BE DUPLICATED IN
WHOLE OR IN PART, NOR DISCLOSED TO OTHERS WITHOUT THE WRITTEN
CONSENT OF WALT DISNEY PARKS AND RESORTS U.S., INC. THE
CONTRACTOR SHALL VERIFY ALL CONDITIONS ON JOB SITE & NOTIFY THE
OWNER OF ANY VARIATIONS FROM DIMENSIONS SHOWN ON THESE
DRAWINGS BEFORE PROCEEDING WITH ANY CONSTRUCTION.

Walt Disney Parks and Resorts U.S., Inc.
QUALIFYING ARCHITECT NO. A60019037
EB3084

9		
8		
7		
6		
5		
4		
3		
2		
1		
	DATE	ISSUED FOR

[illegible]