


JONATHAN'S LANDING OLD TRAIL GOLF CLUB

JONATHAN'S LANDING JUPITER, FL 33477

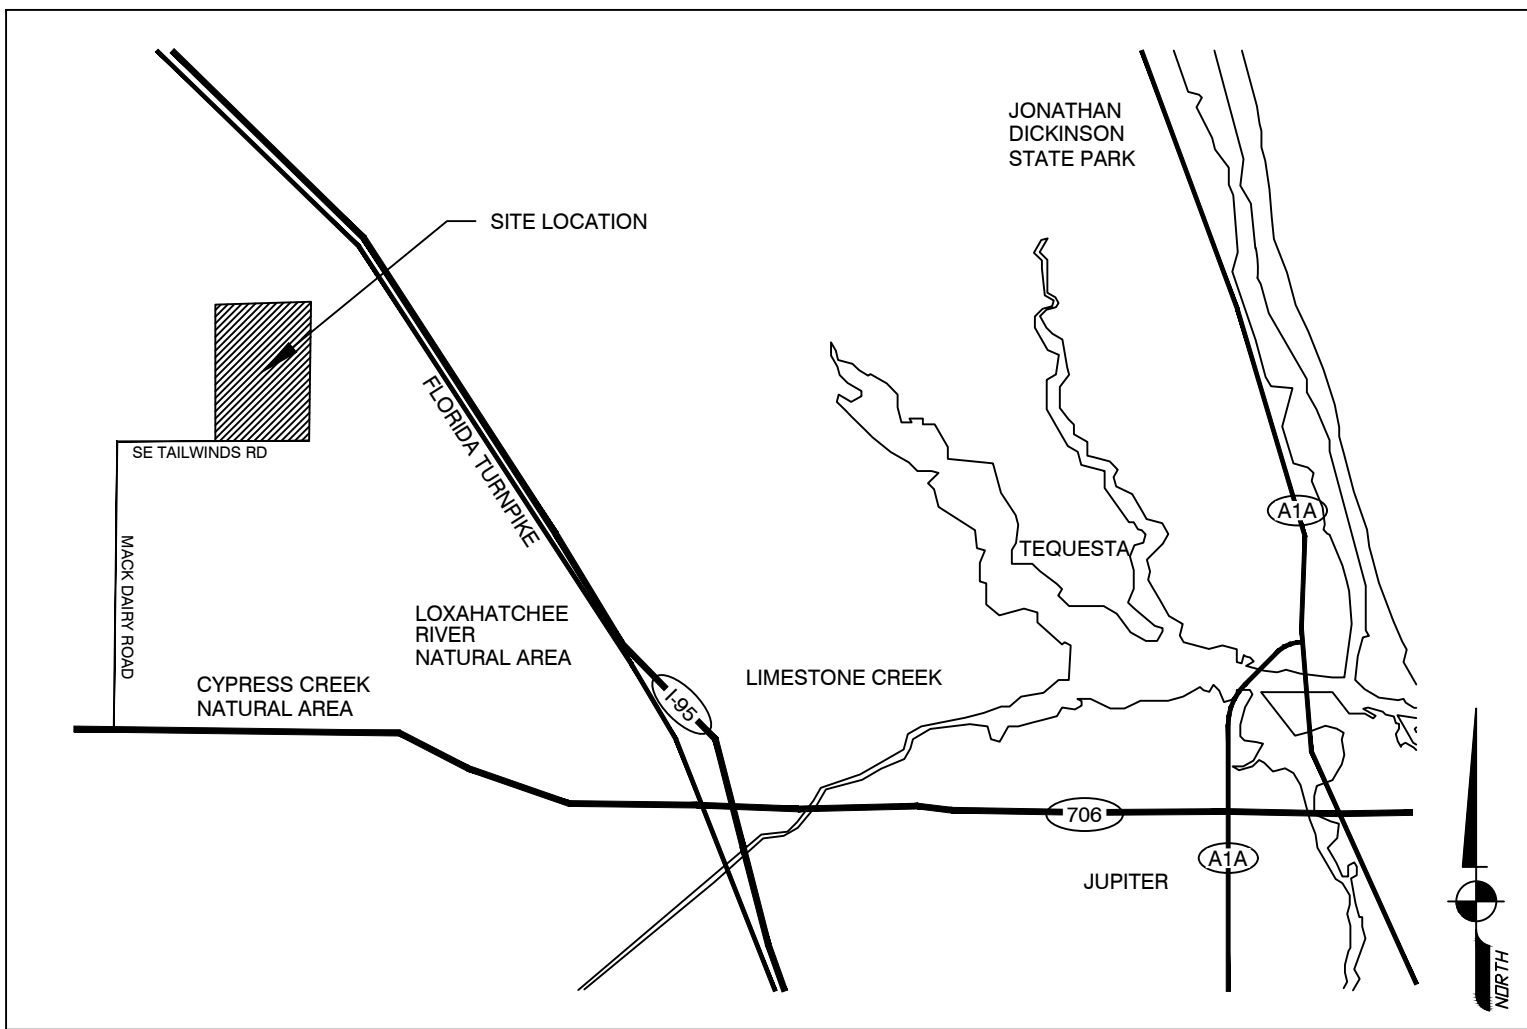

LOCATION MAP
NOT TO SCALE

INDEX:

-	COVER SHEET
LM-0	OVERALL LAKE MODIFICATION PLAN
LM-1	LAKE MODIFICATION PLAN
LM-2	LAKE MODIFICATION PLAN
LM-3	LAKE MODIFICATION PLAN
LM-4	LAKE MODIFICATION PLAN
LM-5	LAKE MODIFICATION PLAN
LM-6	LAKE MODIFICATION PLAN

Dennis R Shultz

Digitally signed by Dennis R Shultz
DN: c=US, o=Flynn Engineering Services P.A.,
ou=A01427E0000016663A08AE700002092,
cn=Dennis R Shultz
Date: 2020.08.12 11:45:21 -0400



THIS ITEM HAS BEEN DIGITALLY SIGNED
AND SEALED BY DENNIS R. SHULTZ, P.E.
ON Aug 12, 2020



PRINTED COPIES OF THIS DOCUMENT ARE
NOT CONSIDERED SIGNED AND SEALED AND
THE SIGNATURE MUST BE VERIFIED ON ANY
ELECTRONIC COPIES

FLYNN

ENGINEERING

241 COMMERCIAL BLDG. LAUDERDALE BEACH, FL 33308
PHONE: (954) 522-1004 | WWW.FLYNNENGINEERING.COM
EID# 6576

Job No.	18-1416.02
Plot Date	08/07/20
Drawn by	NAH
Proj. Engr.	DRS
Appr. by	DRS

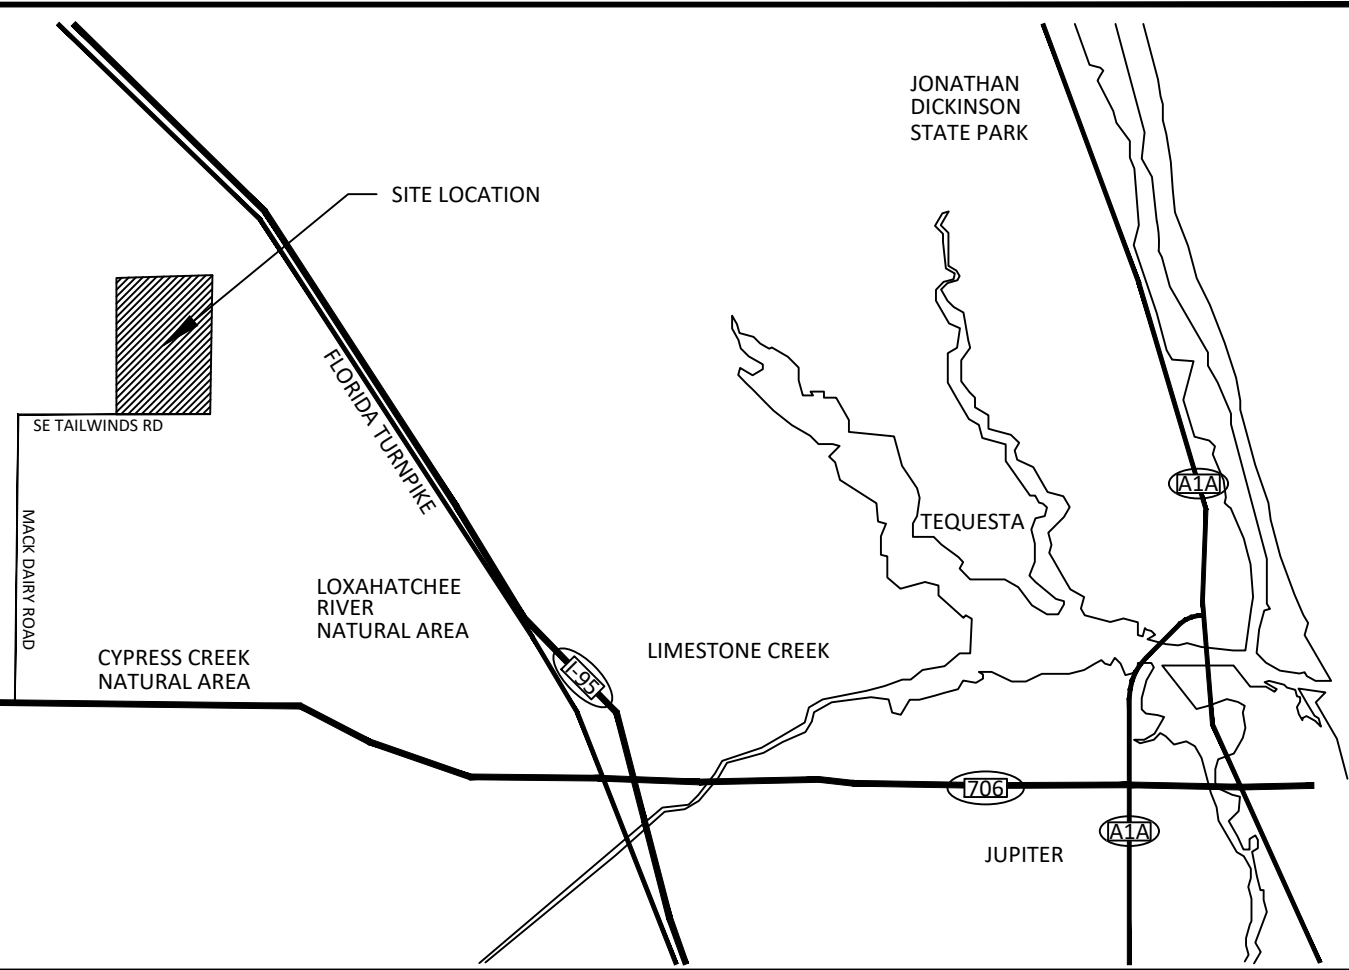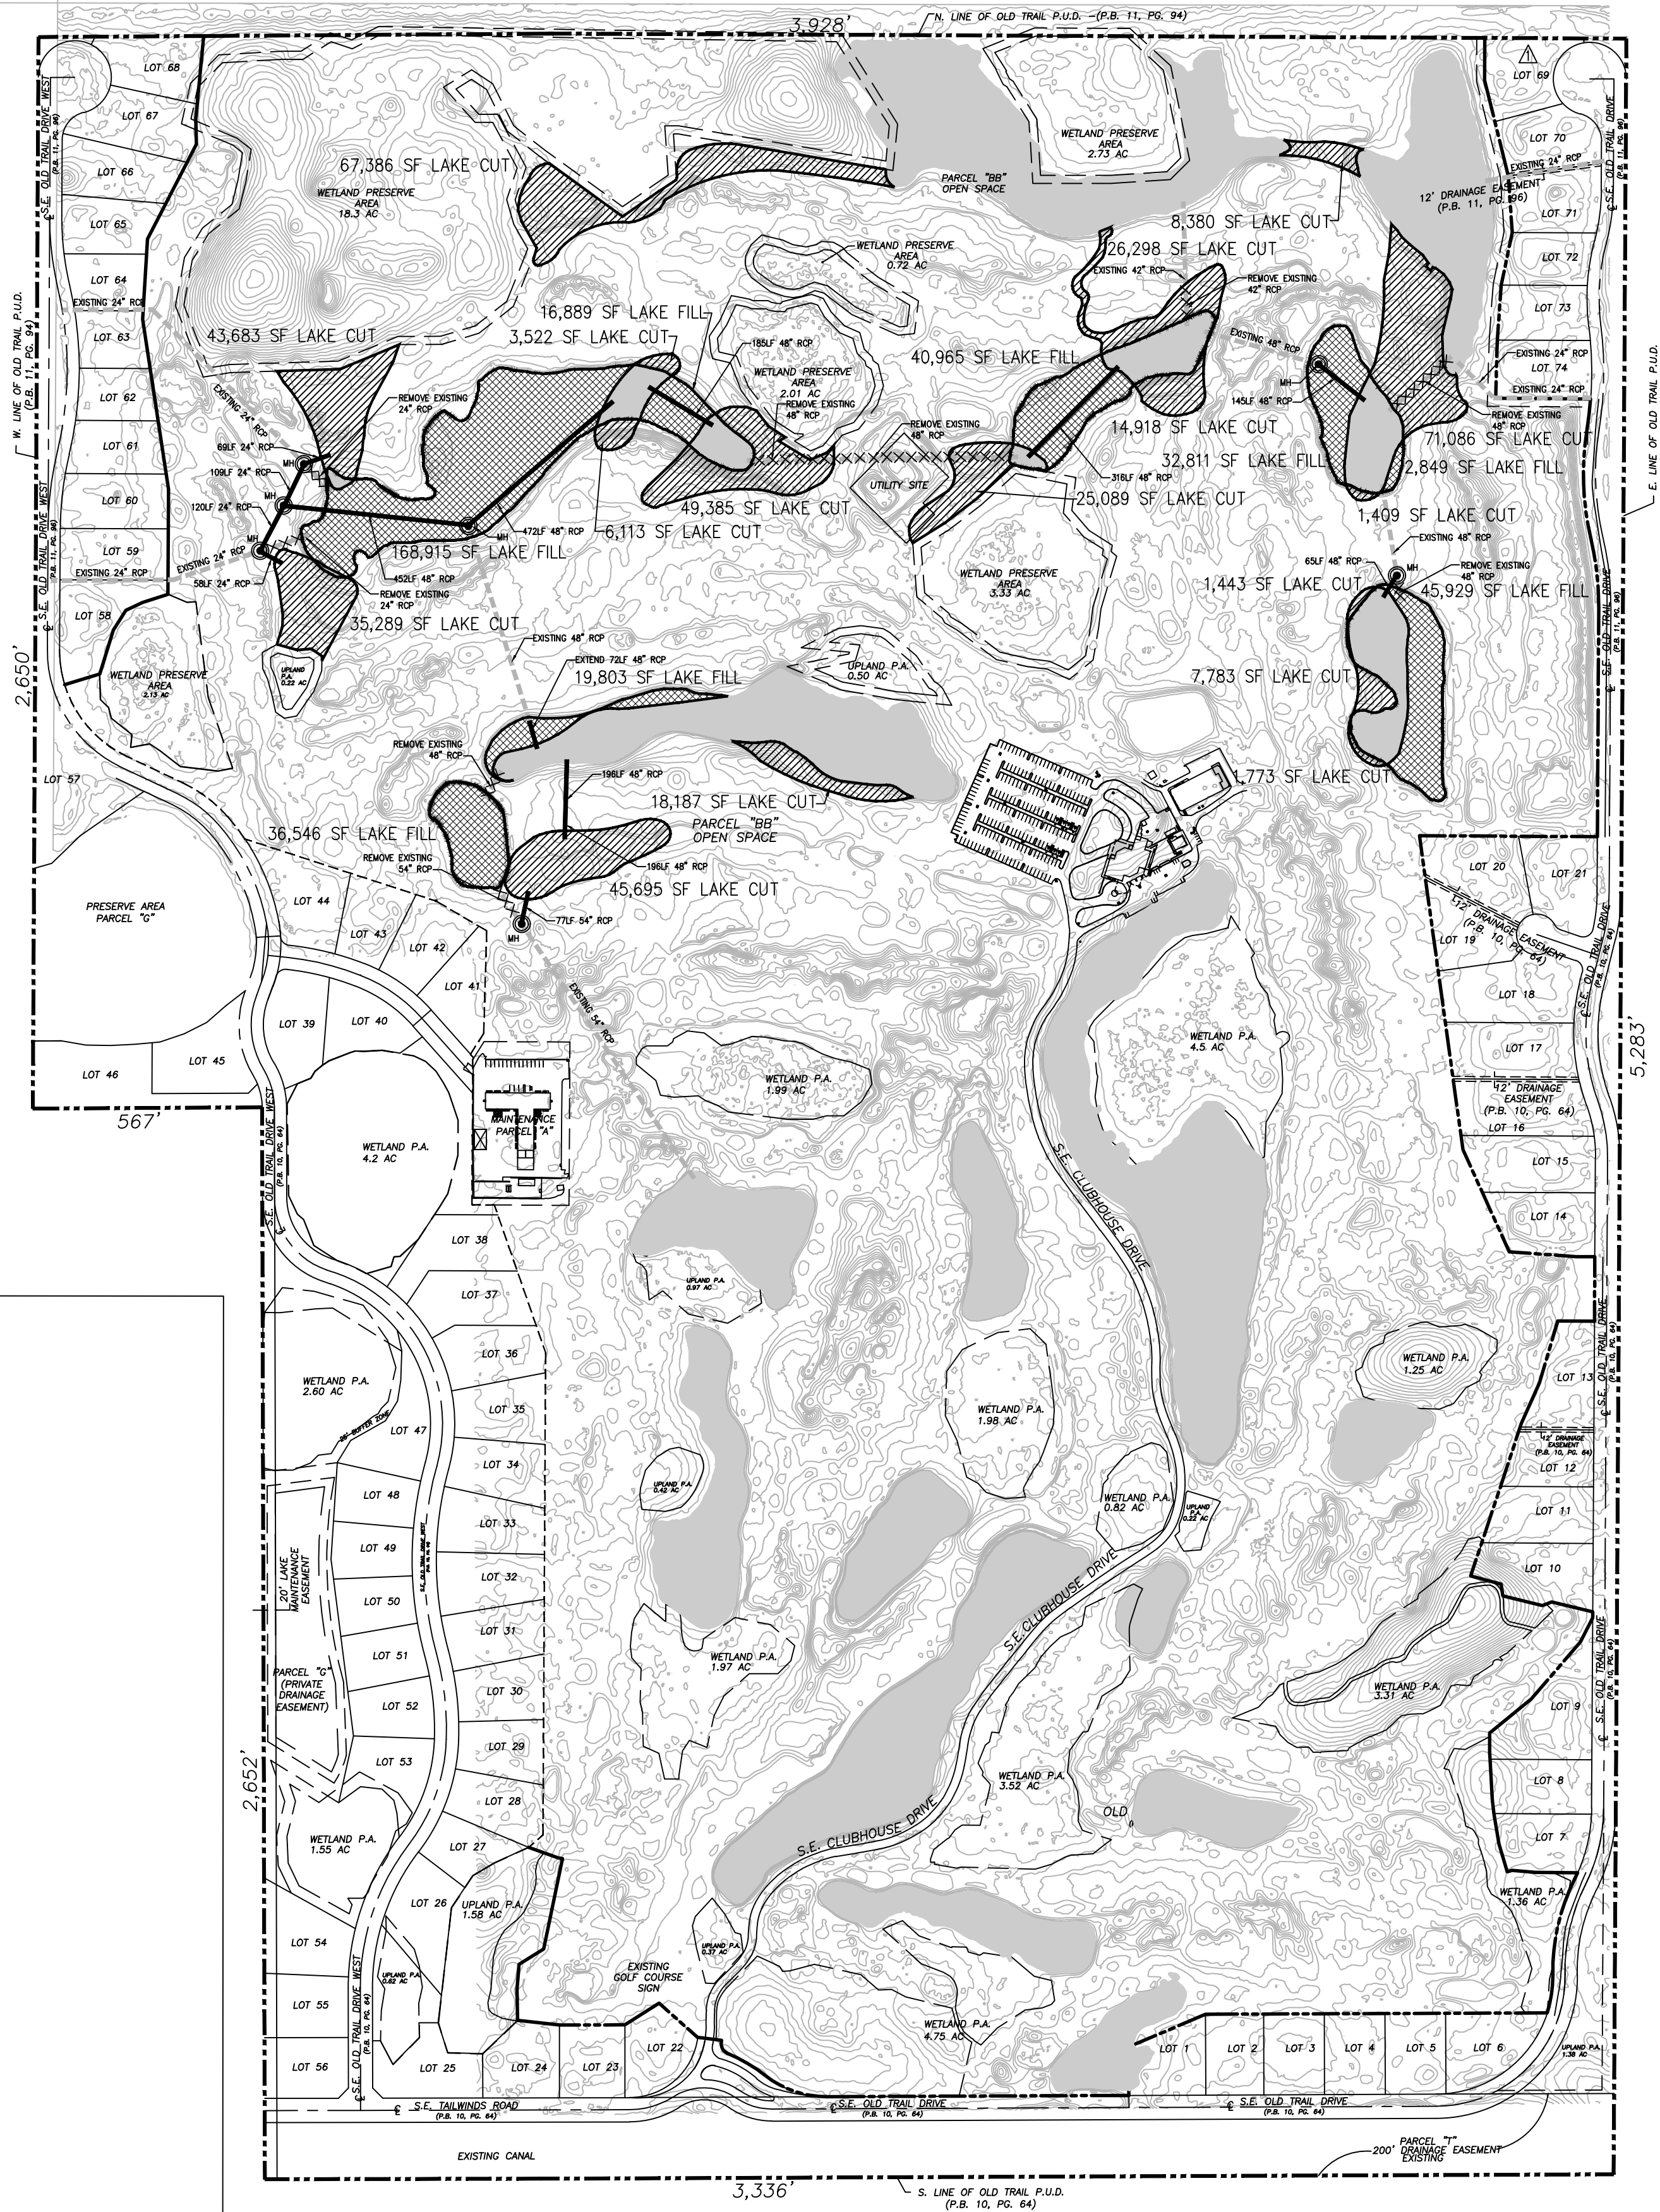

LOCATION MAP
NTS


P.A. = PRESERVE AREAS

LAKE AREA CALCULATION AND LEGEND:

- EXISTING LAKE AREA
- LAKE EXPANSION= 9.81 ACRES (427,439 SF)
- LAKE FILL= 8.37 ACRES (364,707 SF)
- NET 1.44 ACRES (62,732 SF) LAKE INCREASE
- EXIST. DRAINAGE PIPE
- EXTENDED DRAINAGE PIPE
- NEW DRAINAGE PIPE

GENERAL NOTES:

- EXISTING STORM DRAINAGE SHOWN IS BASED ON AS-BUILTS OBTAINED FROM PERMIT FILE AND SHOULD BE FIELD VERIFIED BY CONTRACTOR AND ADJUSTED AS REQUIRED. QUANTITIES OF NEW AND EXTENDED PIPE ARE SUBJECT TO EXISTING INFORMATION PROVIDED BY THE OWNER.
- TOPOGRAPHY SHOWN IS BASED ON TOPO CAD FILE PROVIDED BY WANTMAN GROUP FOR PREVIOUS 2018 GOLF COURSE RENOVATION.
- ELEVATIONS SHOWN ON THESE PLANS ARE BASED ON THE NORTH AMERICAN VERTICAL DATUM OF 1988 (NAVD 88)
- CONTROLLED WATER ELEVATION (CWE)* IS 14.5 NAVD (16.0 NGVD)
- THE CONVERSION FACTOR IS NAVD+1.47=NGVD
- REFER TO ESC PLANS FOR EROSION AND SEDIMENT CONTROL MEASURES.

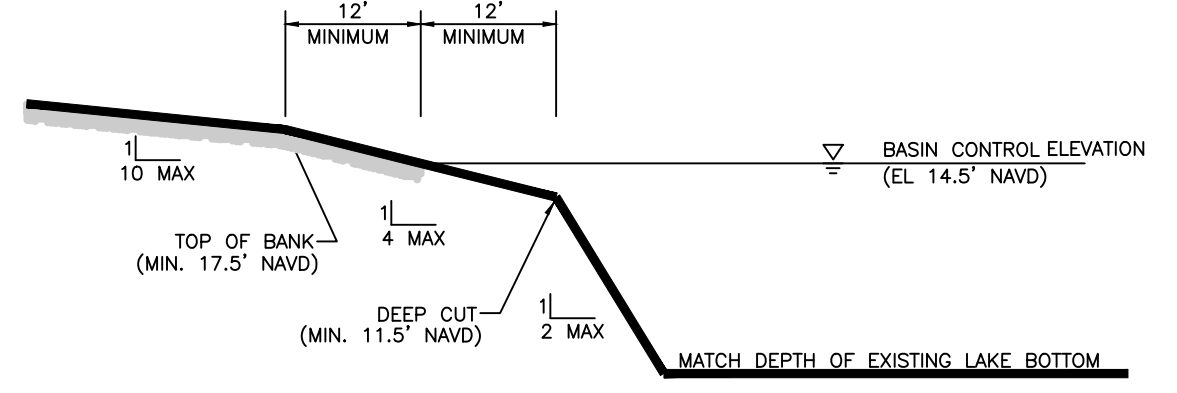

TYPICAL LAKE SECTION
NTS

MARTIN COUNTY NOTES:

- REMOVE NOXIOUS VEGETATION (BRAZILIAN PEPPER, FLORIDA HOLLY, MELALEUKA, ETC.) SEMI-ANNUALLY FROM ALL PRESERVE AREAS.
- PRESERVATION AREAS ARE NOT TO BE DISTURBED OR ALTERED WITHOUT PRIOR APPROVAL BY MARTIN COUNTY BOARD OF COUNTY COMMISSIONERS.
- NATURAL VEGETATION OF LITTORAL ZONE PLANT SPECIES WILL BE ENHANCED BY SUPPLEMENTAL ORGANIC MATERIAL AND APPROVED SEED MIX IN LAKE AREAS NOT CONDUCTIVE TO NATURAL WATER BODY CIRCULATION.
- PRESERVE AREA SIGNS SHALL BE PLACED ALONG THE PRESERVE AREA BOUNDARY AT A FREQUENCY NO LESS THAN ONE SIGN PER 500 FEET.



THIS ITEM HAS BEEN DIGITALLY SIGNED AND SEALED BY DENNIS R. SHULTZ, P.E. ON Aug 12, 2020



PRINTED COPIES OF THIS DOCUMENT ARE NOT CONSIDERED SIGNED AND SEALED AND THE SIGNATURE MUST BE VERIFIED ON ANY ELECTRONIC COPIES




Revisions

07/15/20	PRELIMINARY PLANS

Scale: N.T.S.	Date: 07/10/20
Job No. 18-1416.02	Plot Date: 08/07/20
Drawn by: NAH	Sheet No. LM-0
Proj. Mgr. DRS	
Appr. by: DRS	1 of 7

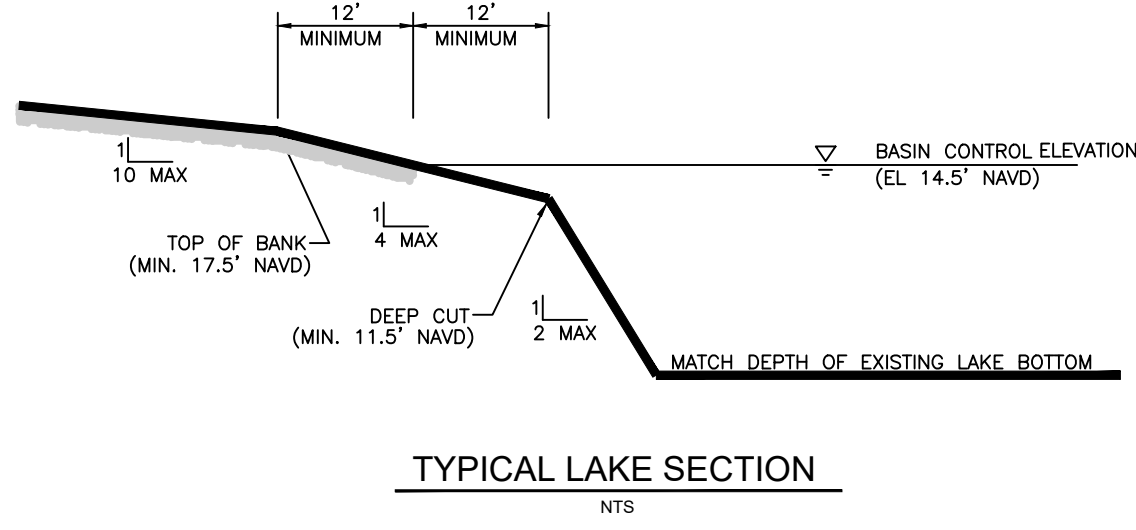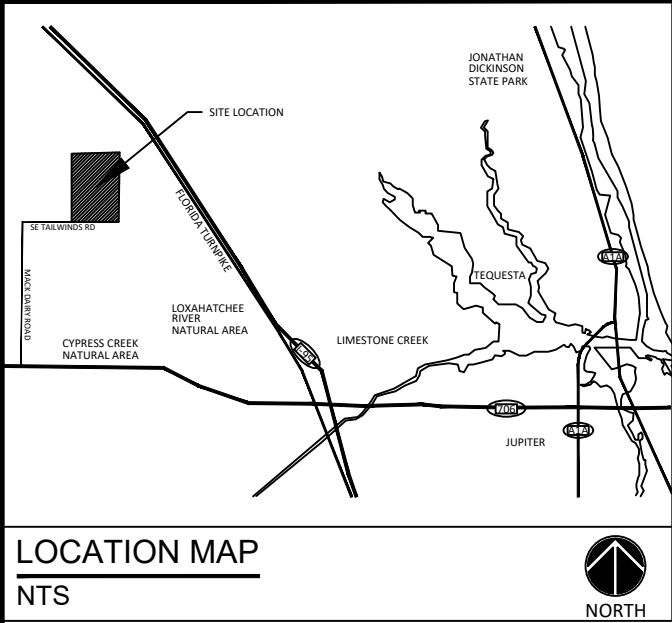

LAKE AREA CALCULATION AND LEGEND:

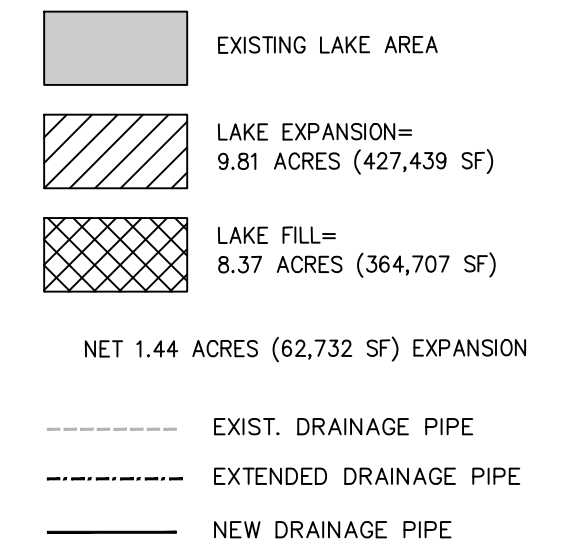


GENERAL NOTES:


- EXISTING STORM DRAINAGE SHOWN IS BASED ON AS-BUILTS OBTAINED FROM PERMIT FILE AND SHOULD BE FIELD VERIFIED BY CONTRACTOR AND ADJUSTED AS REQUIRED. QUANTITIES OF NEW AND EXTENDED PIPE ARE SUBJECT TO EXISTING INFORMATION PROVIDED BY THE OWNER.
- TOPOGRAPHY SHOWN IS BASED ON TOPO CAD FILE PROVIDED BY WANTMAN GROUP FOR PREVIOUS 2018 GOLF COURSE RENOVATION.
- ELEVATIONS SHOWN ON THESE PLANS ARE BASED ON THE NORTH AMERICAN VERTICAL DATUM OF 1988 (NAVD 88)
- CONTROLLED WATER ELEVATION (CWE)* IS 14.5 NAVD (16.0 NGVD)
- THE CONVERSION FACTOR IS NAVD+1.47=NGVD
- REFER TO ESC PLANS FOR EROSION AND SEDIMENT CONTROL MEASURES.

MARTIN COUNTY NOTES:

- REMOVE NOXIOUS VEGETATION (BRAZILIAN PEPPER, FLORIDA HOLLY, MELALEUKA, ETC.) SEMI-ANNUALLY FROM ALL PRESERVE AREAS.
- PRESERVATION AREAS ARE NOT TO BE DISTURBED OR ALTERED WITHOUT PRIOR APPROVAL BY MARTIN COUNTY BOARD OF COUNTY COMMISSIONERS.
- NATURAL VEGETATION OF LITTORAL ZONE PLANT SPECIES WILL BE ENHANCED BY SUPPLEMENTAL ORGANIC MATERIAL AND APPROVED SEED MIX IN LAKE AREAS NOT CONDUCTIVE TO NATURAL WATER BODY CIRCULATION.
- PRESERVE AREA SIGNS SHALL BE PLACED ALONG THE PRESERVE AREA BOUNDARY AT A FREQUENCY NO LESS THAN ONE SIGN PER 500 FEET.


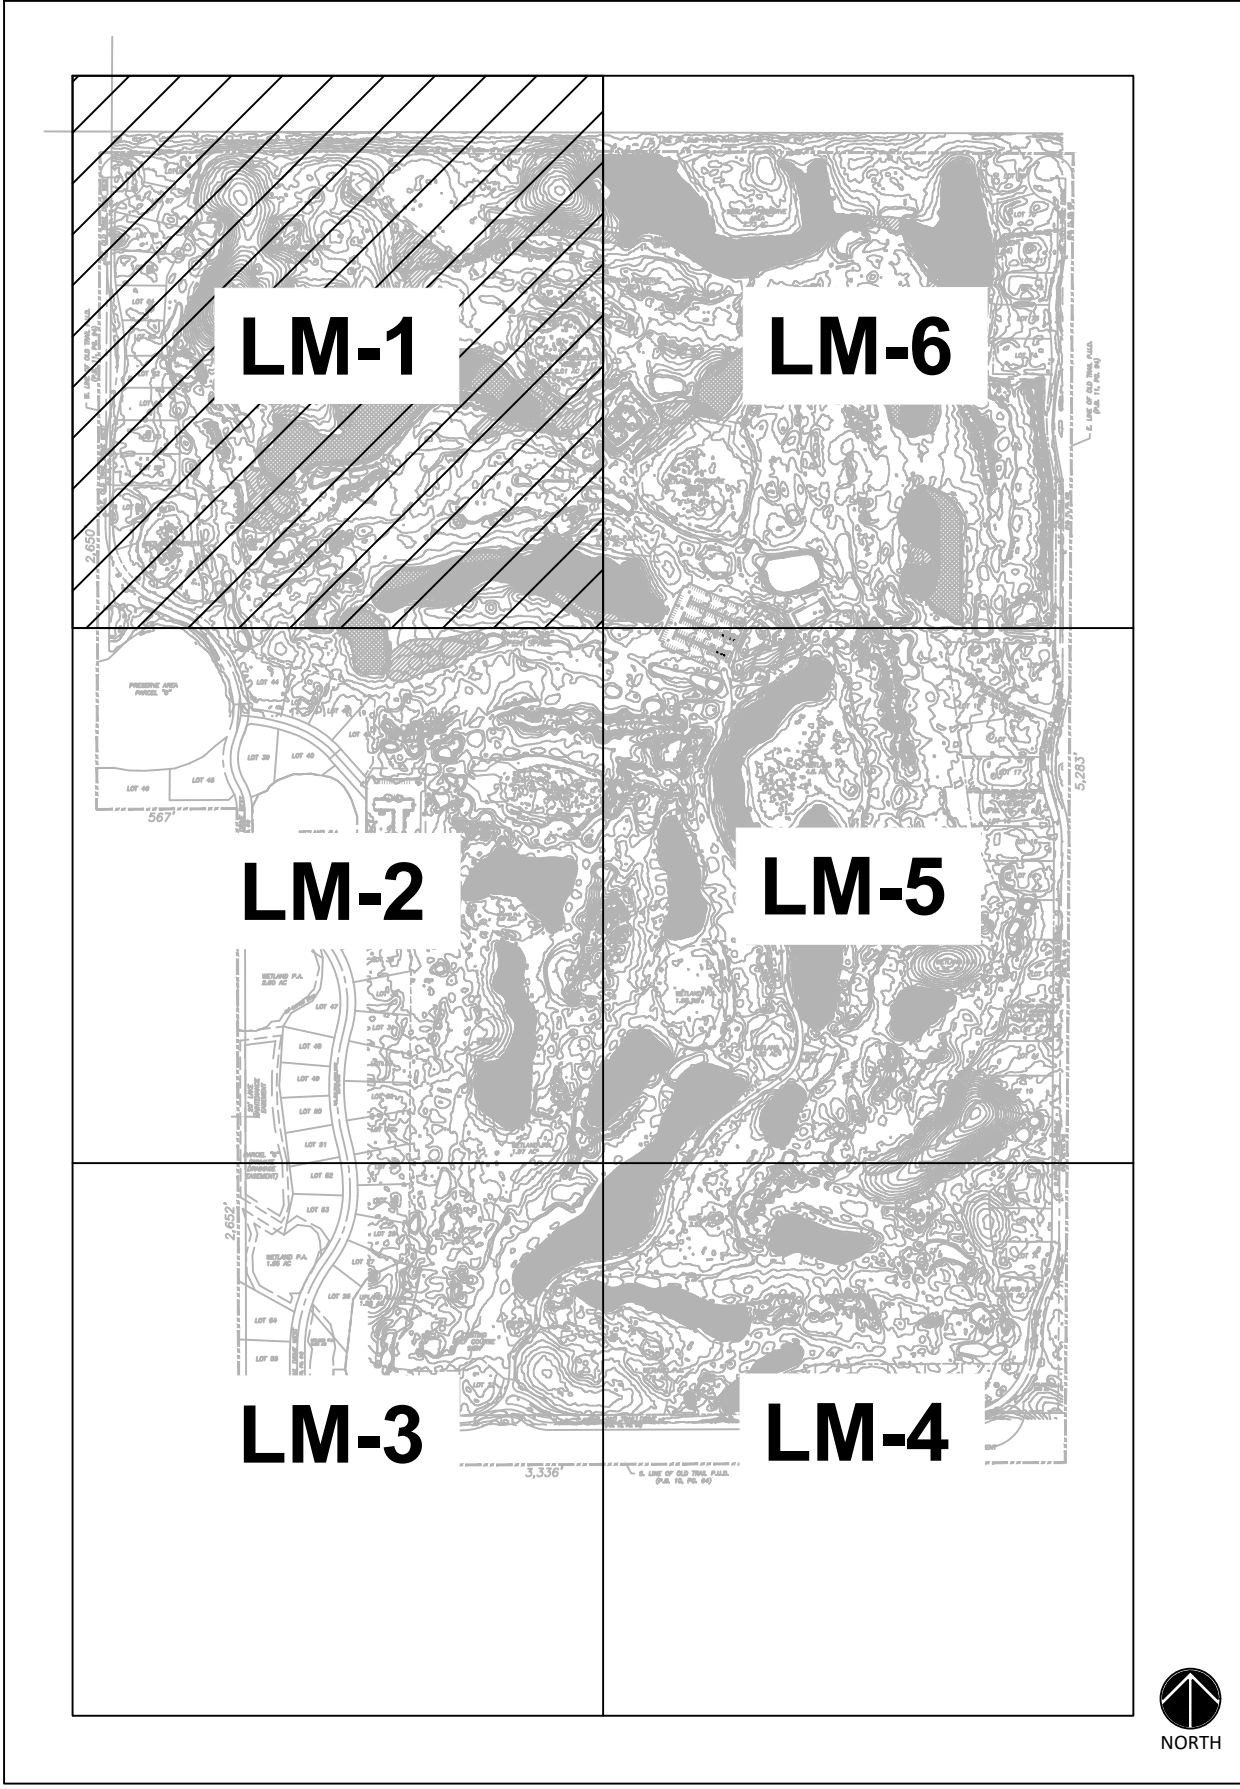


KEY MAP

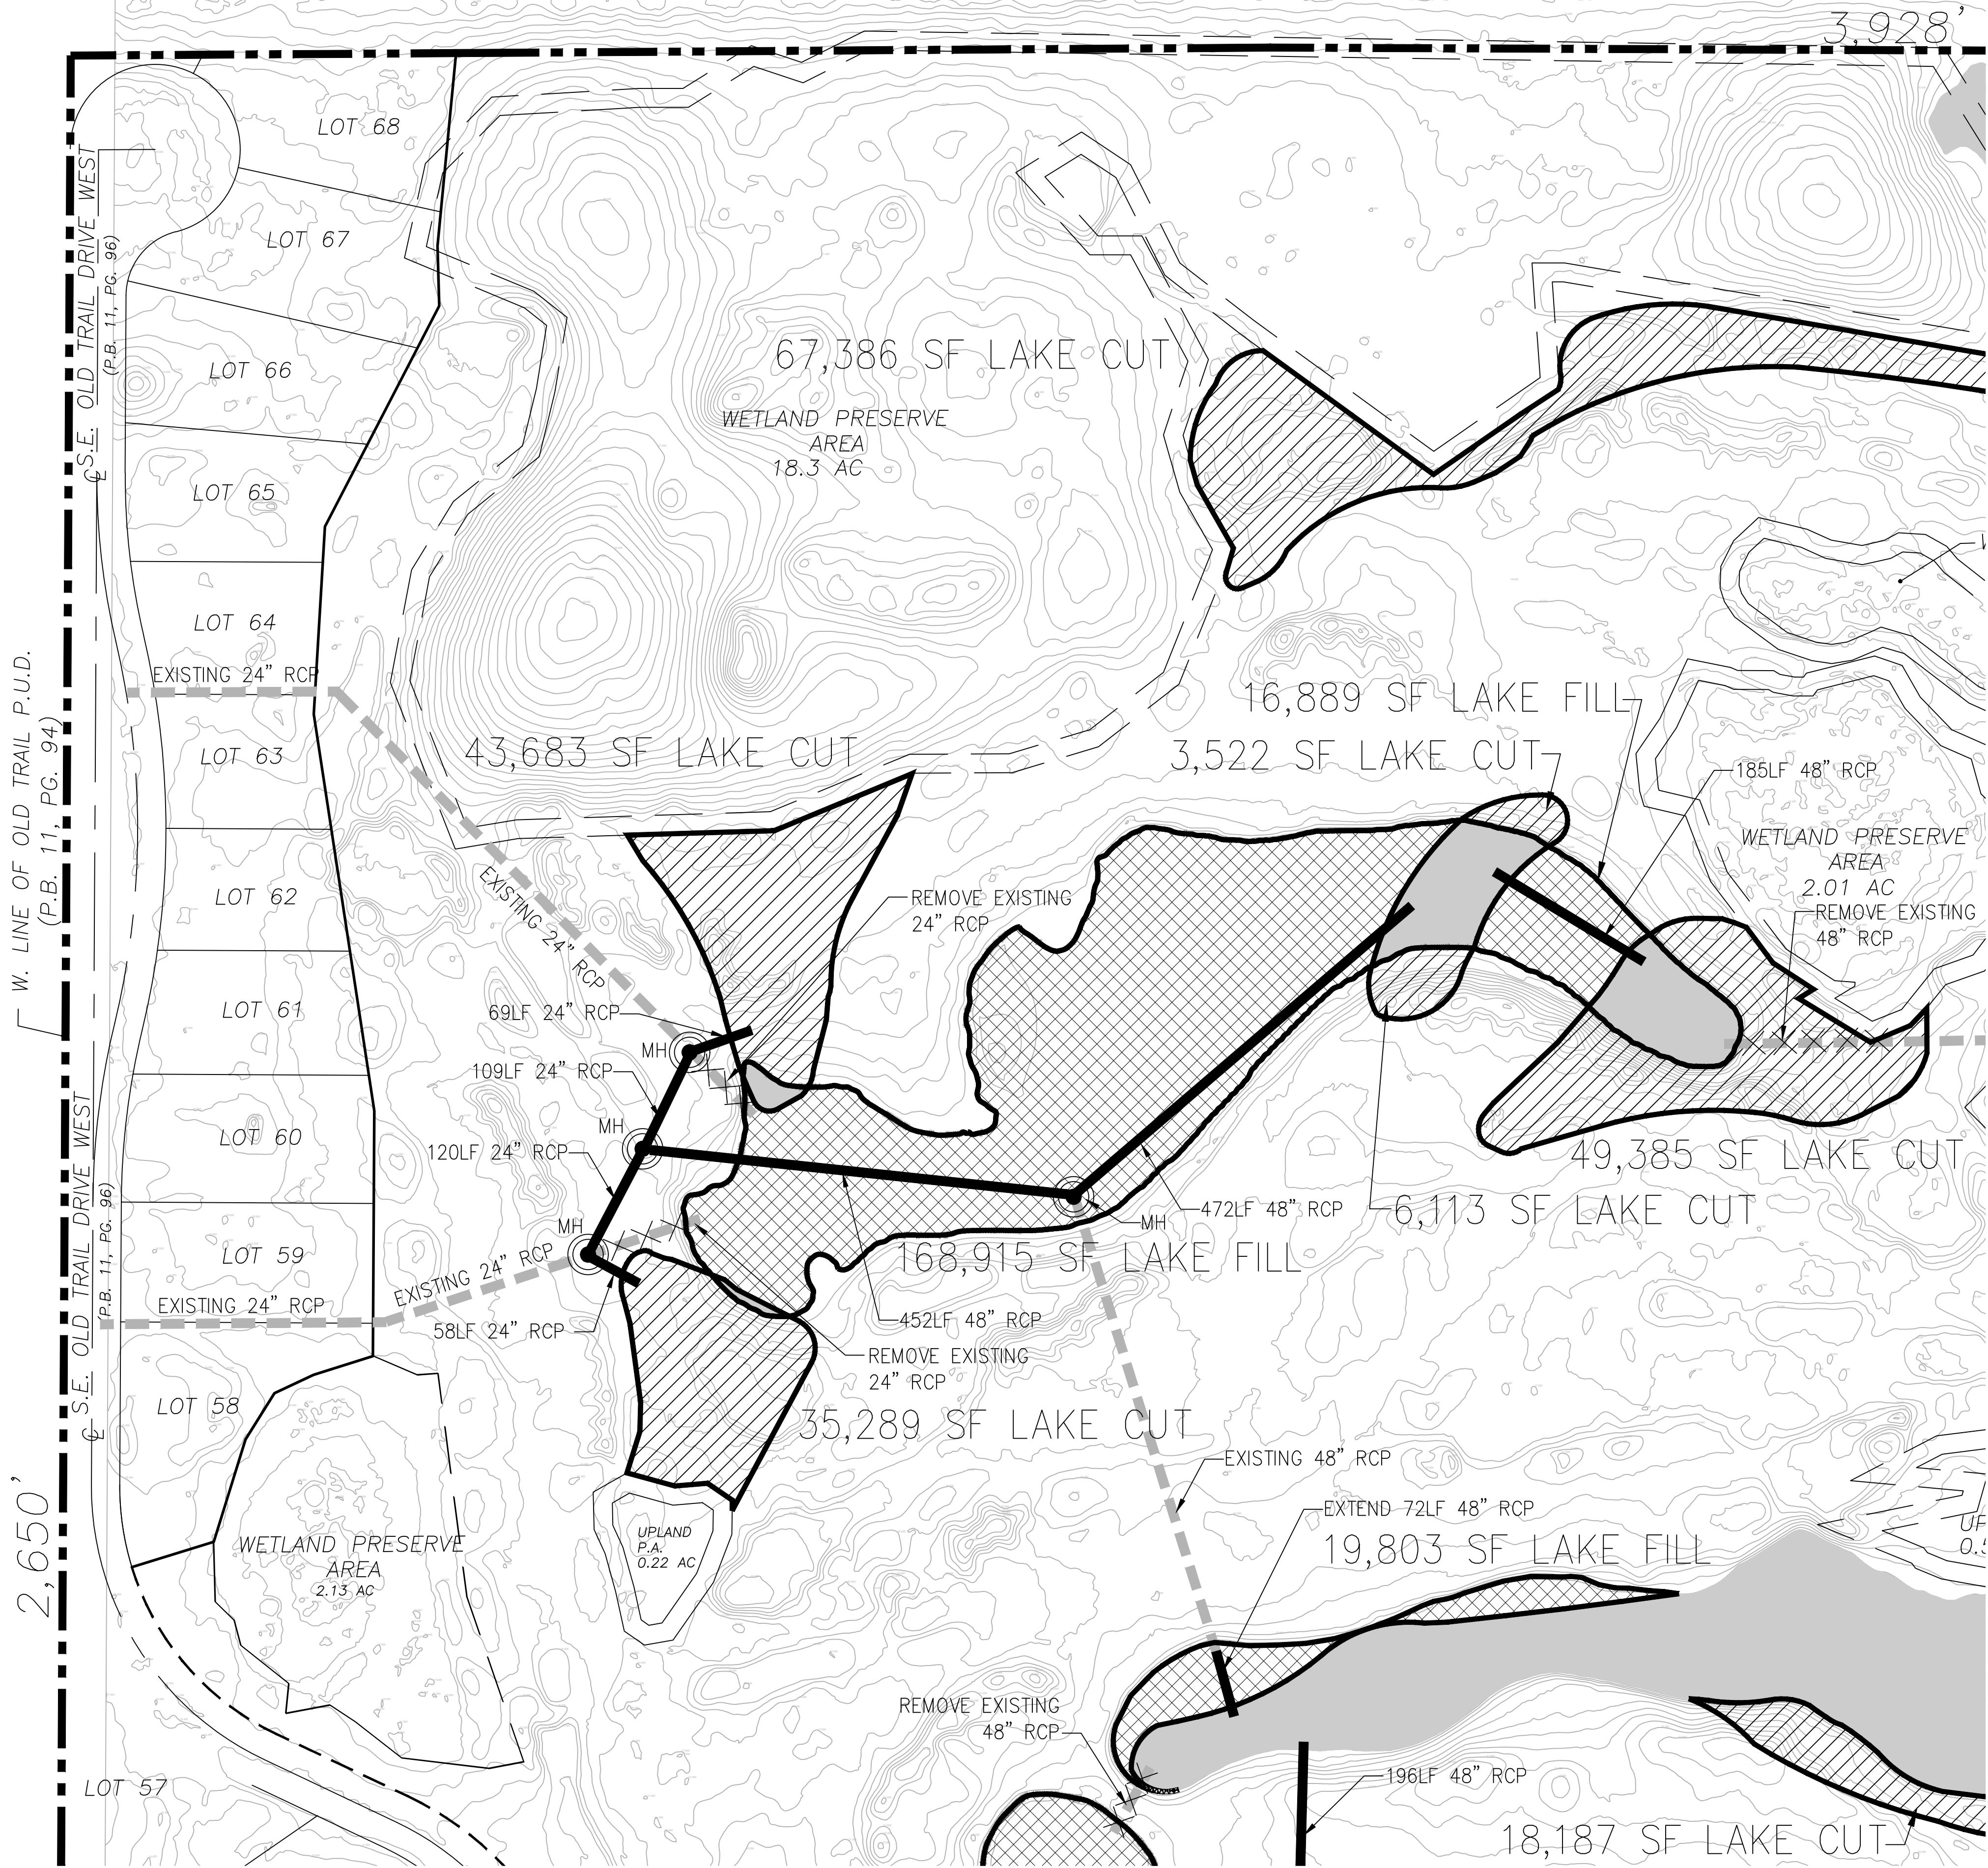

THIS ITEM HAS BEEN DIGITALLY SIGNED AND SEALED BY DENNIS R. SHULTZ, P.E. ON Aug 12, 2020

PRINTED COPIES OF THIS DOCUMENT ARE NOT CONSIDERED SIGNED AND SEALED AND THE SIGNATURE MUST BE VERIFIED ON ANY ELECTRONIC COPIES

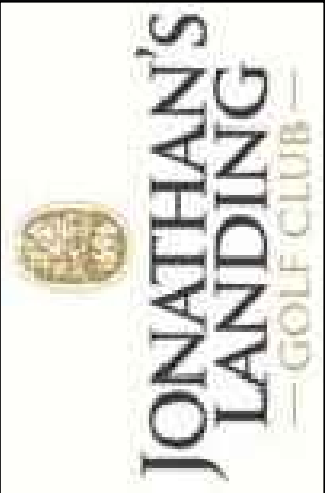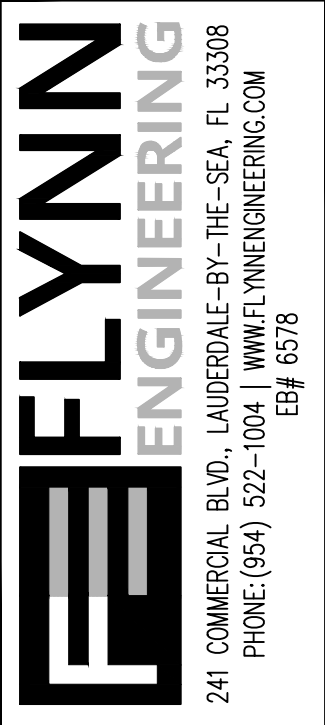

LAKE MODIFICATION PLAN

JONATHAN'S LANDING
OLD TRAIL GOLF CLUB
55 INDIAN CREEK ISLAND RD,
INDIAN CREEK, FL 32154





Revisions	
07/15/20	PRELIMINARY PLANS

Phase:
PRELIMINARY

SEAL

Scale: 1"=100'	Date 07/10/20
Job No. 18-1416.02	Plot Date 08/07/20
Drawn by NAH	Sheet No.
Proj. Mgr. DRS	LM-1
Appr. by DRS	2 of 7

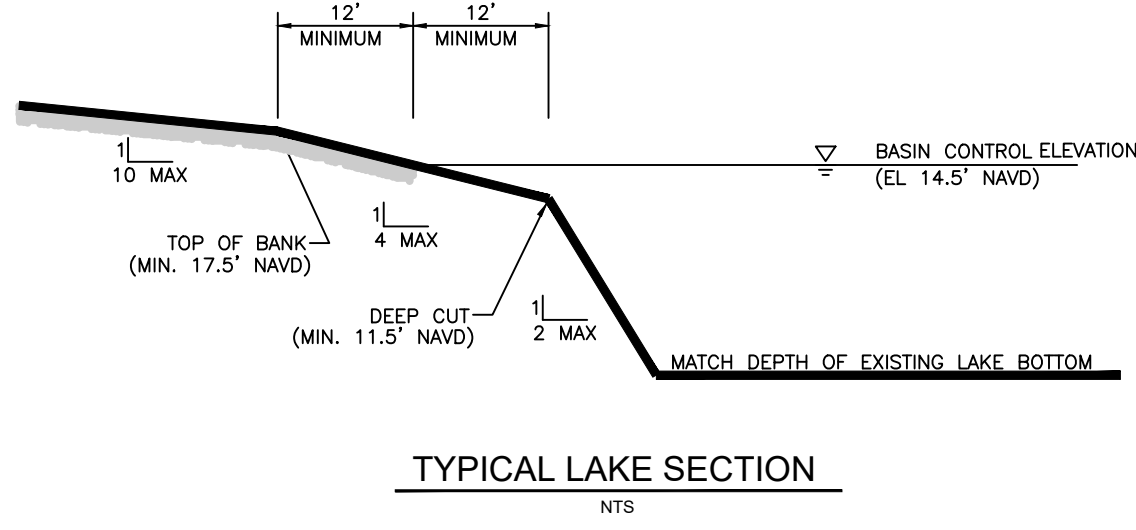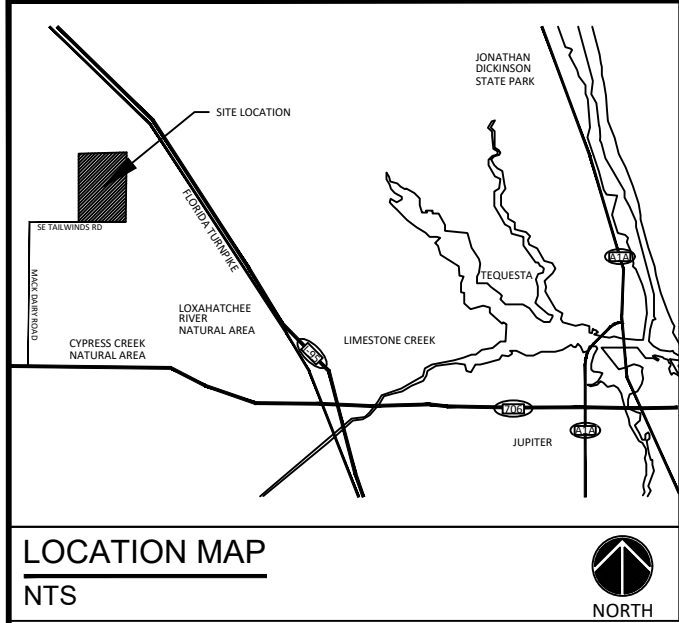

LAKE AREA CALCULATION AND LEGEND:

- EXISTING LAKE AREA
- LAKE EXPANSION= 9.81 ACRES (427,439 SF)
- LAKE FILL= 8.37 ACRES (364,707 SF)
- NET 1.44 ACRES (62,732 SF) EXPANSION
- EXIST. DRAINAGE PIPE
- EXTENDED DRAINAGE PIPE
- NEW DRAINAGE PIPE

GENERAL NOTES:


- EXISTING STORM DRAINAGE SHOWN IS BASED ON AS-BUILTS OBTAINED FROM PERMIT FILE AND SHOULD BE FIELD VERIFIED BY CONTRACTOR AND ADJUSTED AS REQUIRED. QUANTITIES OF NEW AND EXTENDED PIPE ARE SUBJECT TO EXISTING INFORMATION PROVIDED BY THE OWNER.
- TOPOGRAPHY SHOWN IS BASED ON TOPO CAD FILE PROVIDED BY WANTMAN GROUP FOR PREVIOUS 2018 GOLF COURSE RENOVATION.
- ELEVATIONS SHOWN ON THESE PLANS ARE BASED ON THE NORTH AMERICAN VERTICAL DATUM OF 1988 (NAVD 88)
- CONTROLLED WATER ELEVATION (CWE)* IS 14.5 NAVD (16.0 NGVD)
- THE CONVERSION FACTOR IS NAVD+1.47=NGVD
- REFER TO ESC PLANS FOR EROSION AND SEDIMENT CONTROL MEASURES.

MARTIN COUNTY NOTES:


- REMOVE NOXIOUS VEGETATION (BRAZILIAN PEPPER, FLORIDA HOLLY, MELALEUKA, ETC.) SEMI-ANNUALLY FROM ALL PRESERVE AREAS.
- PRESERVATION AREAS ARE NOT TO BE DISTURBED OR ALTERED WITHOUT PRIOR APPROVAL BY MARTIN COUNTY BOARD OF COUNTY COMMISSIONERS.
- NATURAL VEGETATION OF LITTORAL ZONE PLANT SPECIES WILL BE ENHANCED BY SUPPLEMENTAL ORGANIC MATERIAL AND APPROVED SEED MIX IN LAKE AREAS NOT CONDUCTIVE TO NATURAL WATER BODY CIRCULATION.
- PRESERVE AREA SIGNS SHALL BE PLACED ALONG THE PRESERVE AREA BOUNDARY AT A FREQUENCY NO LESS THAN ONE SIGN PER 500 FEET.

THIS ITEM HAS BEEN DIGITALLY SIGNED AND SEALED BY DENNIS R. SHULTZ, P.E. ON Aug 12, 2020

PRINTED COPIES OF THIS DOCUMENT ARE NOT CONSIDERED SIGNED AND SEALED AND THE SIGNATURE MUST BE VERIFIED ON ANY ELECTRONIC COPIES

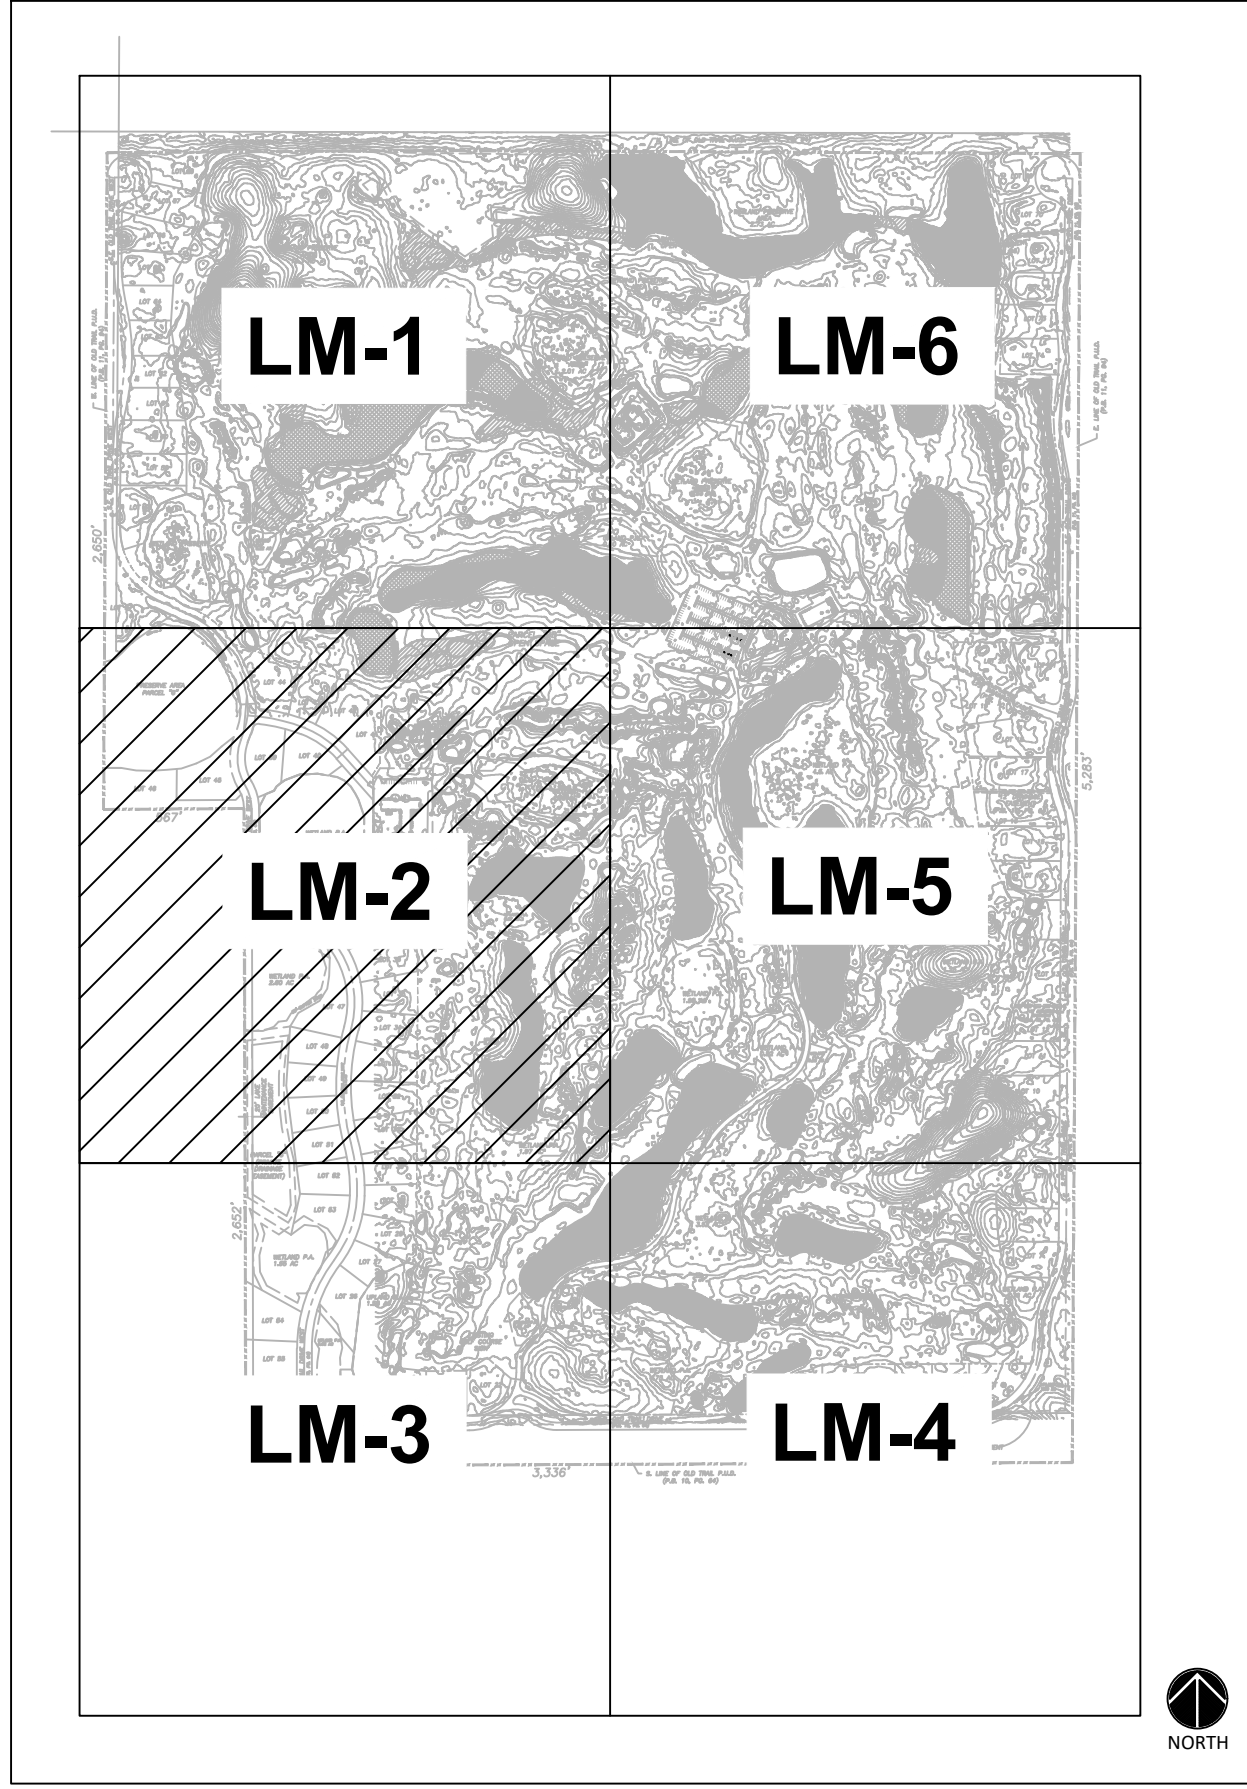

KEY MAP

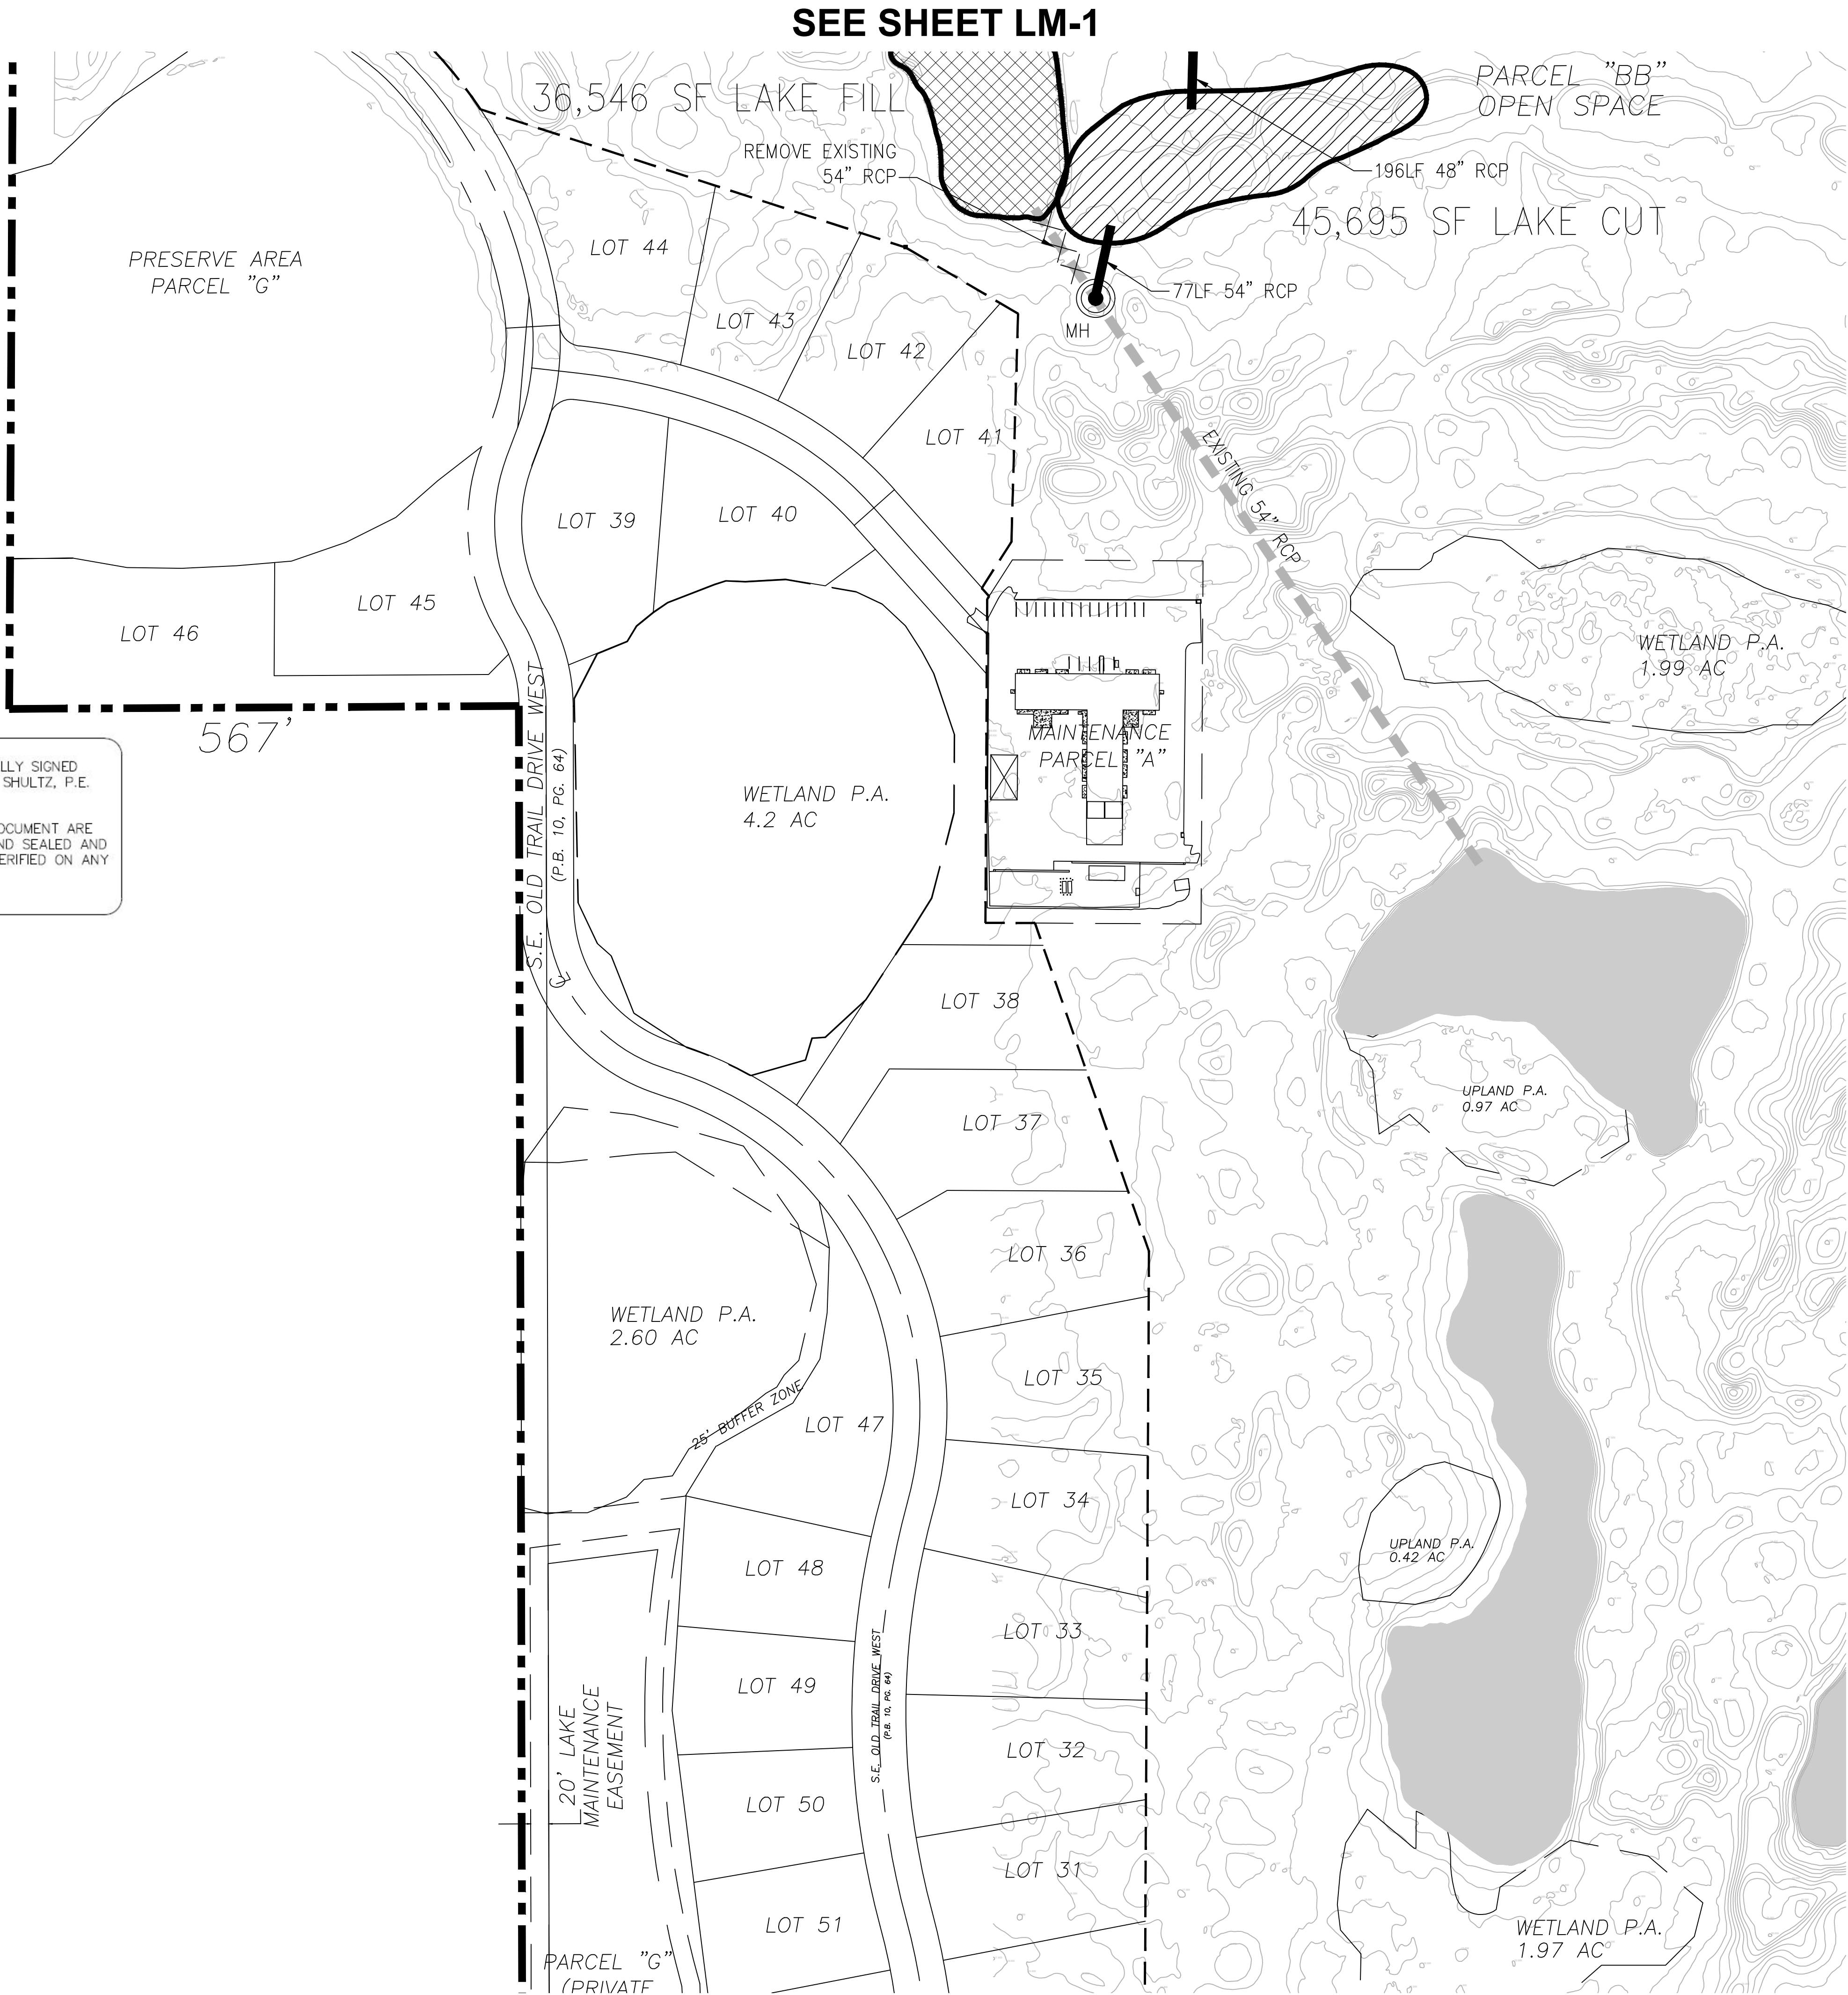

SEE SHEET LM-1

SEE SHEET LM-3



SEE SHEET LM-5

Revisions	
07/15/20	PRELIMINARY PLANS

Phase:
PRELIMINARY

SEAL	
Scale: 1"=100'	Date 07/10/20
Job No. 18-1416.02	Plot Date 08/07/20
Drawn by NAH	Sheet No.
Proj. Mgr. DRS	LM-2
Appr. by DRS	3 of 7

Drawing name: F:\2018 Jobs\18-1416.02 Jonathan's Landing Old Trail Course\18-1416.02 SITE 2020 08 05.dwg
Aug 07, 2020 -- 3:19pm

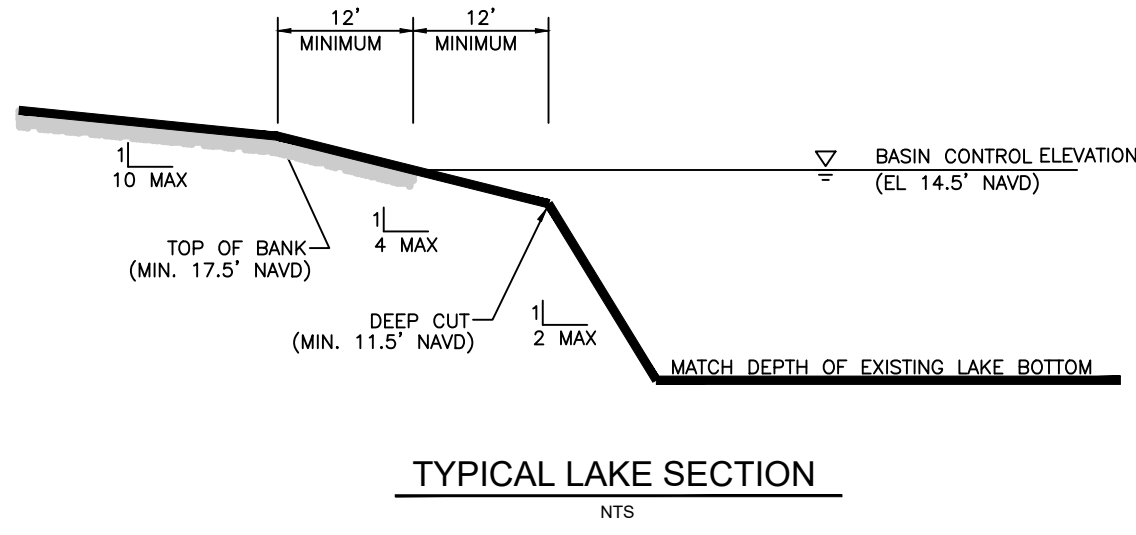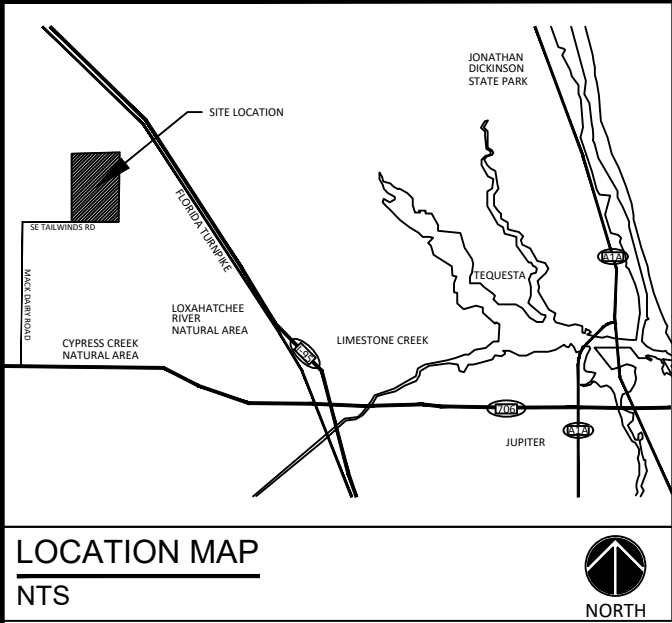

THIS ITEM HAS BEEN DIGITALLY SIGNED AND SEALED BY DENNIS R. SHULTZ, P.E. ON Aug 12, 2020

PRINTED COPIES OF THIS DOCUMENT ARE NOT CONSIDERED SIGNED AND SEALED AND THE SIGNATURE MUST BE VERIFIED ON ANY ELECTRONIC COPIES

LAKE AREA CALCULATION AND LEGEND:


- EXISTING LAKE AREA
- LAKE EXPANSION= 9.81 ACRES (427,439 SF)
- LAKE FILL= 8.37 ACRES (364,707 SF)
- NET 1.44 ACRES (62,732 SF) EXPANSION
- EXIST. DRAINAGE PIPE
- EXTENDED DRAINAGE PIPE
- NEW DRAINAGE PIPE

GENERAL NOTES:


- EXISTING STORM DRAINAGE SHOWN IS BASED ON AS-BUILTS OBTAINED FROM PERMIT FILE AND SHOULD BE FIELD VERIFIED BY CONTRACTOR AND ADJUSTED AS REQUIRED. QUANTITIES OF NEW AND EXTENDED PIPE ARE SUBJECT TO EXISTING INFORMATION PROVIDED BY THE OWNER.
- TOPOGRAPHY SHOWN IS BASED ON TOPO CAD FILE PROVIDED BY WANTMAN GROUP FOR PREVIOUS 2018 GOLF COURSE RENOVATION.
- ELEVATIONS SHOWN ON THESE PLANS ARE BASED ON THE NORTH AMERICAN VERTICAL DATUM OF 1988 (NAVD 88)
- CONTROLLED WATER ELEVATION (CWE)* IS 14.5 NAVD (16.0 NGVD)
- THE CONVERSION FACTOR IS NAVD+1.47=NGVD
- REFER TO ESC PLANS FOR EROSION AND SEDIMENT CONTROL MEASURES.

MARTIN COUNTY NOTES:

- REMOVE NOXIOUS VEGETATION (BRAZILIAN PEPPER, FLORIDA HOLLY, MELALEUKA, ETC.) SEMI-ANNUALLY FROM ALL PRESERVE AREAS.
- PRESERVATION AREAS ARE NOT TO BE DISTURBED OR ALTERED WITHOUT PRIOR APPROVAL BY MARTIN COUNTY BOARD OF COUNTY COMMISSIONERS.
- NATURAL VEGETATION OF LITTORAL ZONE PLANT SPECIES WILL BE ENHANCED BY SUPPLEMENTAL ORGANIC MATERIAL AND APPROVED SEED MIX IN LAKE AREAS NOT CONDUCTIVE TO NATURAL WATER BODY CIRCULATION.
- PRESERVE AREA SIGNS SHALL BE PLACED ALONG THE PRESERVE AREA BOUNDARY AT A FREQUENCY NO LESS THAN ONE SIGN PER 500 FEET.

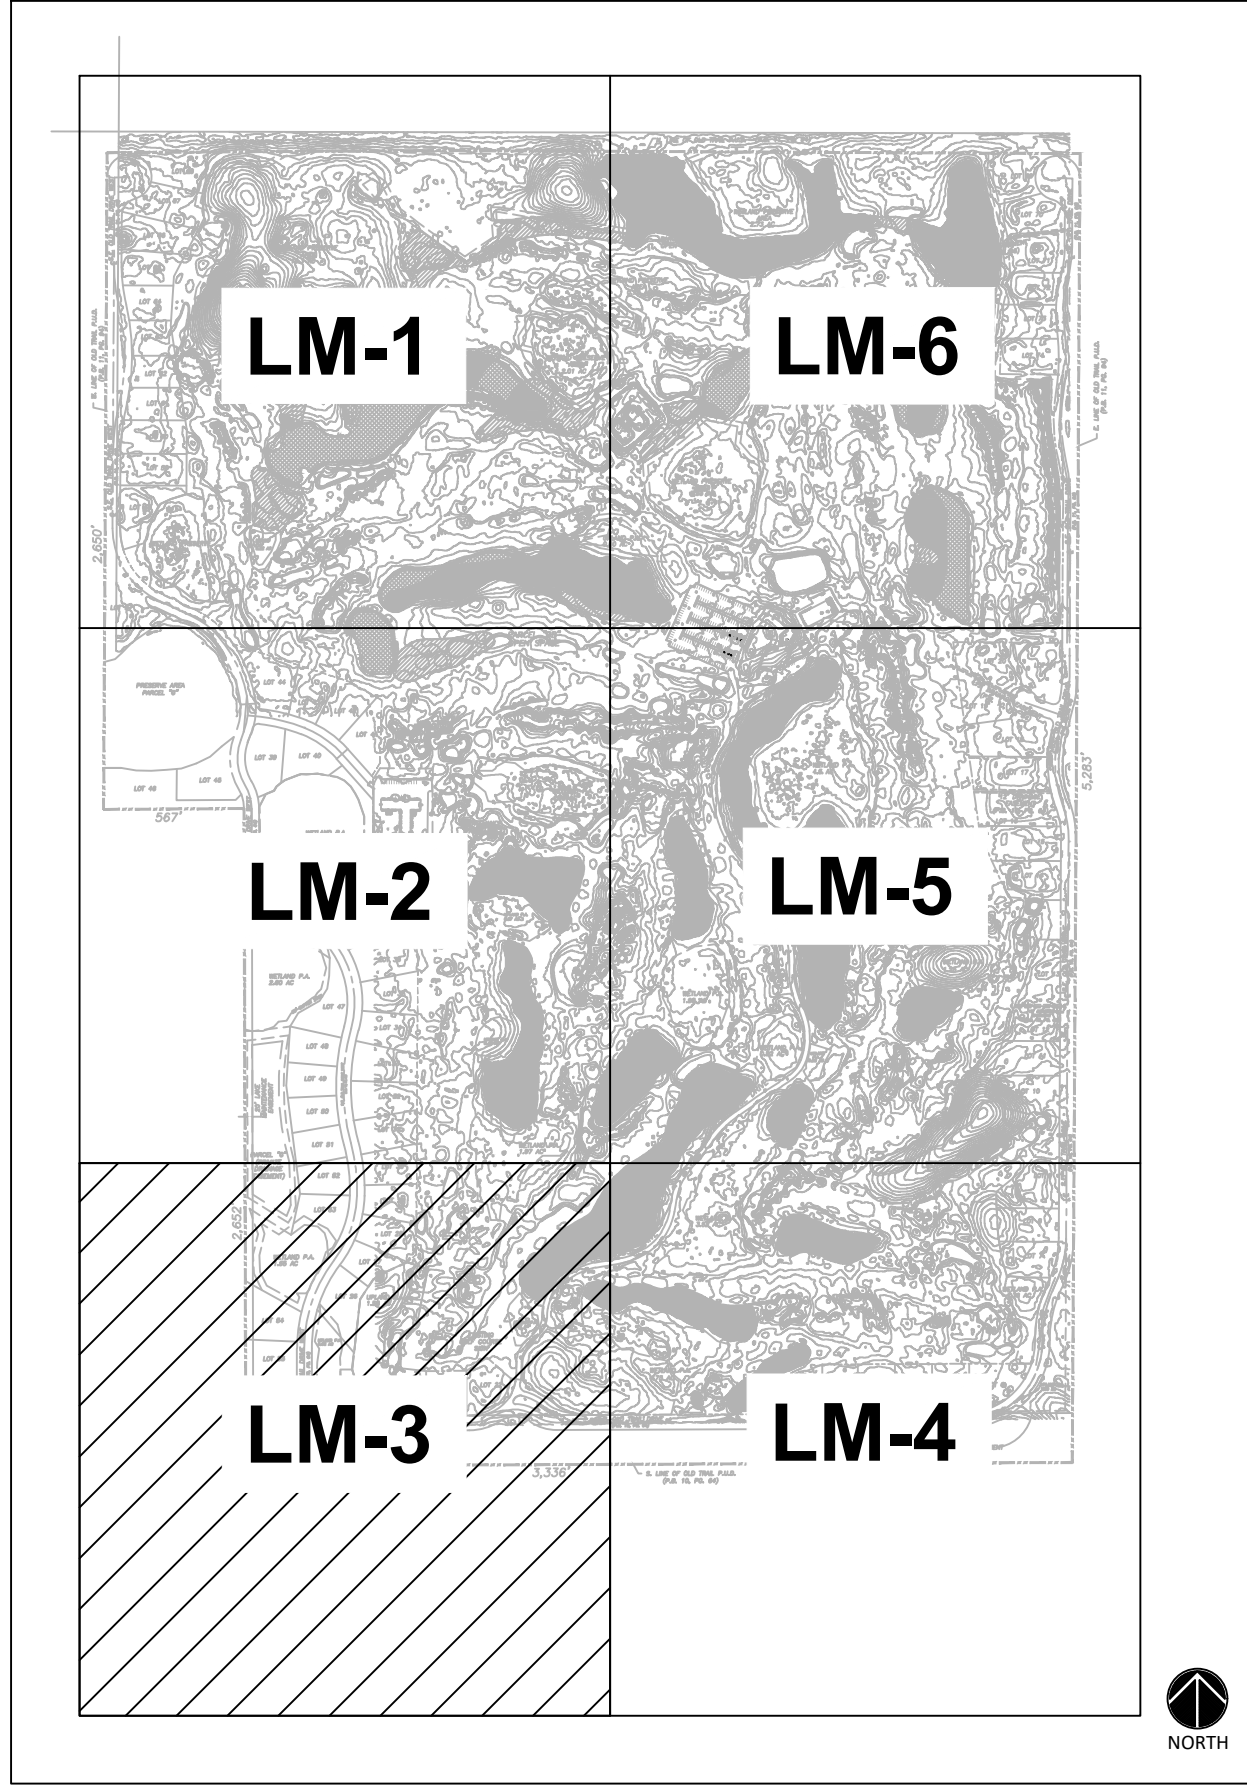

KEY MAP

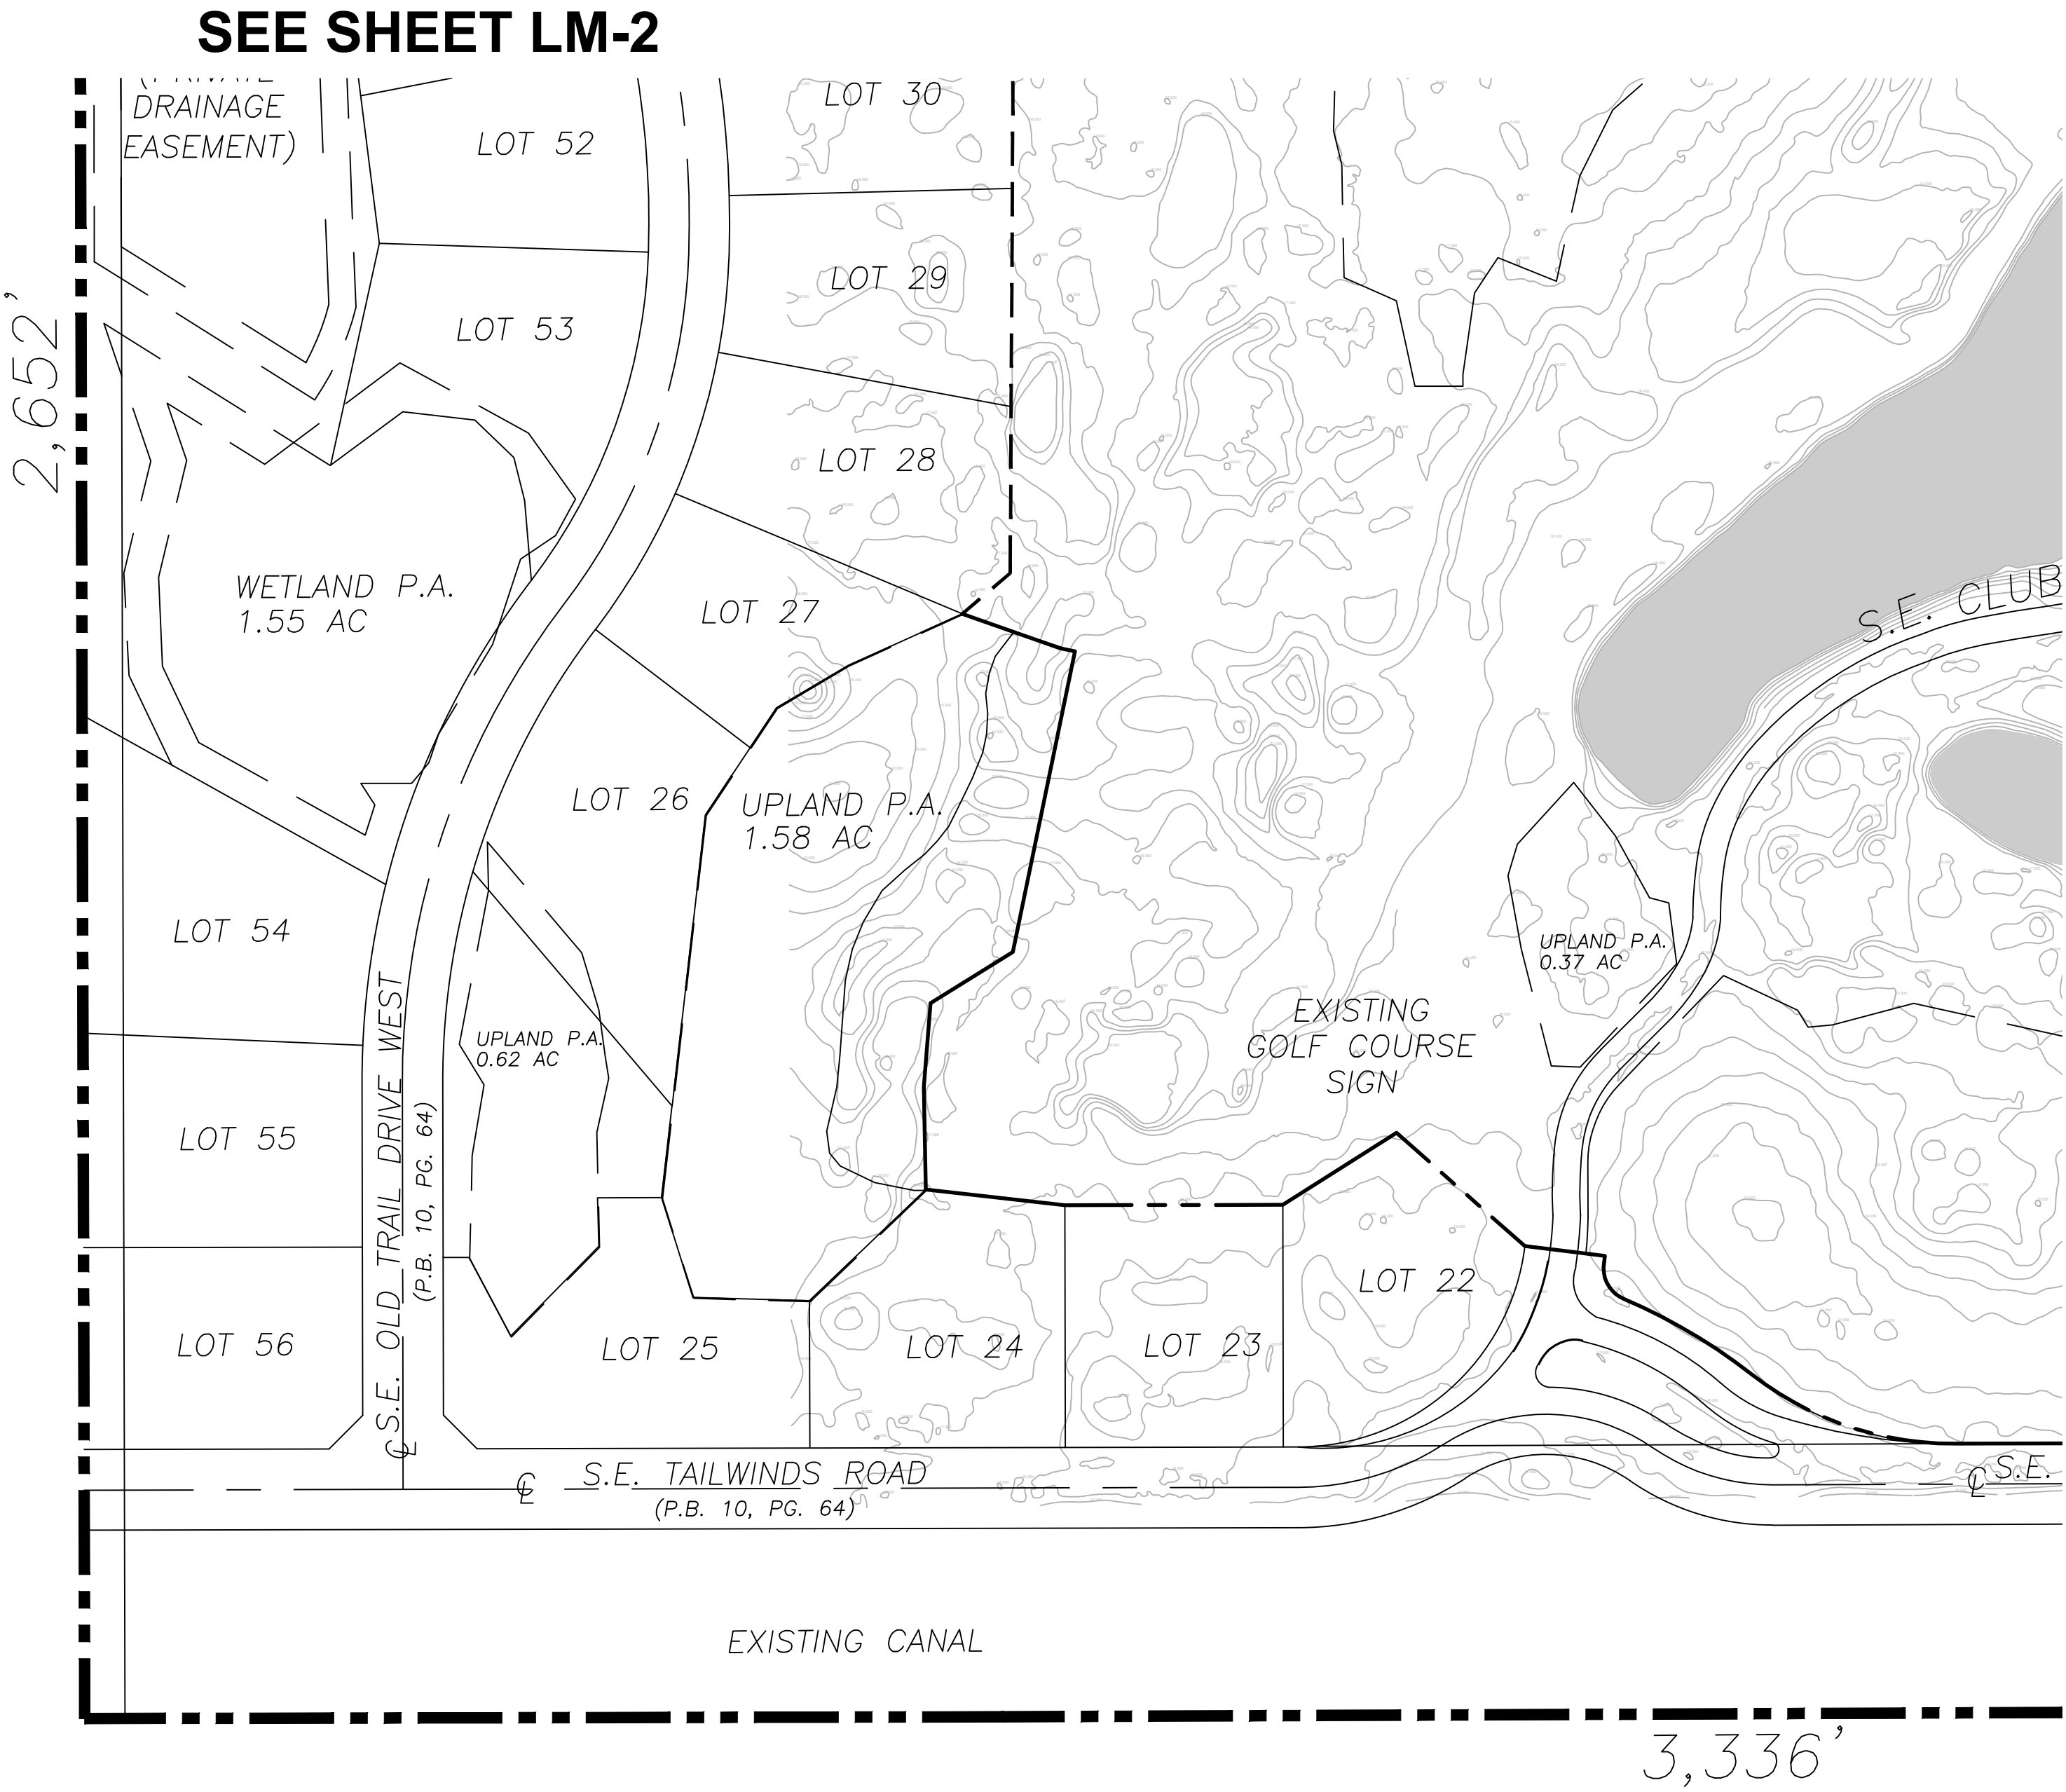

SEE SHEET LM-4

FLYNN

ENGINEERING

241 COMMERCIAL BLVD., LAUDERDALE-BY-THE-SEA, FL 33308
PHONE: (954) 522-1004 | WWW.FLYNNENGINEERING.COM
E94 6578

JONATHAN'S

LANDING

GOLF CLUB

Job Title

Sheet Title

LAKE MODIFICATION
PLAN

Job Title

JONATHAN'S LANDING
OLD TRAIL GOLF CLUB
55 INDIAN CREEK ISLAND RD,
INDIAN CREEK, FL 32154



NORTH

Revisions	
	07/15/20 PRELIMINARY PLANS


Phase:
PRELIMINARY

SEAL	
Scale: 1"=100'	Date 07/10/20
Job No. 18-1416.02	Plot Date 08/07/20
Drawn by NAH	Sheet No.
Proj. Mgr. DRS	LM-3
Appr. by DRS	4 of 7

Drawing name: F:\2018 Jobs\18-1416.02 Jonathan's Landing Old Trail Course\18-1416.02 SITE 2020 08 05.dwg
Aug 07, 2020 -- 3:20pm

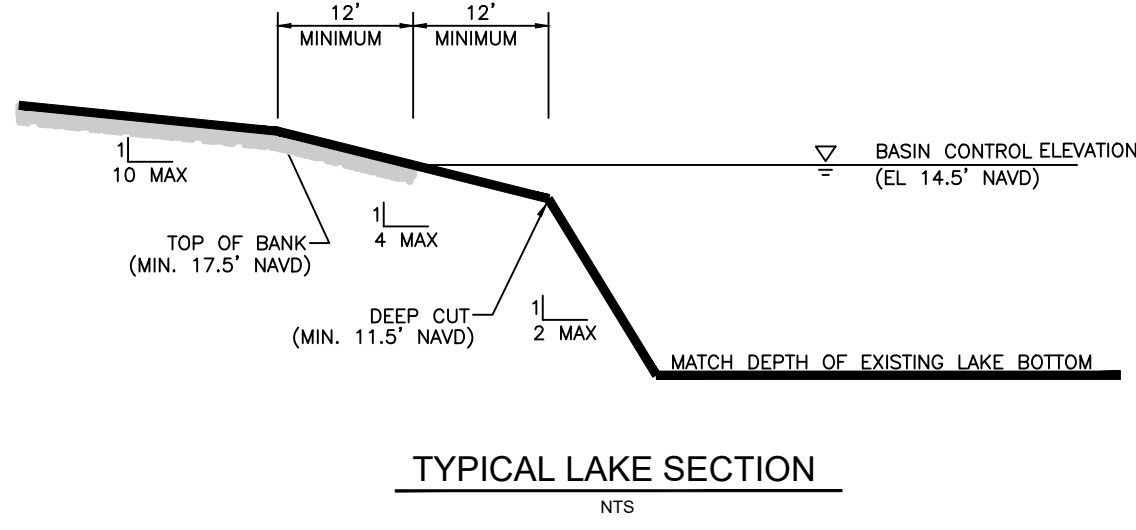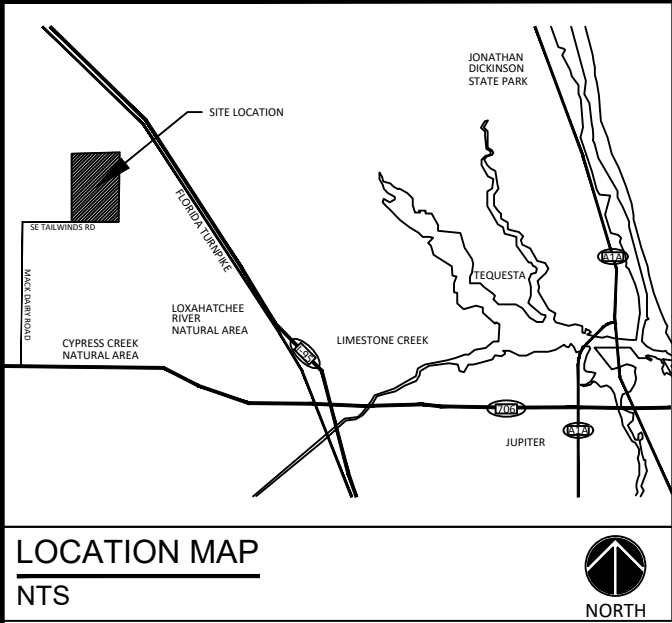

LAKE AREA CALCULATION AND LEGEND:

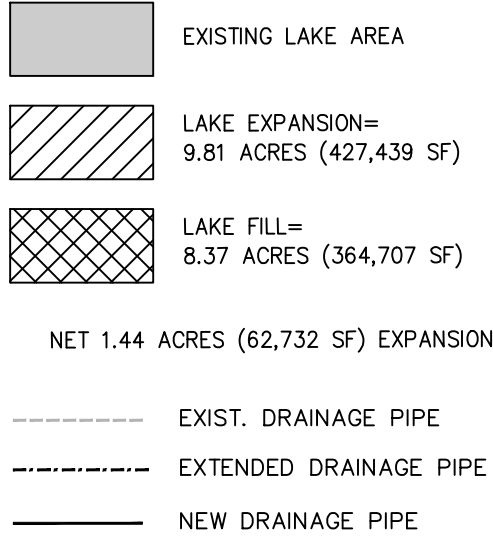


MARTIN COUNTY NOTES:

1. REMOVE NOXIOUS VEGETATION (BRAZILIAN PEPPER, FLORIDA HOLLY, MELALEUKA, ETC.) SEMI-ANNUALLY FROM ALL PRESERVE AREAS.
2. PRESERVATION AREAS ARE NOT TO BE DISTURBED OR ALTERED WITHOUT PRIOR APPROVAL BY MARTIN COUNTY BOARD OF COUNTY COMMISSIONERS.
3. NATURAL VEGETATION OF LITTORAL ZONE PLANT SPECIES WILL BE ENHANCED BY SUPPLEMENTAL ORGANIC MATERIAL AND APPROVED SEED MIX IN LAKE AREAS NOT CONDUCTIVE TO NATURAL WATER BODY CIRCULATION.
4. PRESERVE AREA SIGNS SHALL BE PLACED ALONG THE PRESERVE AREA BOUNDARY AT A FREQUENCY NO LESS THAN ONE SIGN PER 500 FEET.

GENERAL NOTES:

- * EXISTING STORM DRAINAGE SHOWN IS BASED ON AS-BUILTS OBTAINED FROM PERMIT FILE AND SHOULD BE FIELD VERIFIED BY CONTRACTOR AND ADJUSTED AS REQUIRED. QUANTITIES OF NEW AND EXTENDED PIPE ARE SUBJECT TO EXISTING INFORMATION PROVIDED BY THE OWNER.
- * TOPOGRAPHY SHOWN IS BASED ON TOPO CAD FILE PROVIDED BY WANTMAN GROUP FOR PREVIOUS 2018 GOLF COURSE RENOVATION.
- * ELEVATIONS SHOWN ON THESE PLANS ARE BASED ON THE NORTH AMERICAN VERTICAL DATUM OF 1988 (NAVD 88)
- CONTROLLED WATER ELEVATION (CWE)* IS 14.5 NAVD (16.0 NGVD)
- * THE CONVERSION FACTOR IS NAVD+1.47=NGVD
- * REFER TO ESC PLANS FOR EROSION AND SEDIMENT CONTROL MEASURES.

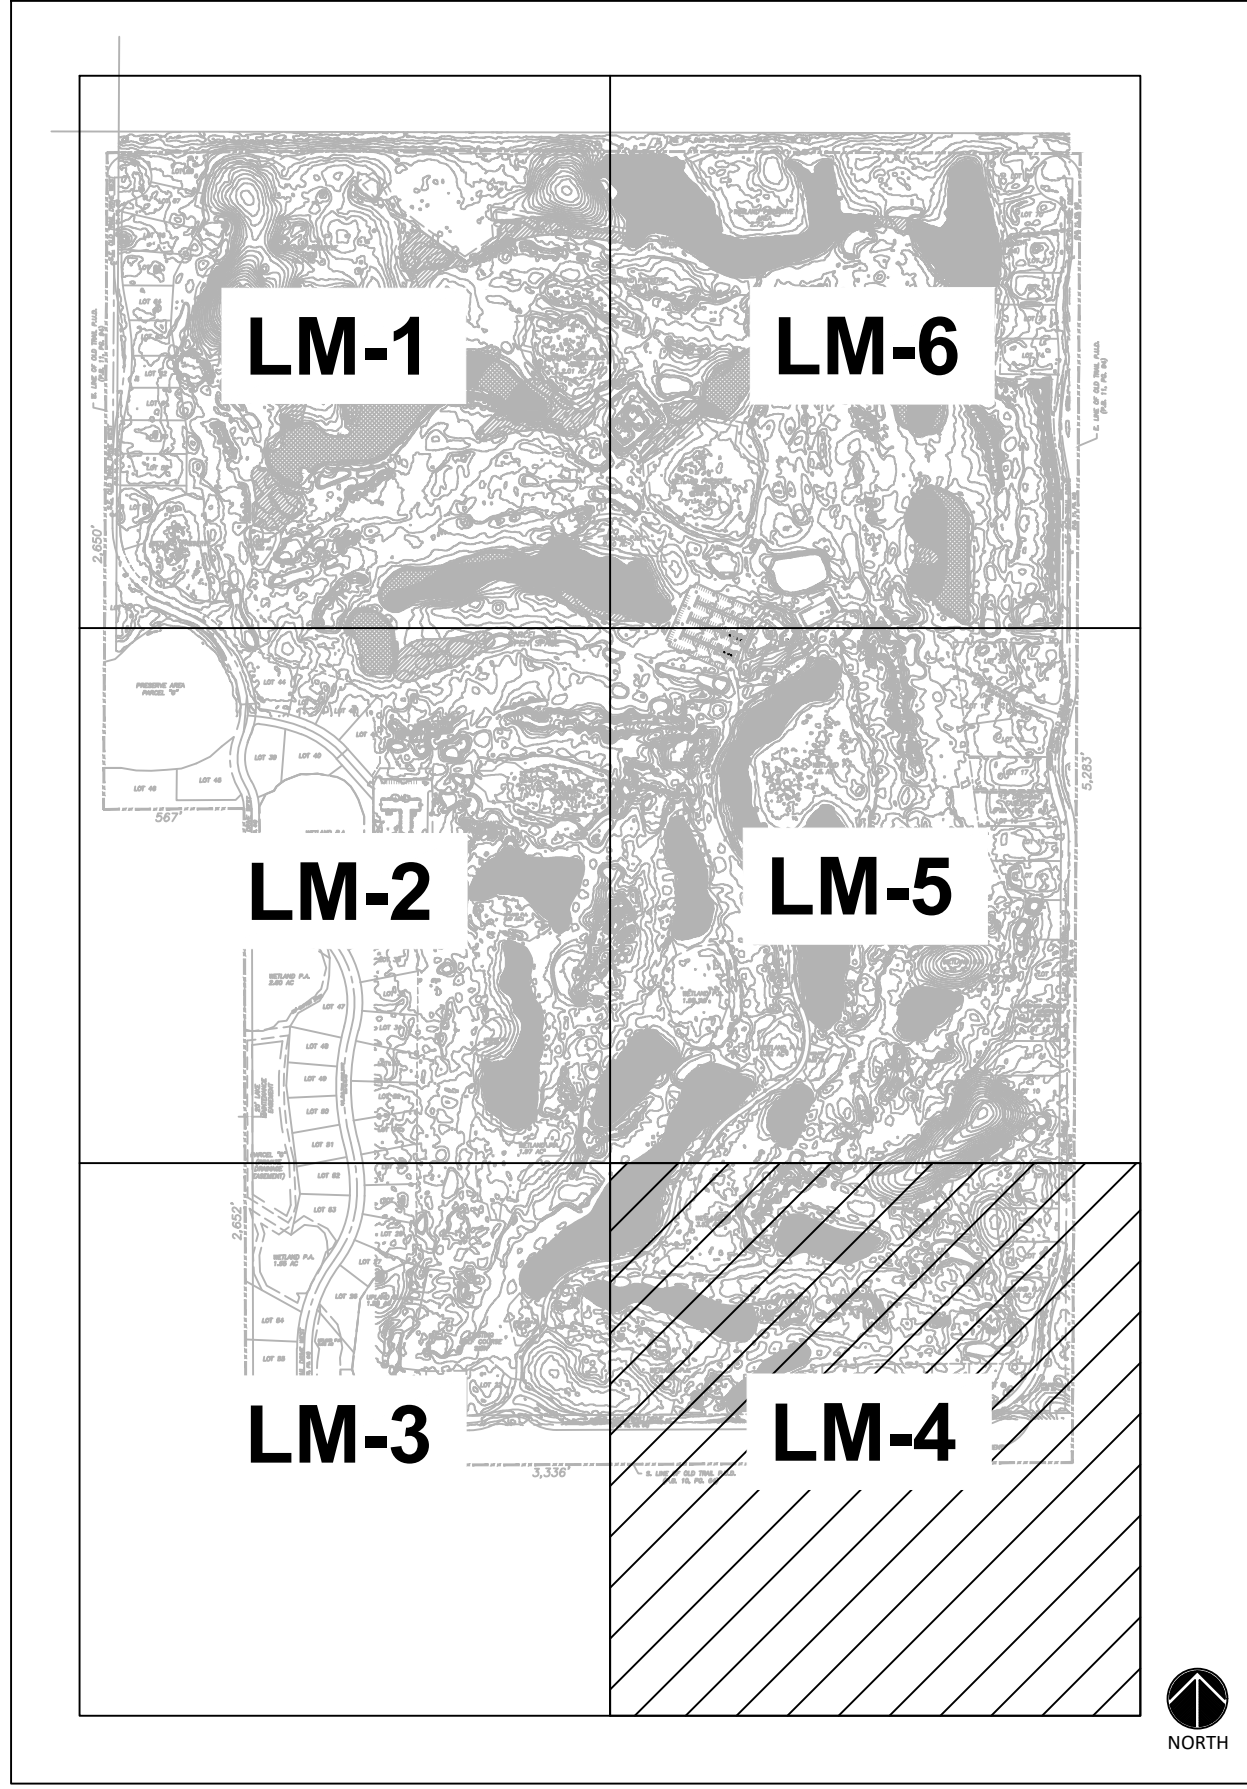

KEY MAP






THIS ITEM HAS BEEN DIGITALLY SIGNED
AND SEALED BY DENNIS R. SHULTZ, P.E.
ON Aug 12, 2020

PRINTED COPIES OF THIS DOCUMENT ARE
NOT CONSIDERED SIGNED AND SEALED AND
THE SIGNATURE MUST BE VERIFIED ON ANY
ELECTRONIC COPIES


SEE SHEET LM-5

SEE SHEET LM-3

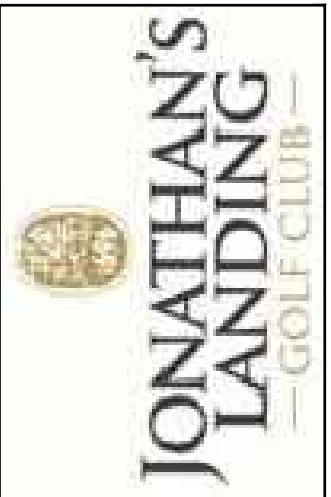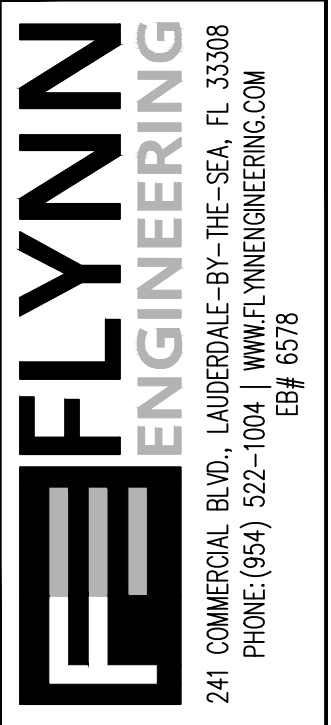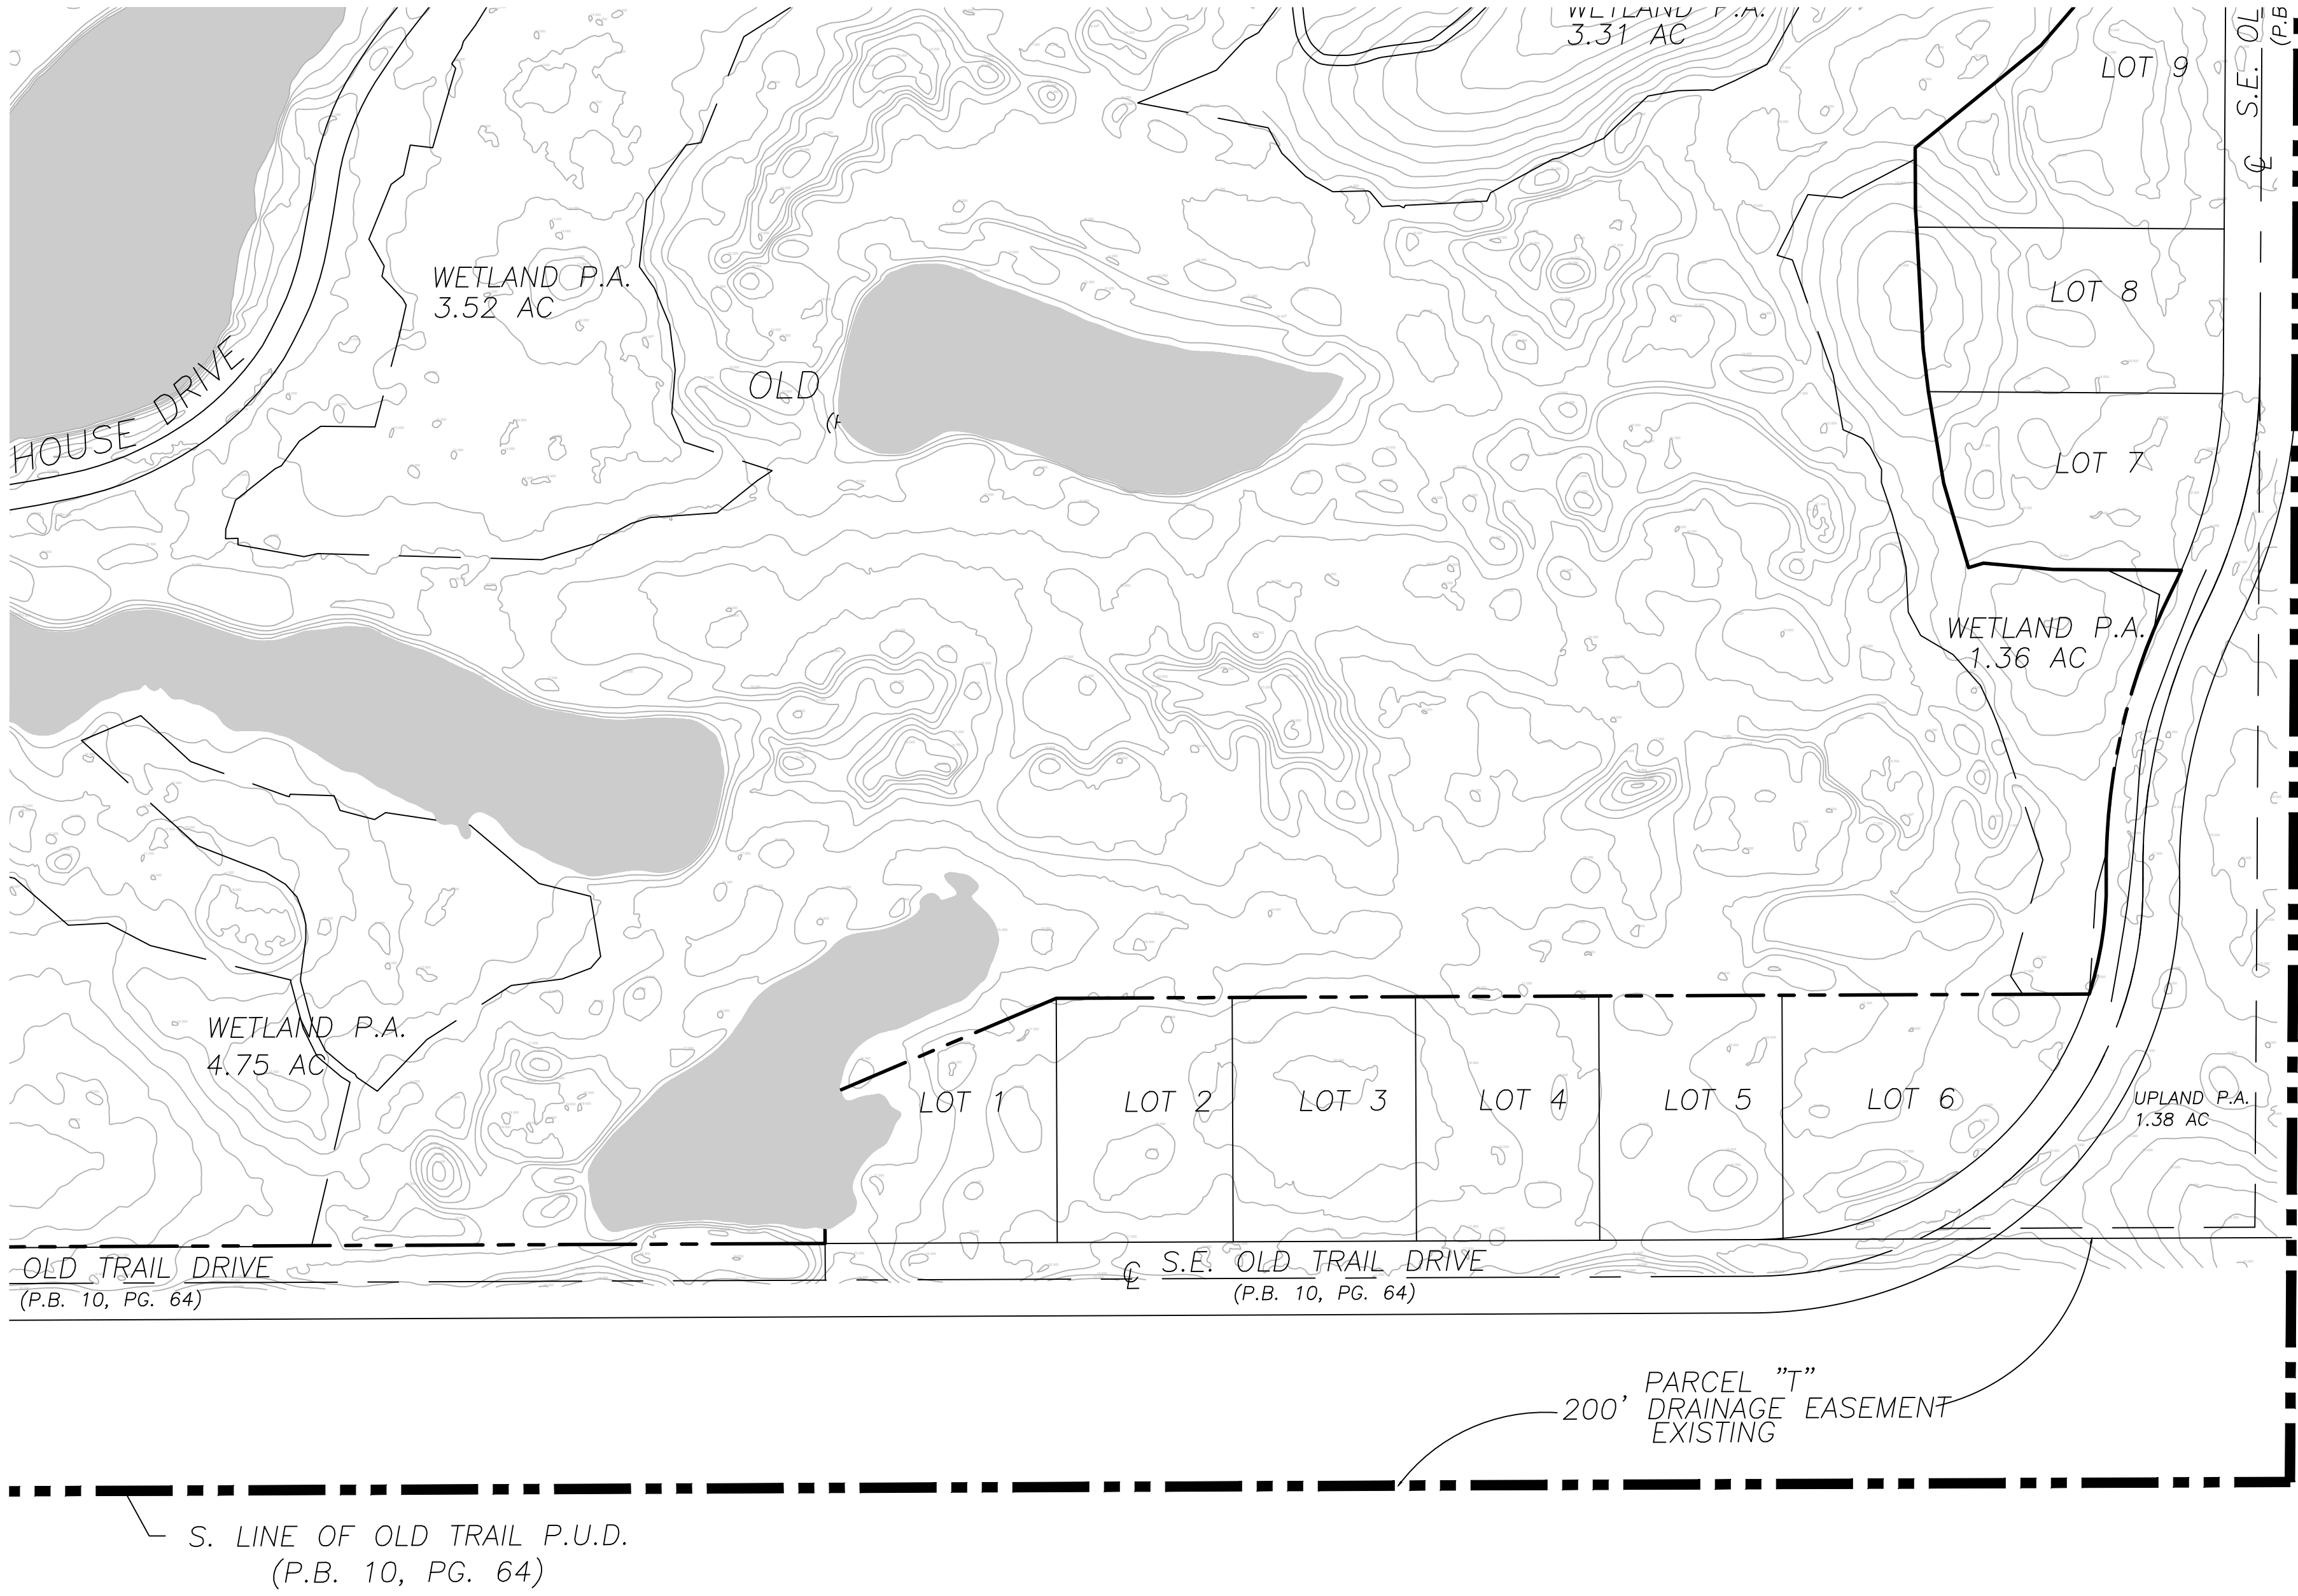

LAKE MODIFICATION
PLAN



JONATHAN'S LANDING
OLD TRAIL GOLF CLUB
55 INDIAN CREEK ISLAND RD,
INDIAN CREEK, FL 33154

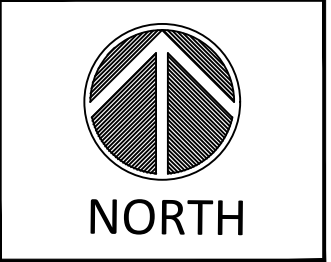


Revisions	
Δ 07/15/20	PRELIMINARY PLANS
Δ	
Δ	
Δ	
Δ	
Δ	
Δ	

Phase:
PRELIMINARY

SEAL	
Scale: 1"=100'	Date 07/10/20
Job No. 18-1416.02	Plot Date 08/07/20
Drawn by NAH	Sheet No. LM-4
Proj. Mgr. DRS	
Appr. by DRS	5 of 7

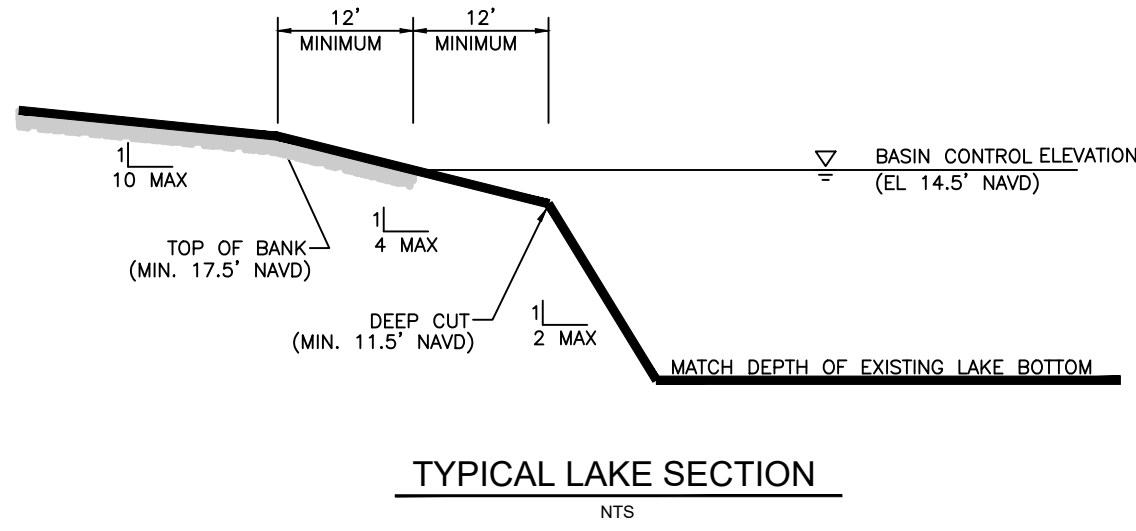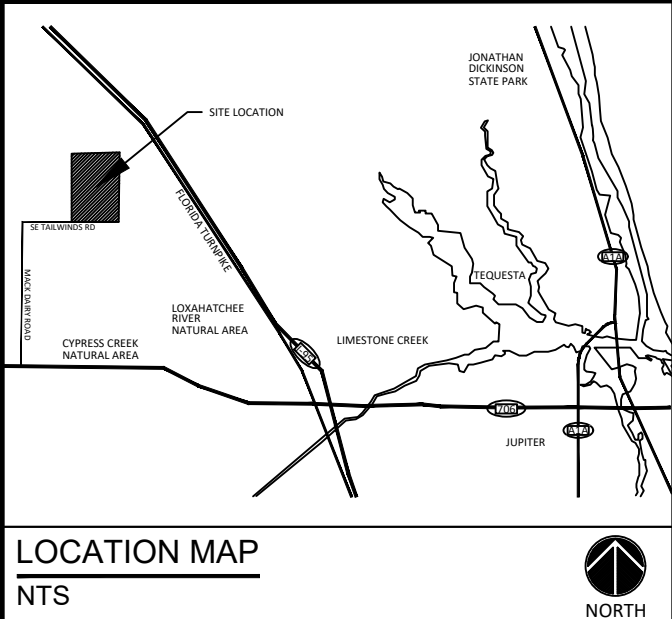

LAKE AREA CALCULATION AND LEGEND:

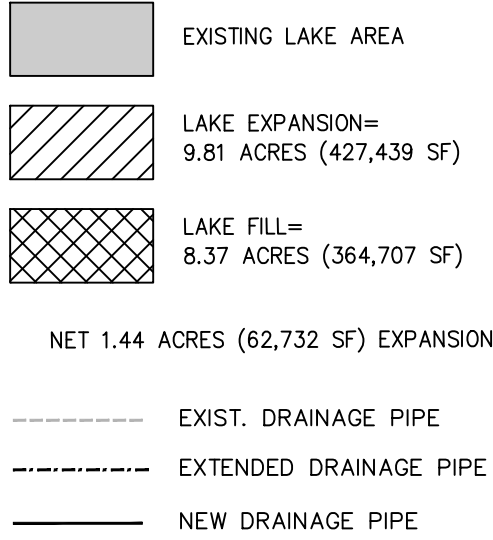


GENERAL NOTES:

- EXISTING STORM DRAINAGE SHOWN IS BASED ON AS-BUILTS OBTAINED FROM PERMIT FILE AND SHOULD BE FIELD VERIFIED BY CONTRACTOR AND ADJUSTED AS REQUIRED. QUANTITIES OF NEW AND EXTENDED PIPE ARE SUBJECT TO EXISTING INFORMATION PROVIDED BY THE OWNER.
- TOPOGRAPHY SHOWN IS BASED ON TOPO CAD FILE PROVIDED BY WANTMAN GROUP FOR PREVIOUS 2018 GOLF COURSE RENOVATION.
- ELEVATIONS SHOWN ON THESE PLANS ARE BASED ON THE NORTH AMERICAN VERTICAL DATUM OF 1988 (NAVD 88)
- CONTROLLED WATER ELEVATION (CWE)* IS 14.5 NAVD (16.0 NGVD)
- THE CONVERSION FACTOR IS NAVD+1.47=NGVD
- REFER TO ESC PLANS FOR EROSION AND SEDIMENT CONTROL MEASURES.

MARTIN COUNTY NOTES:


- REMOVE NOXIOUS VEGETATION (BRAZILIAN PEPPER, FLORIDA HOLLY, MELALEUKA, ETC.) SEMI-ANNUALLY FROM ALL PRESERVE AREAS.
- PRESERVATION AREAS ARE NOT TO BE DISTURBED OR ALTERED WITHOUT PRIOR APPROVAL BY MARTIN COUNTY BOARD OF COUNTY COMMISSIONERS.
- NATURAL VEGETATION OF LITTORAL ZONE PLANT SPECIES WILL BE ENHANCED BY SUPPLEMENTAL ORGANIC MATERIAL AND APPROVED SEED MIX IN LAKE AREAS NOT CONDUCTIVE TO NATURAL WATER BODY CIRCULATION.
- PRESERVE AREA SIGNS SHALL BE PLACED ALONG THE PRESERVE AREA BOUNDARY AT A FREQUENCY NO LESS THAN ONE SIGN PER 500 FEET.

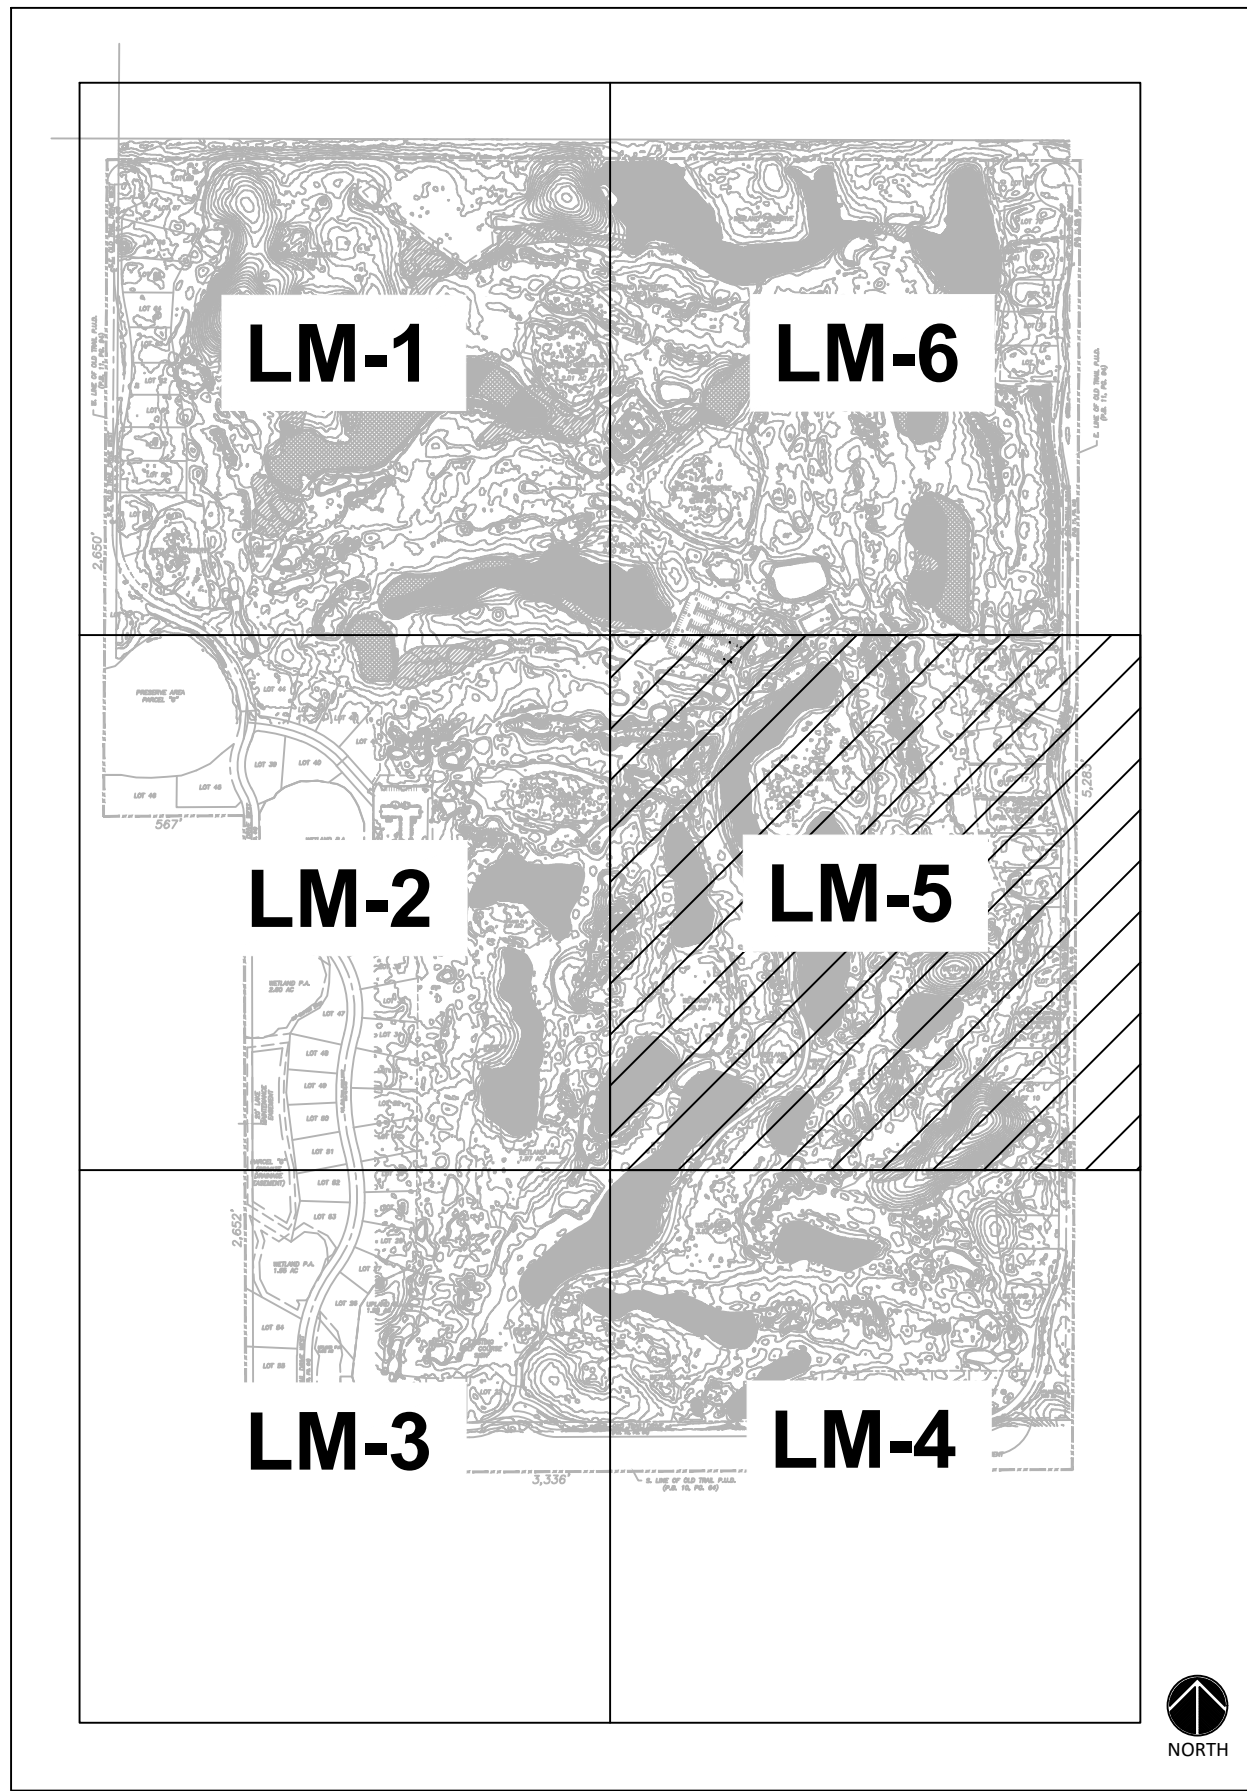

THIS ITEM HAS BEEN DIGITALLY SIGNED
AND SEALED BY DENNIS R. SHULTZ, P.E.
ON Aug 12, 2020


PRINTED COPIES OF THIS DOCUMENT ARE
NOT CONSIDERED SIGNED AND SEALED AND
THE SIGNATURE MUST BE VERIFIED ON ANY
ELECTRONIC COPIES

SEE SHEET LM-6

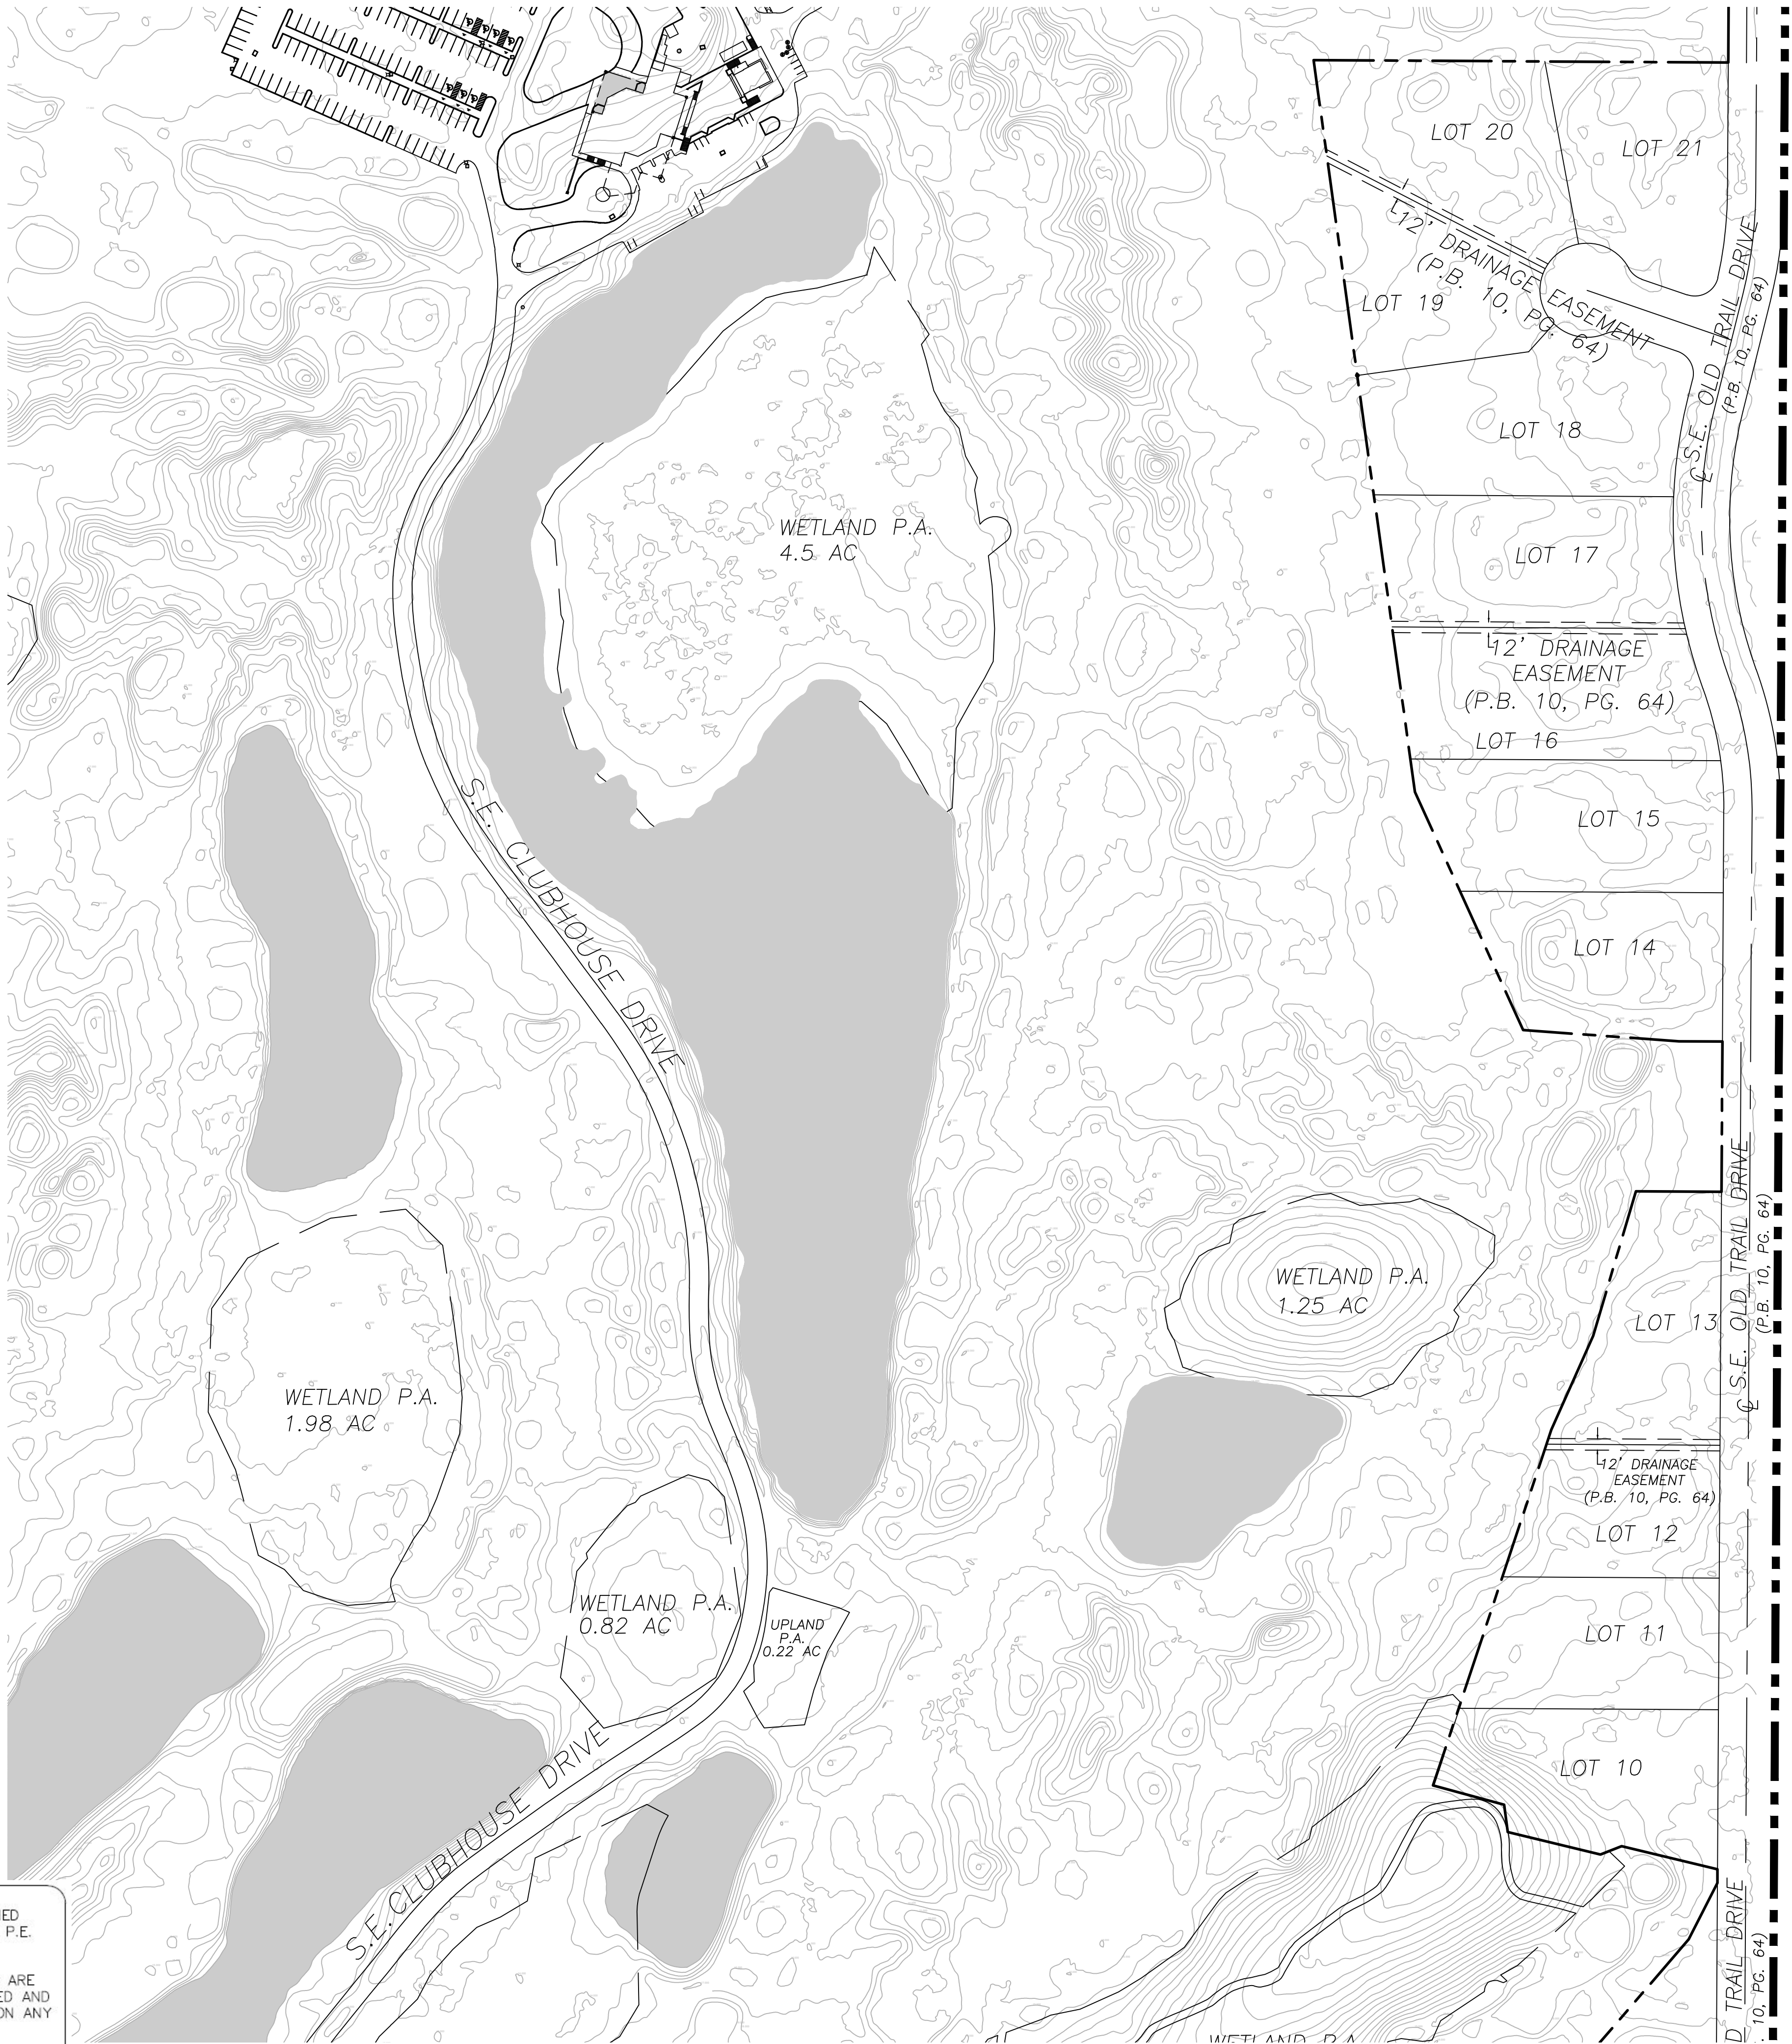

SEE SHEET LM-4

5,283'

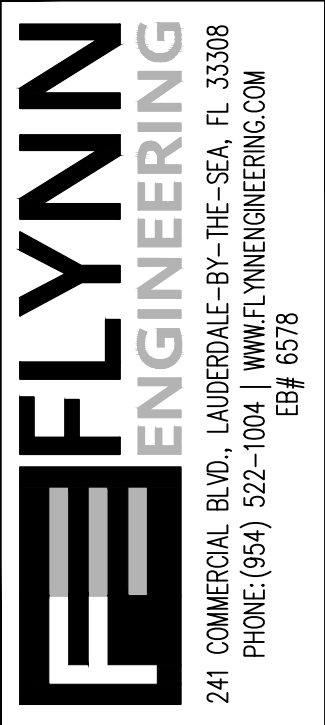

LAKE MODIFICATION
PLAN

JONATHAN'S LANDING
OLD TRAIL GOLF CLUB
55 INDIAN CREEK ISLAND RD,
INDIAN CREEK, FL 32154





Revisions	
07/15/20	PRELIMINARY PLANS

Phase:
PRELIMINARY

SEAL


Scale: 1"=100'	Date 07/10/20
Job No. 18-1416.02	Plot Date 08/07/20
Drawn by NAH	Sheet No.
Proj. Mgr. DRS	LM-5
Appr. by DRS	6 of 7

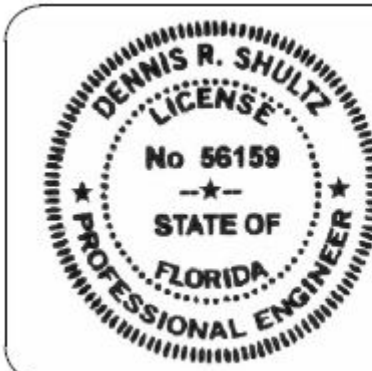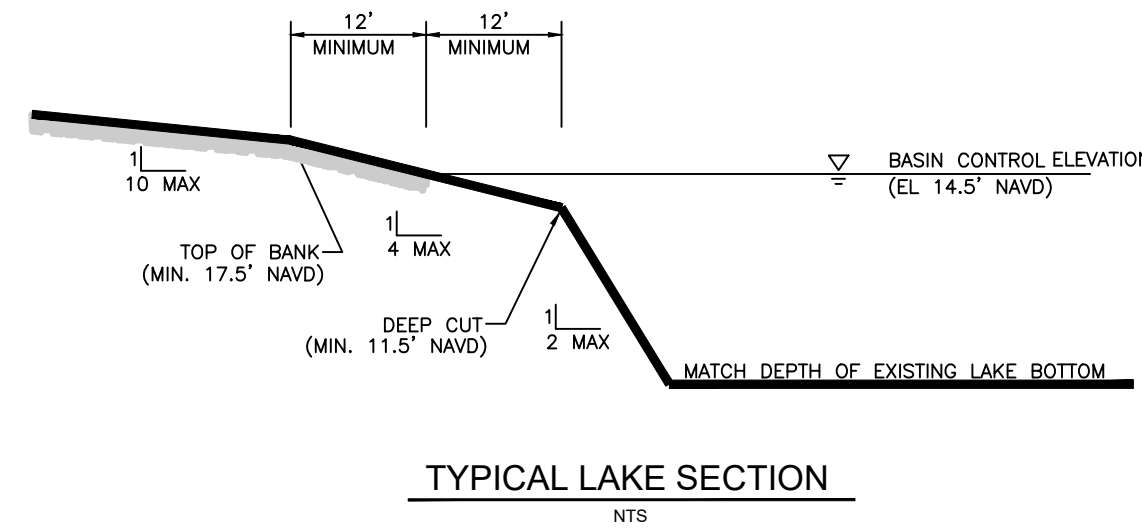

THIS ITEM HAS BEEN DIGITALLY SIGNED
AND SEALED BY DENNIS R. SHULTZ, P.E.
ON Aug 12, 2020

PRINTED COPIES OF THIS DOCUMENT ARE
NOT CONSIDERED SIGNED AND SEALED AND
THE SIGNATURE MUST BE VERIFIED ON ANY
ELECTRONIC COPIES

LAKE AREA CALCULATION AND LEGEND:

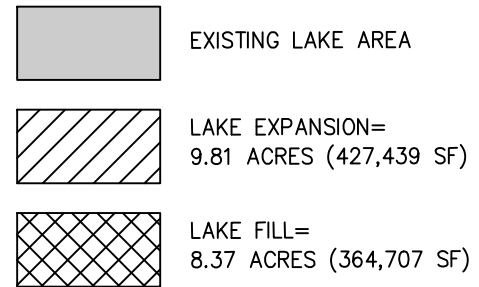

NET 1.44 ACRES (62,732 SF) EXPANSION


--- EXIST. DRAINAGE PIPE
- - - - - EXTENDED DRAINAGE PIPE
_____ NEW DRAINAGE PIPE

GENERAL NOTES:


- * EXISTING STORM DRAINAGE SHOW IS BASED ON AS-BUILTS OBTAINED FROM PERMIT FILE AND SHOULD BE FIELD VERIFIED BY CONTRACTOR AND ADJUSTED AS REQUIRED. QUANTITIES OF NEW AND EXTENDED PIPE ARE SUBJECT TO EXISTING INFORMATION PROVIDED BY THE OWNER.
 - * TOPOGRAPHY SHOW IS BASED ON 2010 GOLF FIELD PROVIDED BY WANTMAN GROUP FOR PREVIOUS 2018 GOLF COURSE RENOVATION.
 - * ELEVATIONS SHOWN ON THESE PLANS ARE BASED ON THE NORTH AMERICAN VERTICAL DATUM OF 1988 (NAVD 88)
- CONTROLLED WATER ELEVATION (CWE) IS 14.5 NAVD (16.0 NGVD)
- * THE CONVERSION FACTOR IS $\text{NAVD} + 1.47 = \text{NGVD}$
 - * REFER TO ESC PLANS FOR EROSION AND SEDIMENT CONTROL MEASURES.

MARTIN COUNTY NOTES:

1. REMOVE NOXIOUS VEGETATION (BRAZILIAN PEPPER, FLORIDA HOLLY, MELALEUCA, ETC.) SEMI-ANNUALLY FROM ALL PRESERVE AREAS.
2. PRESERVATION AREAS ARE NOT TO BE DISTURBED OR ALTERED WITHOUT PRIOR APPROVAL BY MARTIN COUNTY BOARD OF COUNTY COMMISSIONERS.
3. NATURAL VEGETATION OF LITTORAL ZONE PLANT SPECIES WILL BE ENHANCED BY SUPPLEMENTAL ORGANIC MATERIAL AND APPROVED SEED MIX IN LAKE AREAS NOT CONDUCTIVE TO NATURAL WATER BODY CIRCULATION.
4. PRESERVE AREA SIGNS SHALL BE PLACED ALONG THE PRESERVE AREA BOUNDARY AT A FREQUENCY NO LESS THAN ONE SIGN PER 500 FEET.

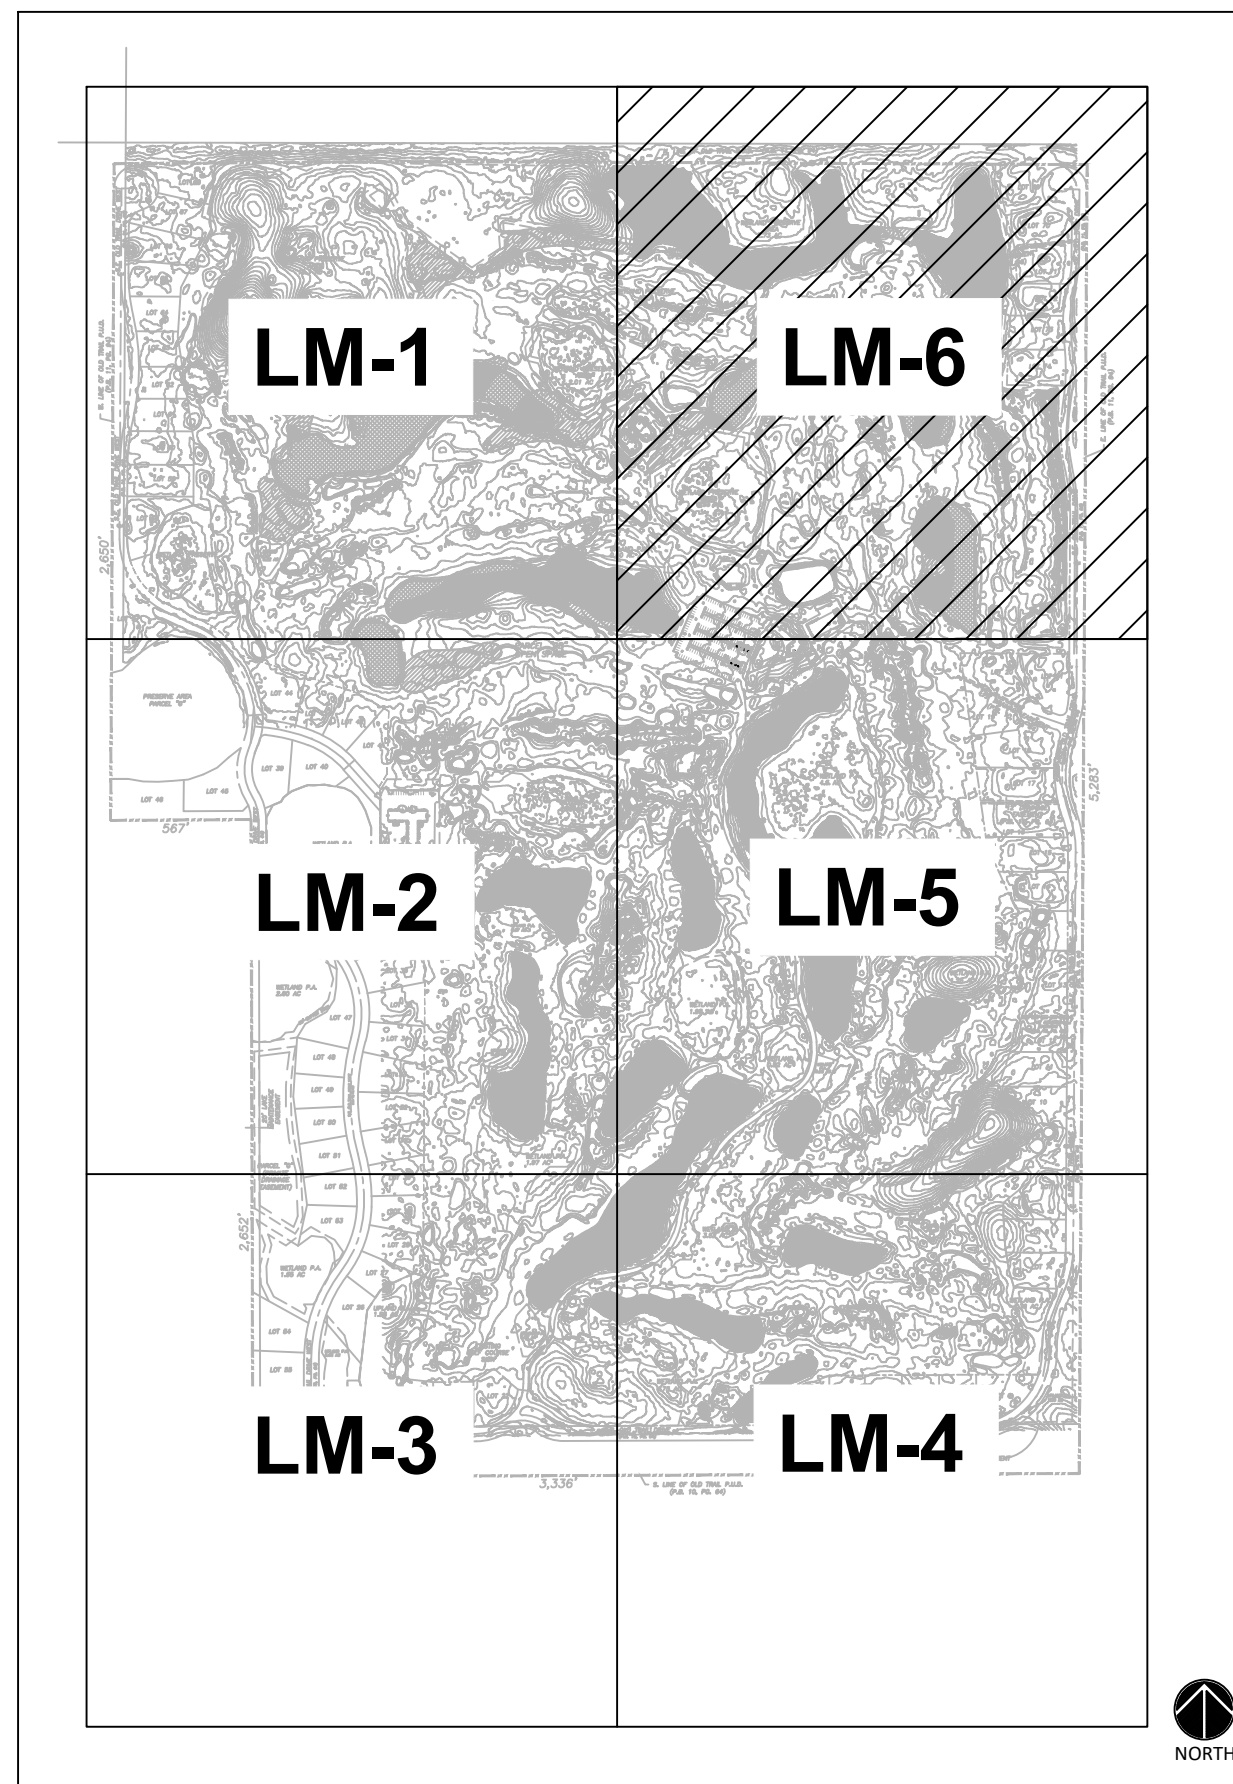

KEY MAP

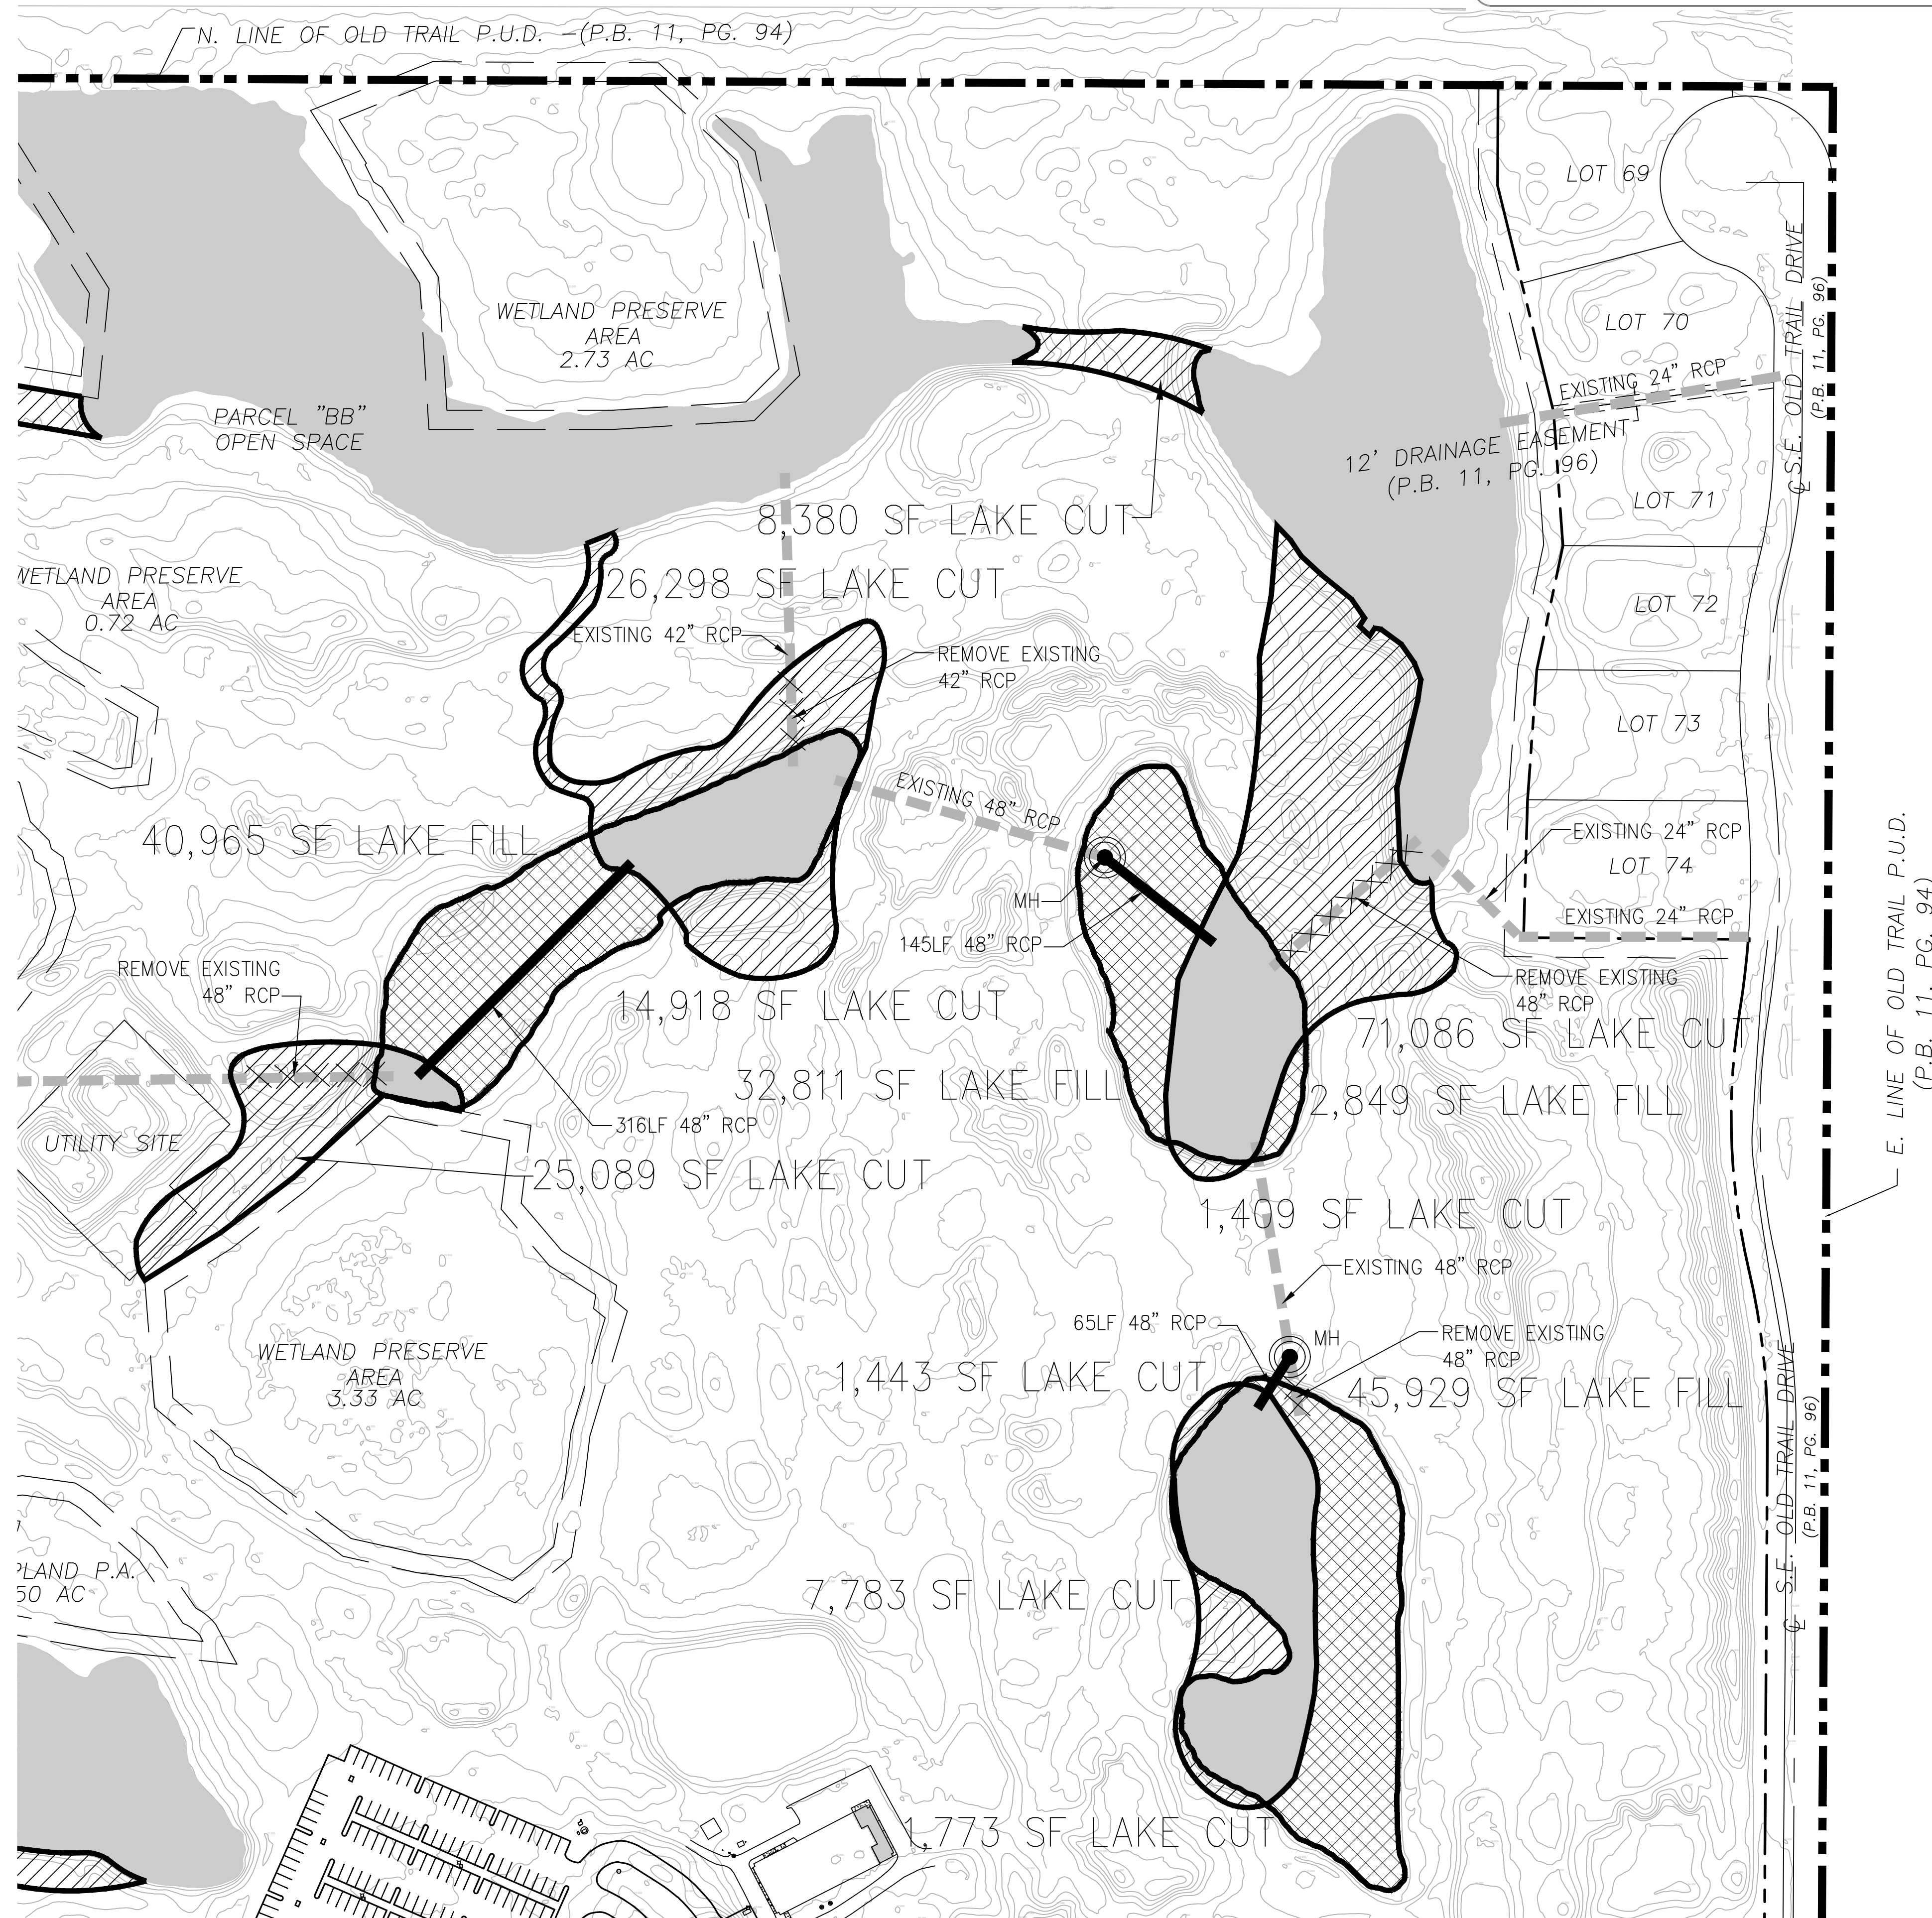

SEE SHEET LM-1

SEE SHEET LM-5