


JONATHAN'S LANDING OLD TRAIL GOLF CLUB

JONATHAN'S LANDING JUPITER, FL 33477

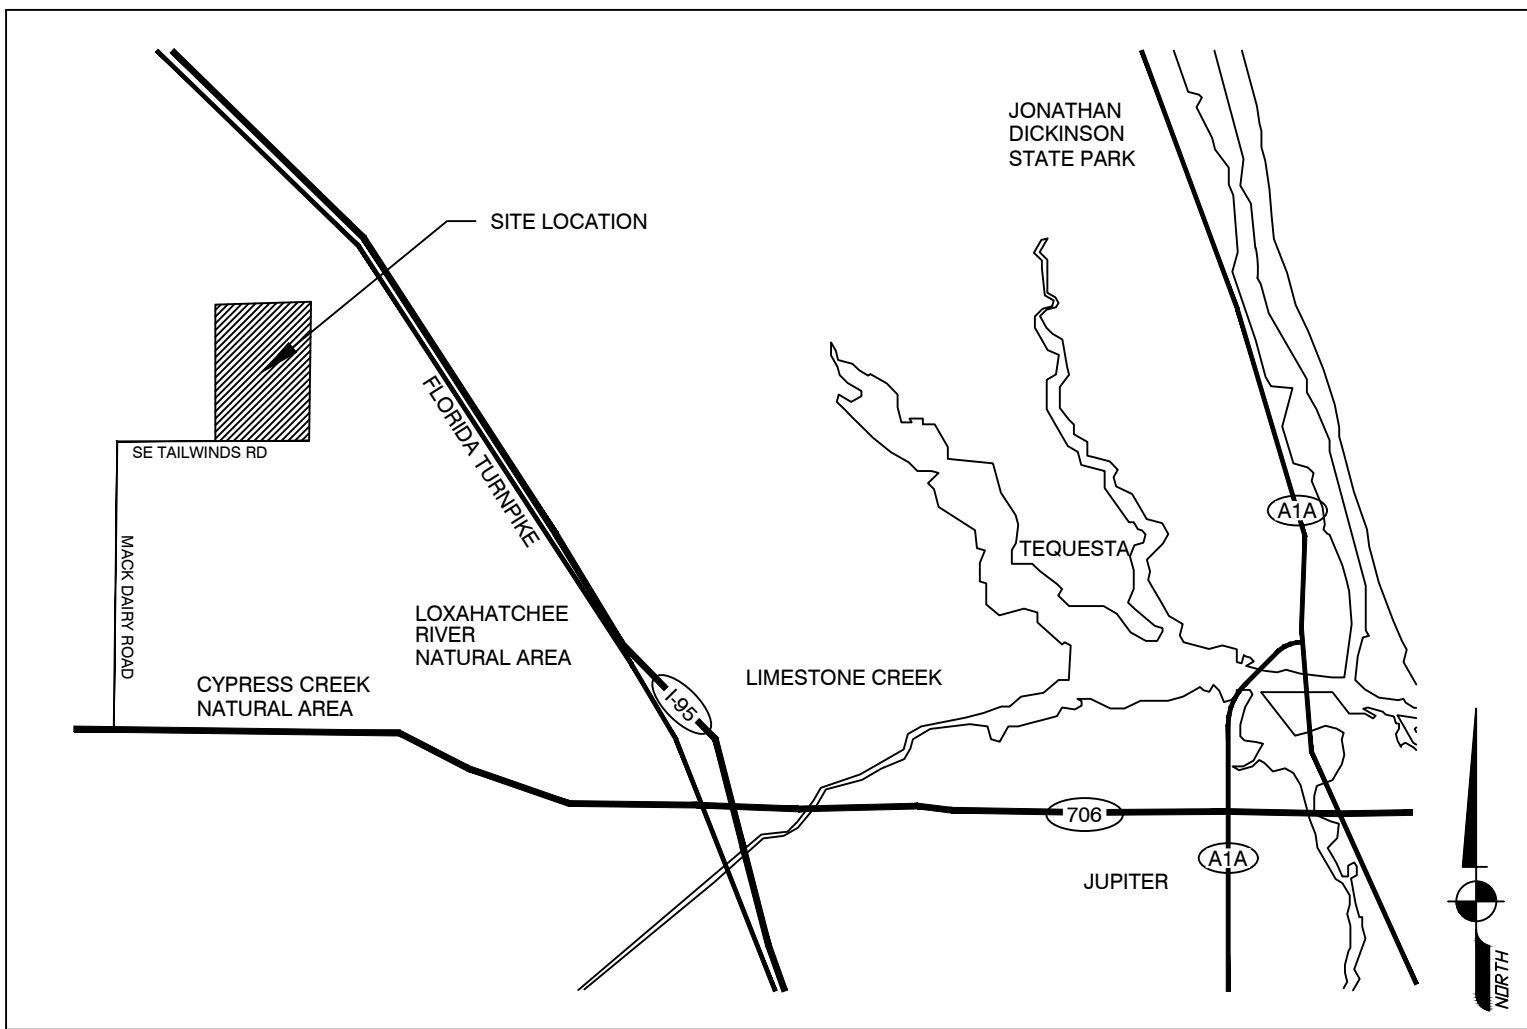

LOCATION MAP
NOT TO SCALE

INDEX:

-	COVER SHEET
LM-0	OVERALL LAKE MODIFICATION PLAN
LM-1	LAKE MODIFICATION PLAN
LM-2	LAKE MODIFICATION PLAN
LM-3	LAKE MODIFICATION PLAN
LM-4	LAKE MODIFICATION PLAN
LM-5	LAKE MODIFICATION PLAN
LM-6	LAKE MODIFICATION PLAN
LM-7	LAKE MODIFICATION DETAILS
ESC	EROSION & SEDIMENT CONTROL PLAN

Dennis R Shultz


Digitally signed by Dennis R Shultz
DN: c=US, o=Flynn Engineering Services P.A.,
ou=A01427E0000016663A0B4E700002092,
cn=Dennis R Shultz
Date: 2020.11.18 15:49:29 -05'00'




THIS ITEM HAS BEEN DIGITALLY SIGNED
AND SEALED BY DENNIS R. SHULTZ, P.E.
ON Nov 18, 2020

PRINTED COPIES OF THIS DOCUMENT ARE
NOT CONSIDERED SIGNED AND SEALED AND
THE SIGNATURE MUST BE VERIFIED ON ANY
ELECTRONIC COPIES

FLYNN ENGINEERING 241 COMMERCIAL BLDG. LAUDERDALE, FL 33308 PHONE: (954) 522-1004 WWW.FLYNNENGINEERING.COM EJF 6576	Job No. 18-1416.02
	Plot Date 11/18/20
	Drawn by NAH
	Proj. Engr. DRS
	Appr. by DRS

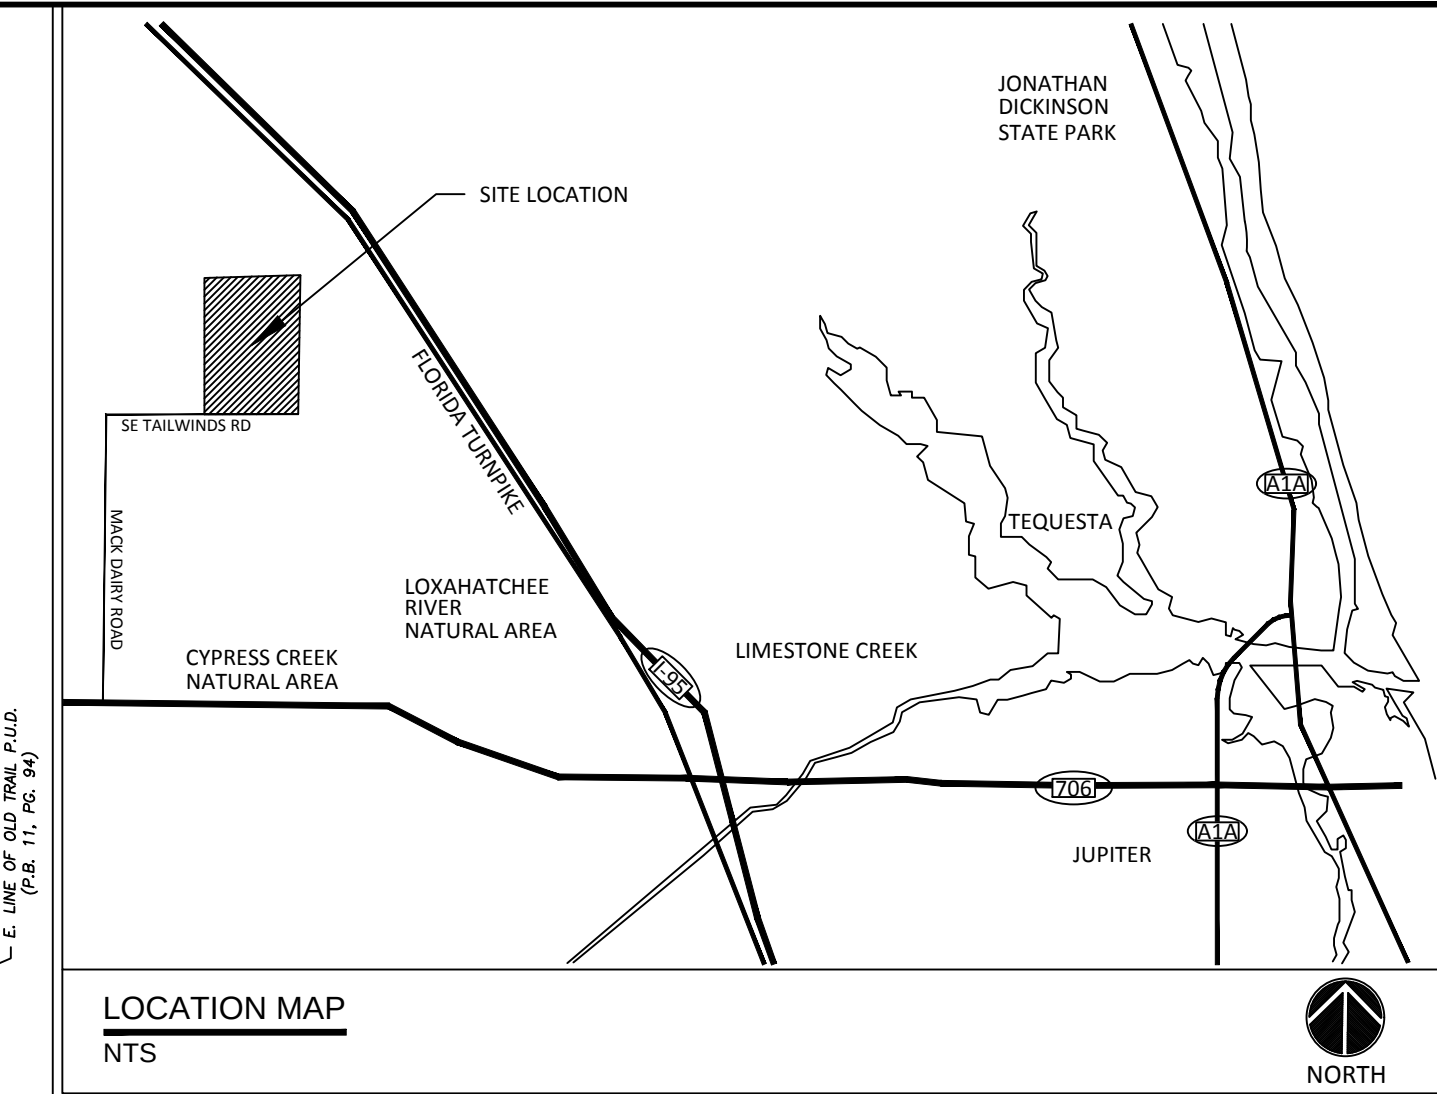

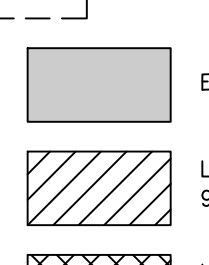

	=	PRESERVE AREAS
		EXISTING LAKE AREA
		LAKE EXPANSION= 9.81 ACRES (427,439 SF)
		LAKE FILL= 8.37 ACRES (364,707 SF)

NET 1.44 ACRES (62,732 SF) LAKE INCREASE

	EXIST. DRAINAGE PIPE
	EXTENDED DRAINAGE PIPE
	NEW DRAINAGE PIPE
	IMPERMEABLE BARRIER
	LIMIT OF WORK LINE

THIS ITEM HAS BEEN DIGITALLY SIGNED
AND SEALED BY DENNIS R. SHULTZ, P.E.
ON Nov 18, 2020

PRINTED COPIES OF THIS DOCUMENT ARE
NOT CONSIDERED SIGNED AND SEALED AND
THE SIGNATURE MUST BE VERIFIED ON ANY
ELECTRONIC COPIES



JONATHAN'S LANDING OLD TRAIL GOLF CLUB	OVERALL LAKE MODIFICATION PLAN	
Job Title	Sheet Title	
Phase: PERMITTING	
<table style="width: 100%; border-collapse: collapse;"><tr><th colspan="3" style="text-align: left; padding: 5px;">Revisions</th></tr><tr><td style="width: 15%; text-align: center;">▲</td><td style="width: 35%; padding: 2px 5px;">07/15/20</td><td style="width: 50%; padding: 2px 5px;">PRELIMINARY PLANS</td></tr><tr><td style="text-align: center;">▲</td><td style="padding: 2px 5px;">11/09/20</td><td style="padding: 2px 5px;">PRELIMINARY PLANS</td></tr><tr><td style="text-align: center;">▲</td><td style="padding: 2px 5px;">11/18/20</td><td style="padding: 2px 5px;">SPWMD RESUBMITTAL</td></tr><tr><td style="text-align: center;">▲</td><td style="padding: 2px 5px;"></td><td style="padding: 2px 5px;"></td></tr><tr><td style="text-align: center;">▲</td><td style="padding: 2px 5px;"></td><td style="padding: 2px 5px;"></td></tr></table> <table style="width: 100%; margin-top: 5px;"><tr><td style="width: 35%;">Scale:</td><td style="width: 35%;">Date</td><td style="width: 30%;"></td></tr><tr><td style="text-align: center;">N.T.S.</td><td style="text-align: center;">07/10/20</td><td></td></tr><tr><td>Job No.</td><td>Plot Date</td><td></td></tr><tr><td style="text-align: center;">18-1416.02</td><td style="text-align: center;">11/18/20</td><td></td></tr><tr><td>Drawn by</td><td>Sheet No.</td><td></td></tr><tr><td style="text-align: center;">NAH</td><td style="text-align: center;">LM-0</td><td></td></tr><tr><td>Proj. Mgr.</td><td></td><td></td></tr><tr><td></td><td></td><td></td></tr><tr><td>Appr. by</td><td></td><td></td></tr><tr><td style="text-align: center;">DRS</td><td style="text-align: center;">1 of 8</td><td></td></tr></table>		Revisions			▲	07/15/20	PRELIMINARY PLANS	▲	11/09/20	PRELIMINARY PLANS	▲	11/18/20	SPWMD RESUBMITTAL	▲			▲			▲			▲			▲			Scale:	Date		N.T.S.	07/10/20		Job No.	Plot Date		18-1416.02	11/18/20		Drawn by	Sheet No.		NAH	LM-0		Proj. Mgr.						Appr. by			DRS	1 of 8	
Revisions	
▲	07/15/20	PRELIMINARY PLANS	
▲	11/09/20	PRELIMINARY PLANS	
▲	11/18/20	SPWMD RESUBMITTAL	
▲	
▲	
▲	
▲	
▲	
Scale:	Date	
N.T.S.	07/10/20	
Job No.	Plot Date	
18-1416.02	11/18/20	
Drawn by	Sheet No.	
NAH	LM-0	
Proj. Mgr.	
Appr. by	
DRS	1 of 8	




THIS ITEM HAS BEEN DIGITALLY SIGNED
AND SEALED BY DENNIS R. SHULTZ, P.E.
ON Nov 18, 2020


PRINTED COPIES OF THIS DOCUMENT ARE
NOT CONSIDERED SIGNED AND SEALED AND
THE SIGNATURE MUST BE VERIFIED ON ANY
ELECTRONIC COPIES

LAKE AREA CALCULATION AND LEGEND:

- P.A. = PRESERVE AREAS
- EXISTING LAKE AREA
- LAKE EXPANSION= 9.81 ACRES (427,439 SF)
- LAKE FILL= 8.37 ACRES (364,707 SF)
- NET 1.44 ACRES (62,732 SF) LAKE INCREASE
- EXIST. DRAINAGE PIPE
- EXTENDED DRAINAGE PIPE
- NEW DRAINAGE PIPE
- IMPERMEABLE BARRIER
- LIMIT OF WORK LINE


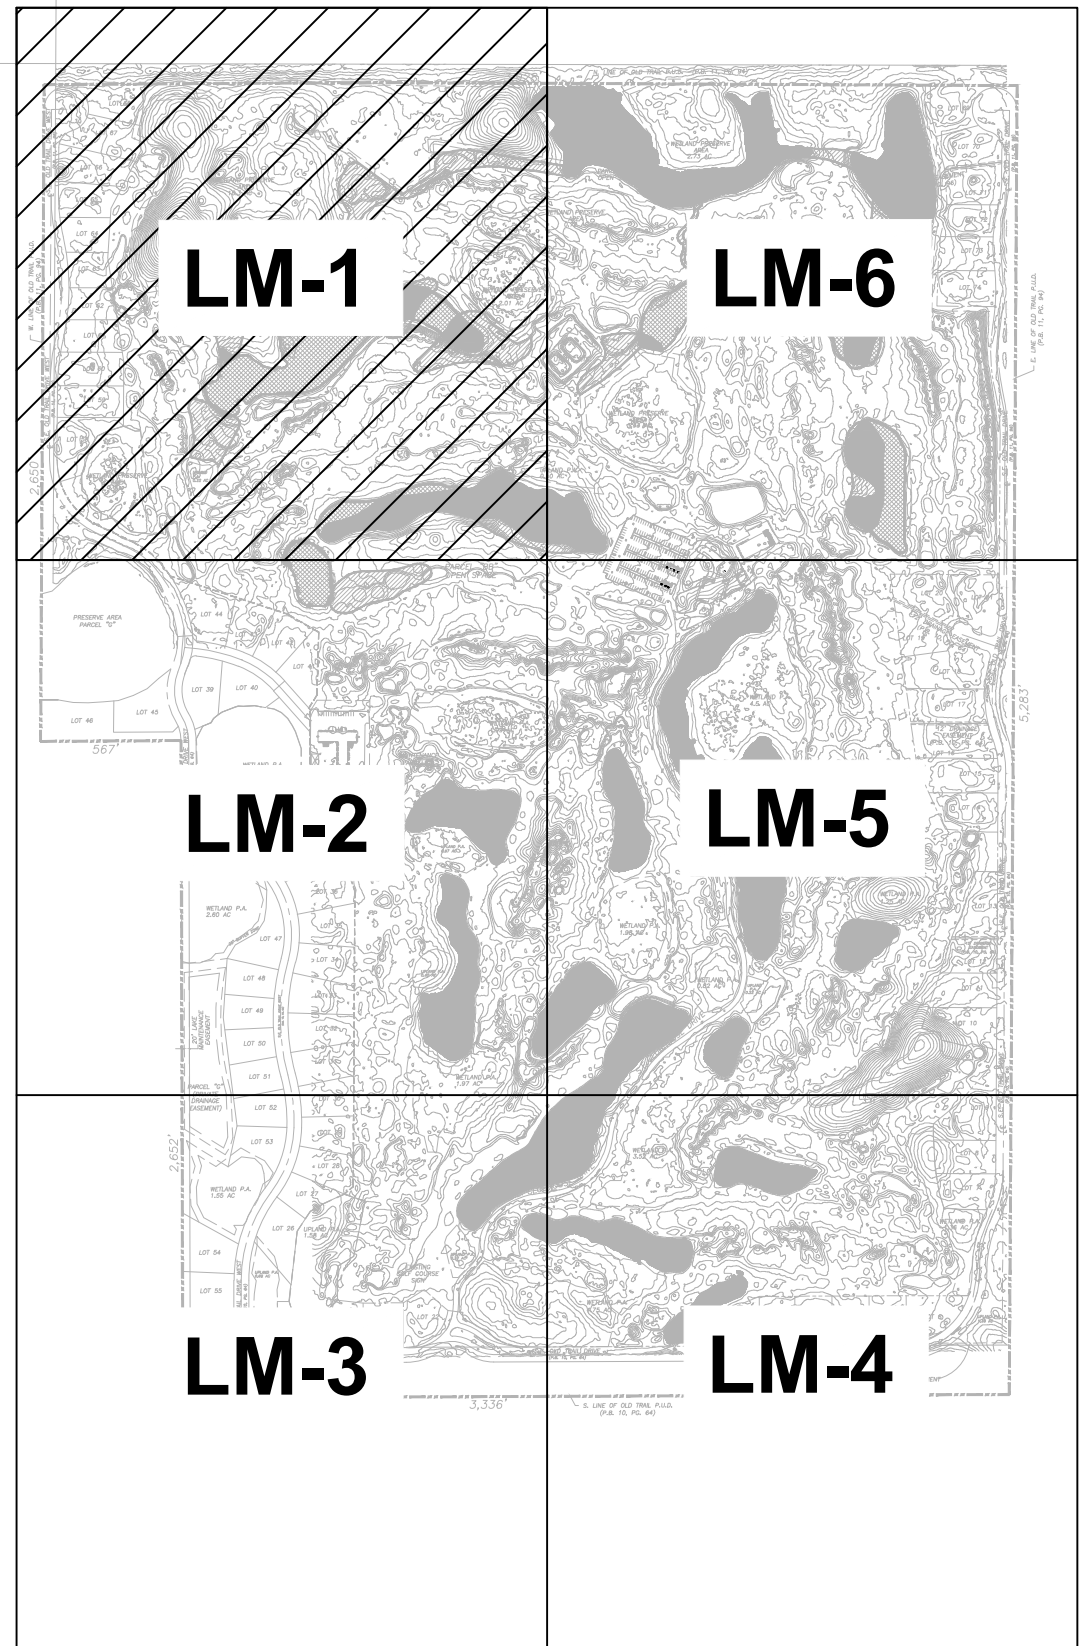


KEY MAP

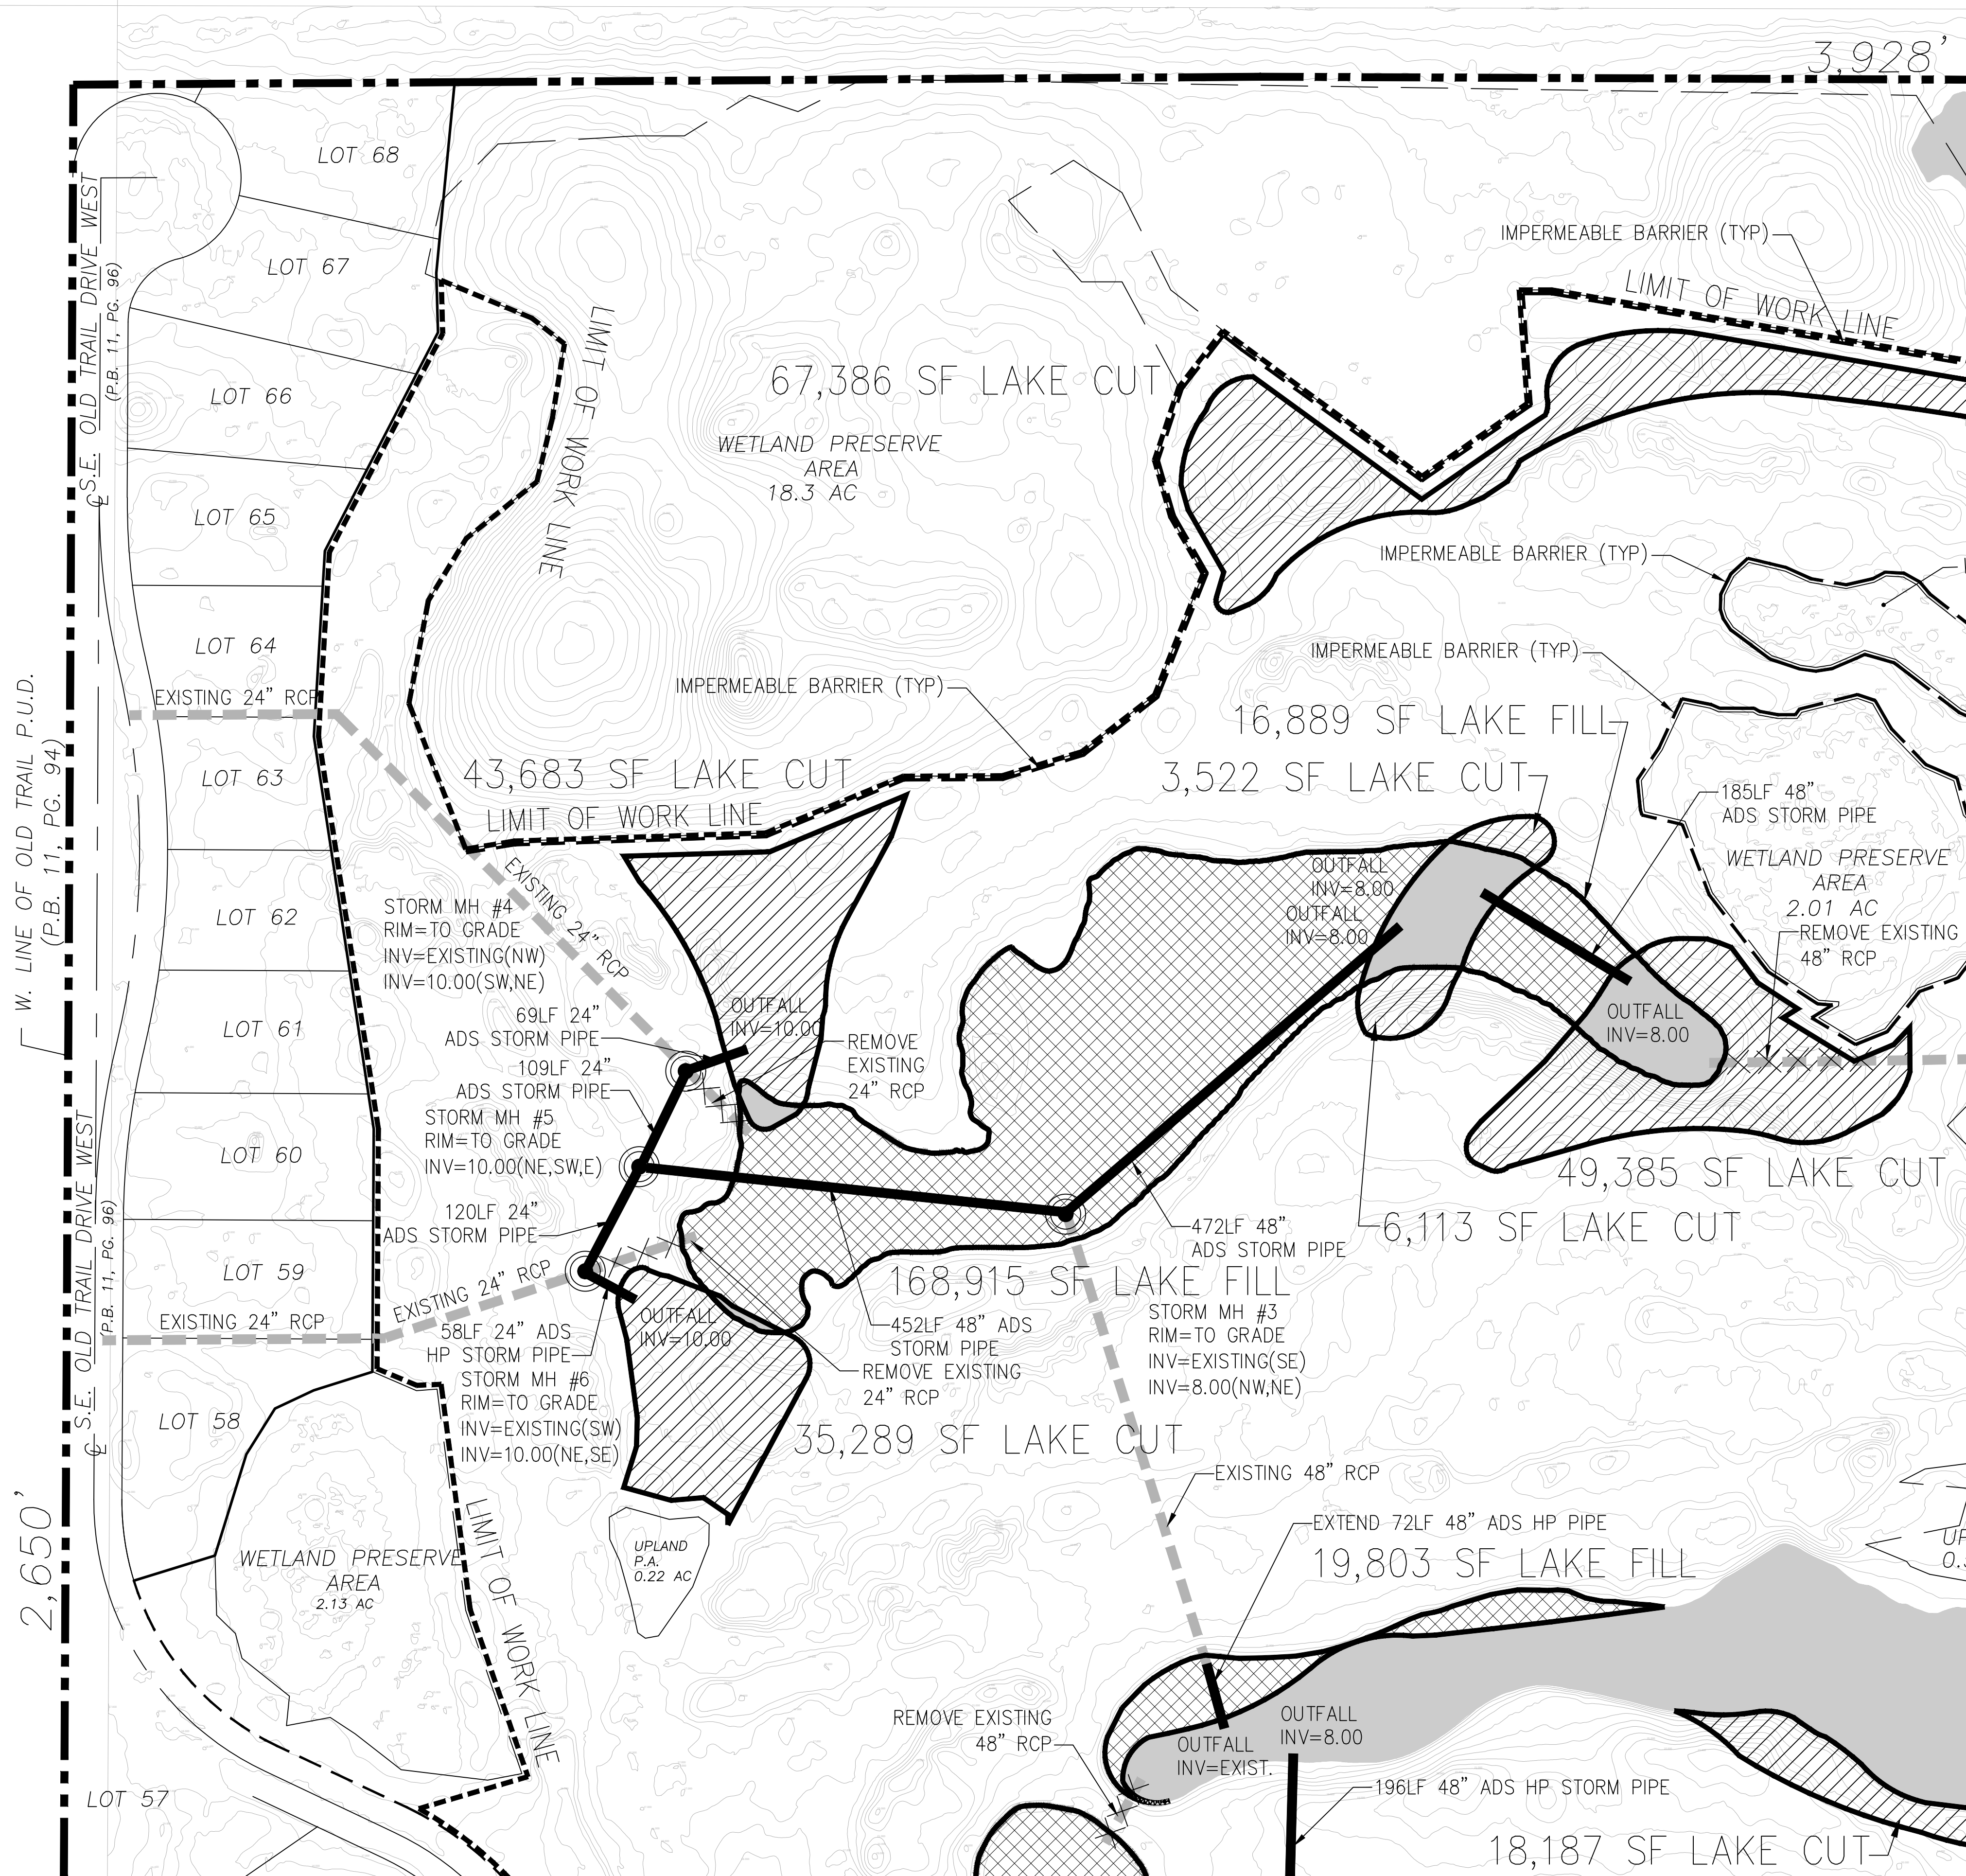

SEE SHEET LM-2

SEE SHEET LM-6

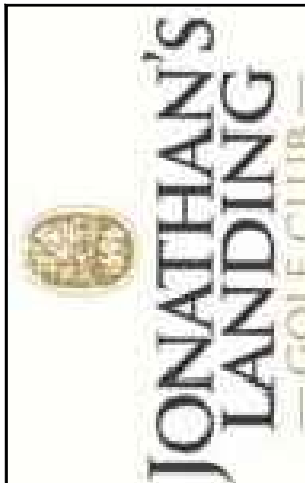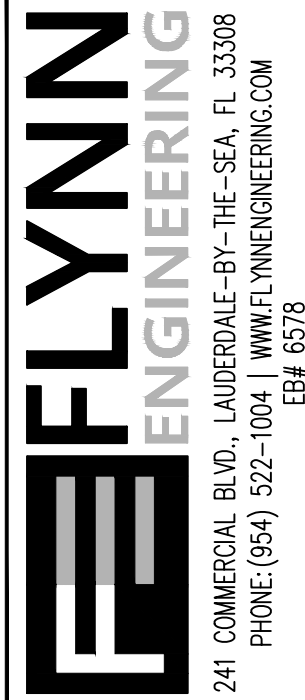

LAKE MODIFICATION
PLAN

JONATHAN'S LANDING
OLD TRAIL GOLF CLUB
55 INDIAN CREEK ISLAND RD,
INDIAN CREEK, FL 33154



Revisions	
07/15/20	PRELIMINARY PLANS
11/09/20	PRELIMINARY PLANS
11/18/20	SPMD RESUBMITTAL

Phase:
PERMITTING

SEAL

Scale: 1"=100'	Date 07/10/20
Job No. 18-1416.02	Plot Date 11/18/20
Drawn by NAH	Sheet No.
Proj. Mgr. DRS	LM-1
Appr. by DRS	2 of 7

DENNIS R. SHULTZ

LICENSE

No 56159

STATE OF FLORIDA

PROFESSIONAL ENGINEER

THIS ITEM HAS BEEN DIGITALLY SIGNED AND SEALED BY DENNIS R. SHULTZ, P.E. ON Nov 18, 2020

PRINTED COPIES OF THIS DOCUMENT ARE NOT CONSIDERED SIGNED AND SEALED AND THE SIGNATURE MUST BE VERIFIED ON ANY ELECTRONIC COPIES

LAKE AREA CALCULATION AND LEGEND:

P.A.

=

PRESERVE AREAS

EXISTING LAKE AREA

LAKE EXPANSION= 9.81 ACRES (427,439 SF)

LAKE FILL= 8.37 ACRES (364,707 SF)

NET 1.44 ACRES (62,732 SF) LAKE INCREASE

EXIST. DRAINAGE PIPE

EXTENDED DRAINAGE PIPE

NEW DRAINAGE PIPE

IMPERMEABLE BARRIER

LIMIT OF WORK LINE

KEY MAP

SEE SHEET LM-5

SEE SHEET LM-1

SEE SHEET LM-3

FLYNN

ENGINEERING

241 COMMERCIAL BLVD., LAUDERDALE-BY-THE-SEA, FL 33308

PHONE: (954) 522-1004 | WWW.FLYNNENGINEERING.COM

ED# 6578

JONATHAN'S

LANDING

GOLF CLUB

LAKE MODIFICATION

PLAN

Job Title

JONATHAN'S LANDING
OLD TRAIL GOLF CLUB
55 INDIAN CREEK ISLAND RD,
INDIAN CREEK, FL 33154

NORTH

Revisions	
07/15/20	PRELIMINARY PLANS
11/09/20	PRELIMINARY PLANS
11/18/20	SPMD RESUBMITTAL

Phase:
PERMITTING

SEAL	
Scale: 1"=100'	Date 07/10/20
Job No. 18-1416.02	Plot Date 11/18/20
Drawn by NAH	Sheet No.
Proj. Mgr. DRS	LM-2
Appr. by DRS	3 of 7

Drawing name: F:\2018 Jobs\18-1416.02 Jonathan's Landing Old Trail Course\18-1416.02 SITE.dwg
Nov 18, 2020 - 12:21pm




THIS ITEM HAS BEEN DIGITALLY SIGNED
AND SEALED BY DENNIS R. SHULTZ, P.E.
ON Nov 18, 2020


PRINTED COPIES OF THIS DOCUMENT ARE
NOT CONSIDERED SIGNED AND SEALED AND
THE SIGNATURE MUST BE VERIFIED ON ANY
ELECTRONIC COPIES

LAKE AREA CALCULATION AND LEGEND:



- P.A. = PRESERVE AREAS
- EXISTING LAKE AREA
- LAKE EXPANSION= 9.81 ACRES (427,439 SF)
- LAKE FILL= 8.37 ACRES (364,707 SF)
- NET 1.44 ACRES (62,732 SF) LAKE INCREASE
- EXIST. DRAINAGE PIPE
- EXTENDED DRAINAGE PIPE
- NEW DRAINAGE PIPE
- IMPERMEABLE BARRIER
- LIMIT OF WORK LINE

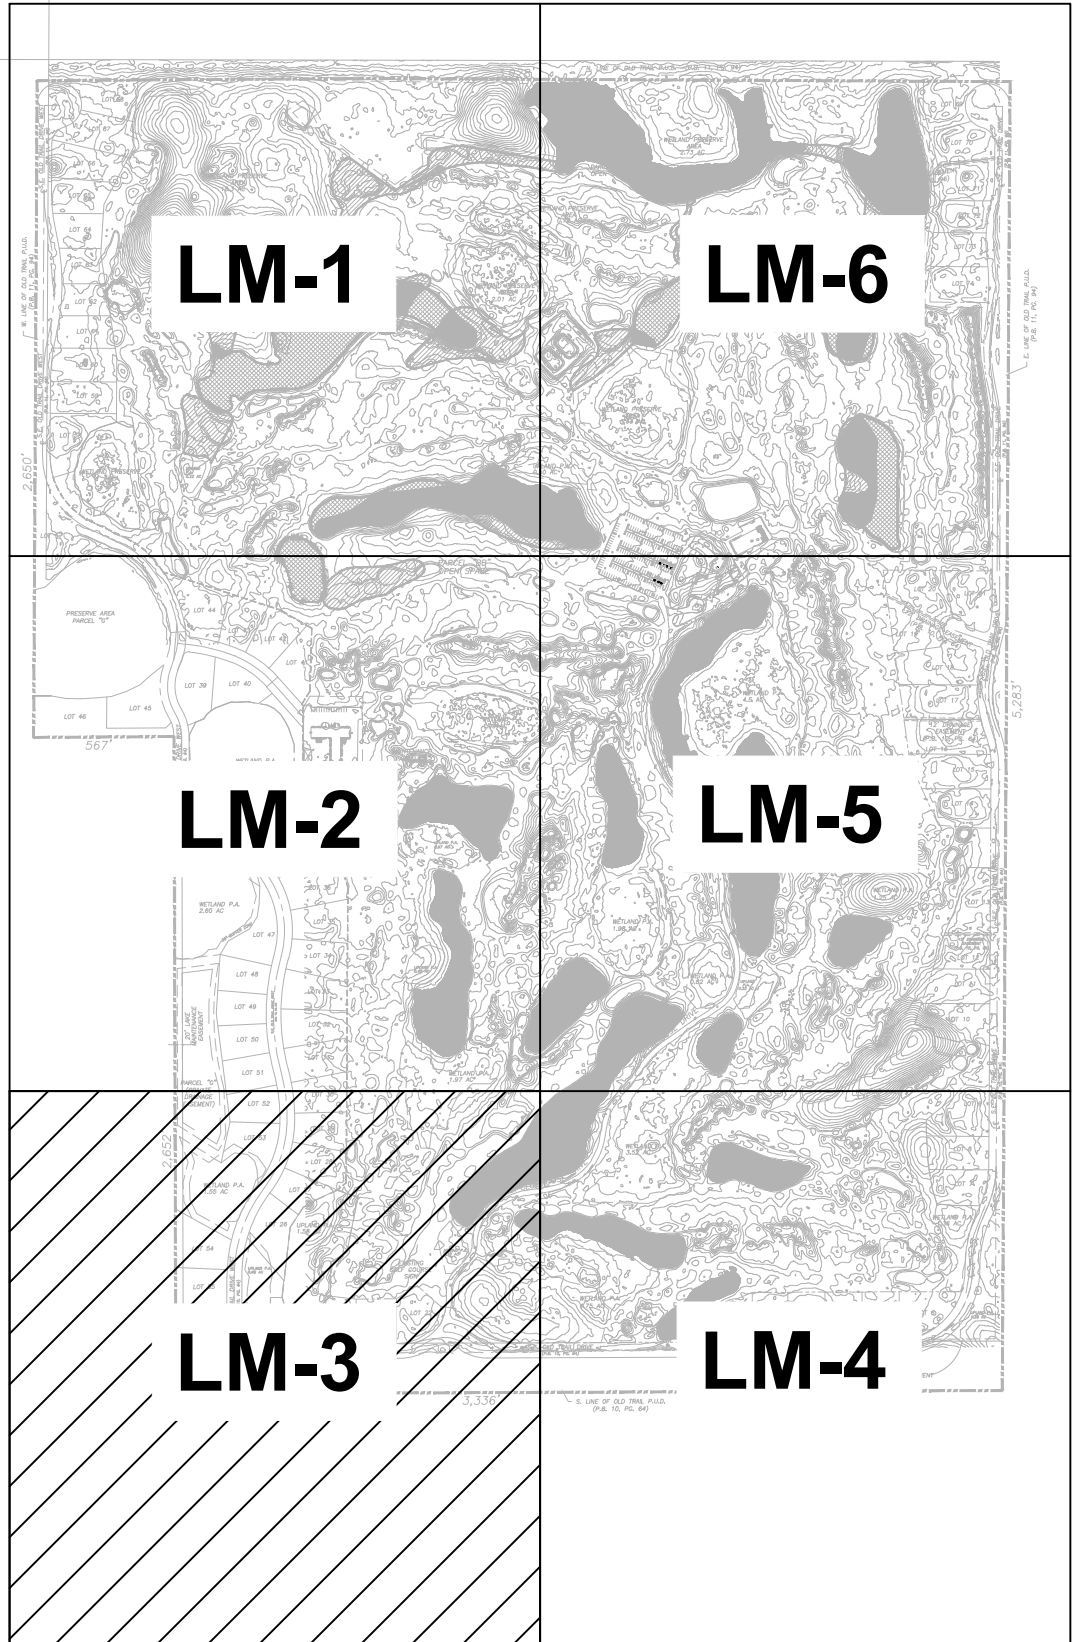

KEY MAP

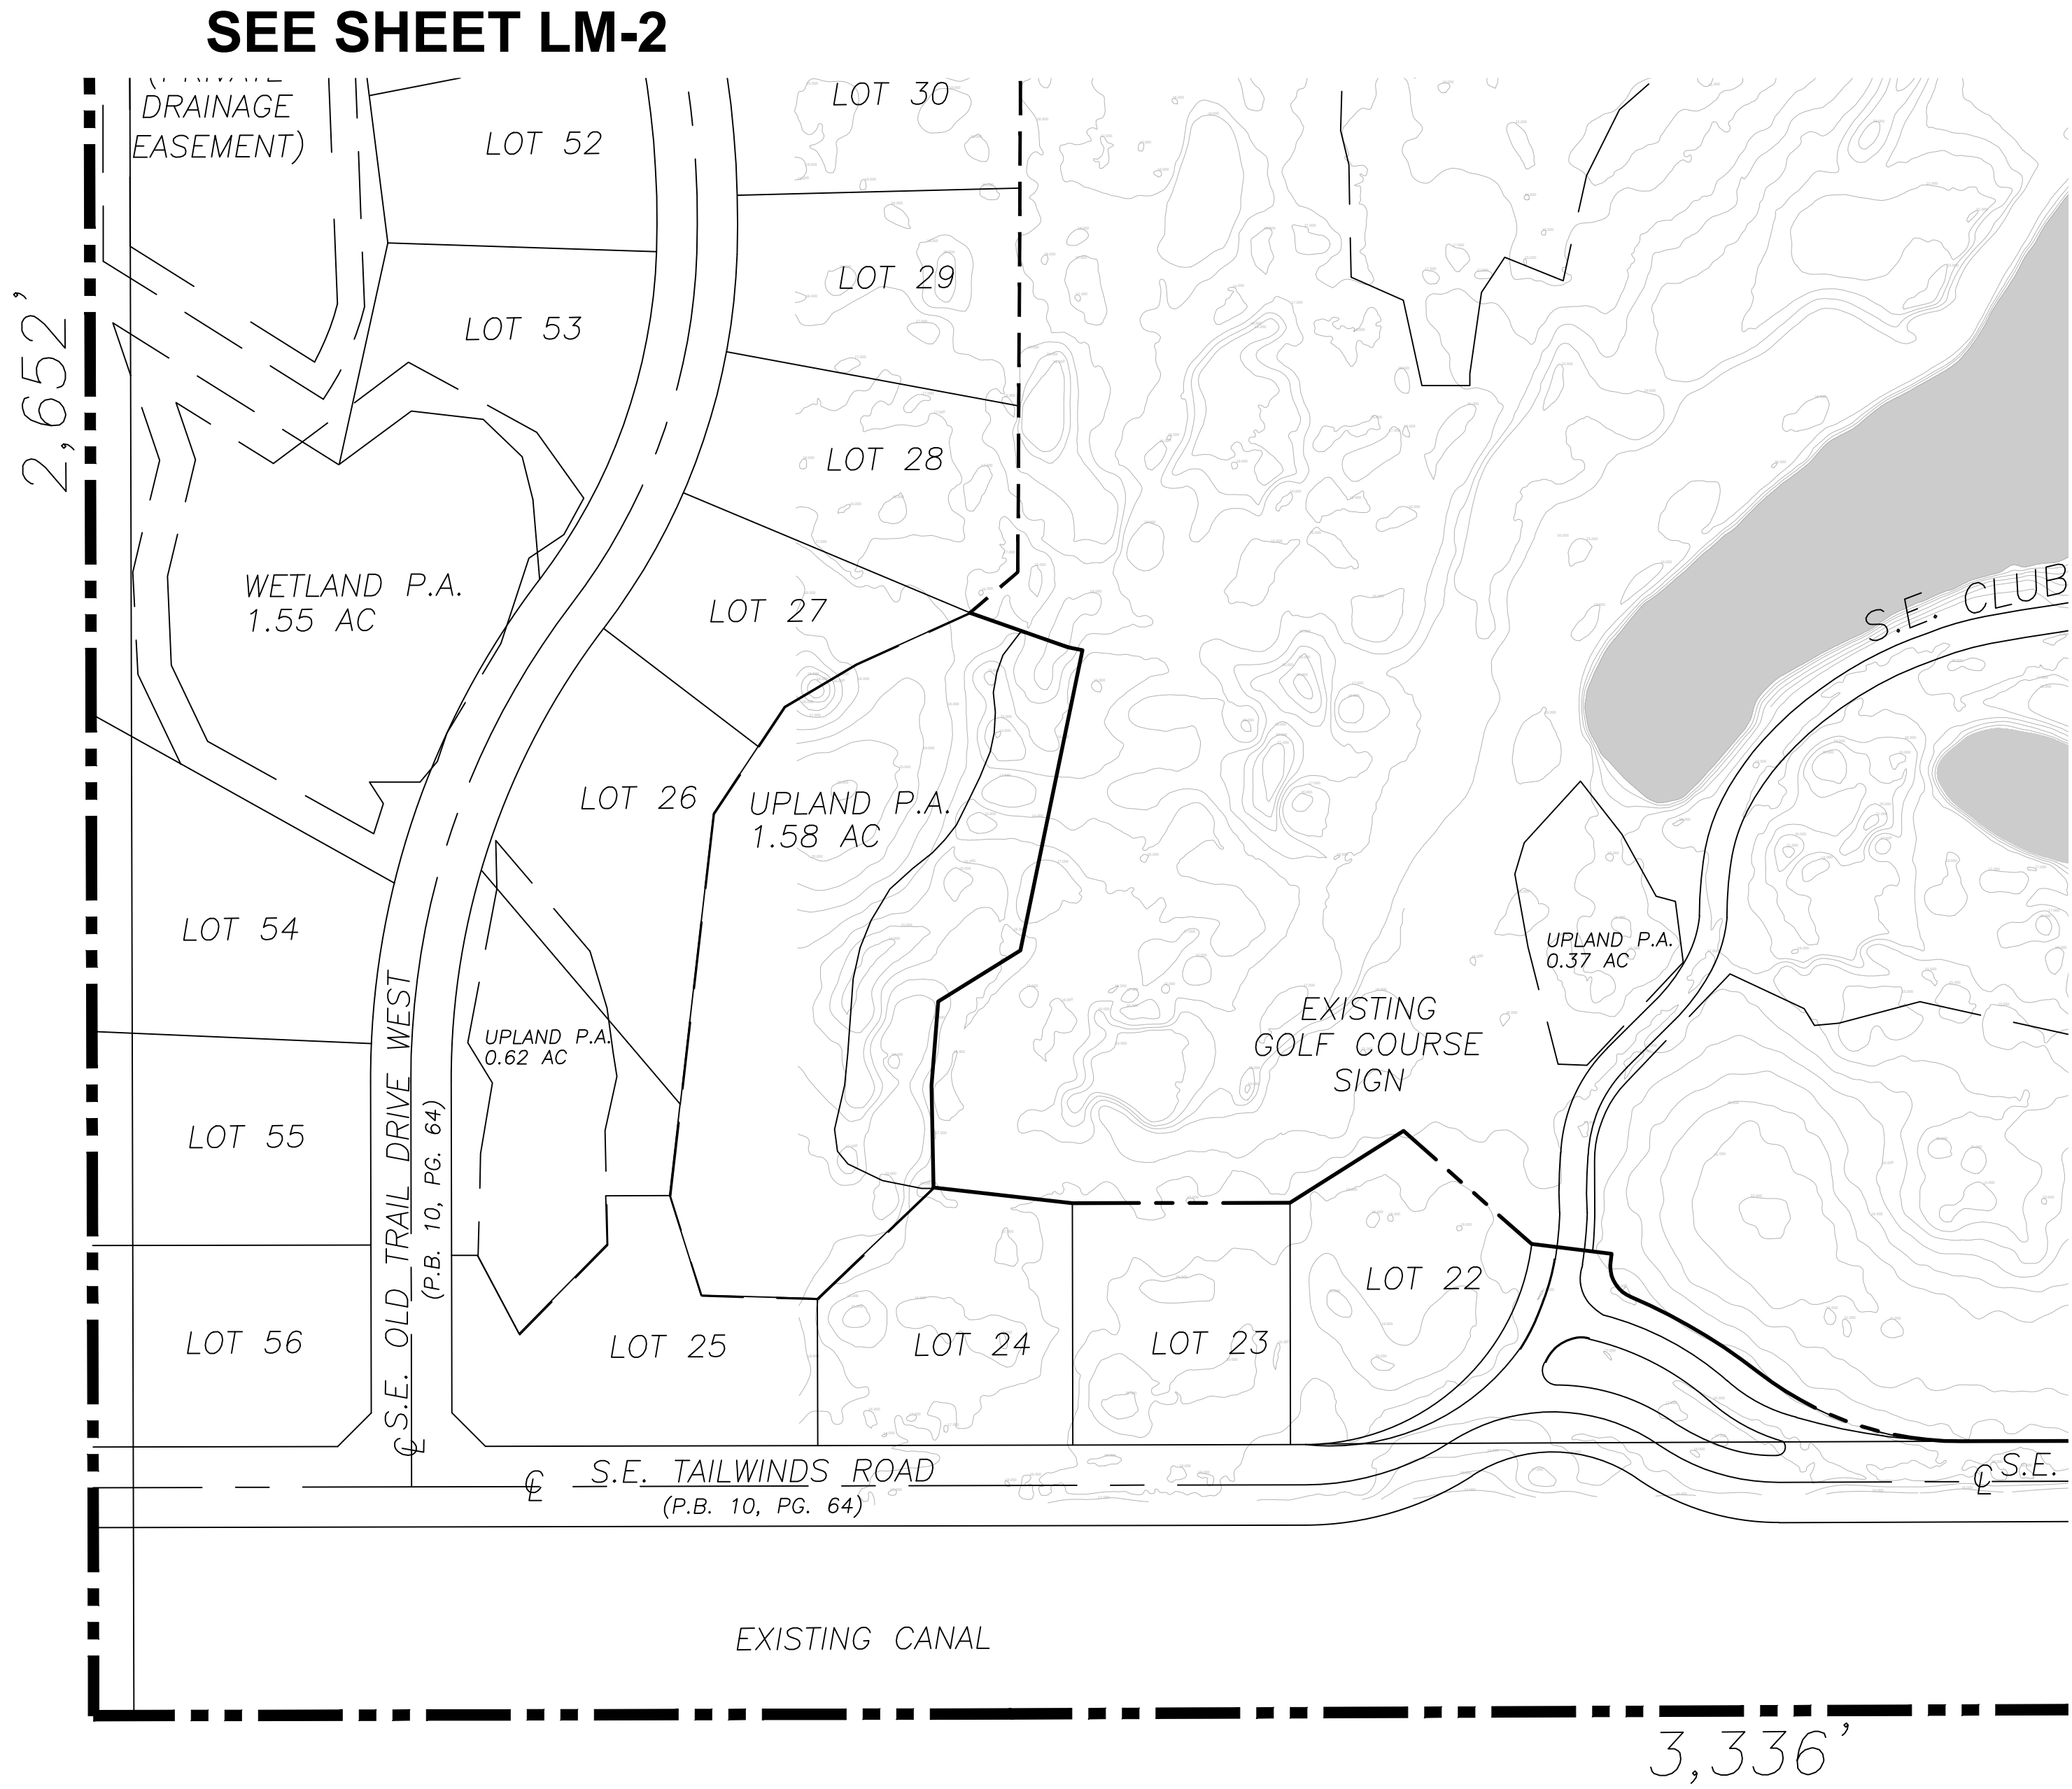

SEE SHEET LM-4

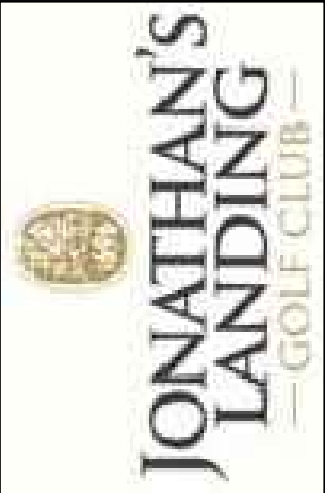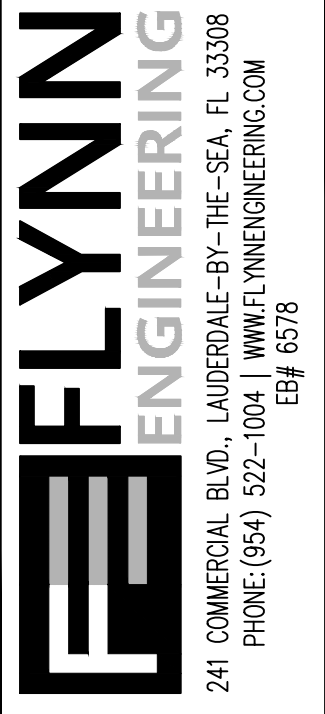

Sheet Title

LAKE MODIFICATION
PLAN

Job Title

JONATHAN'S LANDING
OLD TRAIL GOLF CLUB
55 INDIAN CREEK ISLAND RD,
INDIAN CREEK, FL 33154



Revisions		
Δ	07/15/20	PRELIMINARY PLANS
Δ	11/16/20	SPMD RESUBMITTAL
Δ		
Δ		
Δ		
Δ		
Δ		

Phase:

PERMITTING

SEAL

Scale: 1"=100'	Date 07/10/20
Job No. 18-1416.02	Plot Date 11/18/20
Drawn by NAH	Sheet No.
Proj. Mgr. DRS	LM-3
Appr. by DRS	4 of 7

Drawing name: F:\2018 Jobs\18-1416.02 Jonathan's Landing Old Trail Course\18-1416.02 SITE.dwg
Nov 18, 2020 -- 1:39pm

DENNIS R. SHULTZ

LICENSE

No 56159

STATE OF FLORIDA

PROFESSIONAL ENGINEER

THIS ITEM HAS BEEN DIGITALLY SIGNED AND SEALED BY DENNIS R. SHULTZ, P.E. ON Nov 18, 2020

PRINTED COPIES OF THIS DOCUMENT ARE NOT CONSIDERED SIGNED AND SEALED AND THE SIGNATURE MUST BE VERIFIED ON ANY ELECTRONIC COPIES

LAKE AREA CALCULATION AND LEGEND:


- P.A.

=

PRESERVE AREAS
- EXISTING LAKE AREA
- LAKE EXPANSION=

9.81 ACRES (427,439 SF)
- LAKE FILL=


8.37 ACRES (364,707 SF)
- NET 1.44 ACRES (62,732 SF) LAKE INCREASE
- EXIST. DRAINAGE PIPE
- EXTENDED DRAINAGE PIPE
- NEW DRAINAGE PIPE
- IMPERMEABLE BARRIER
- LIMIT OF WORK LINE

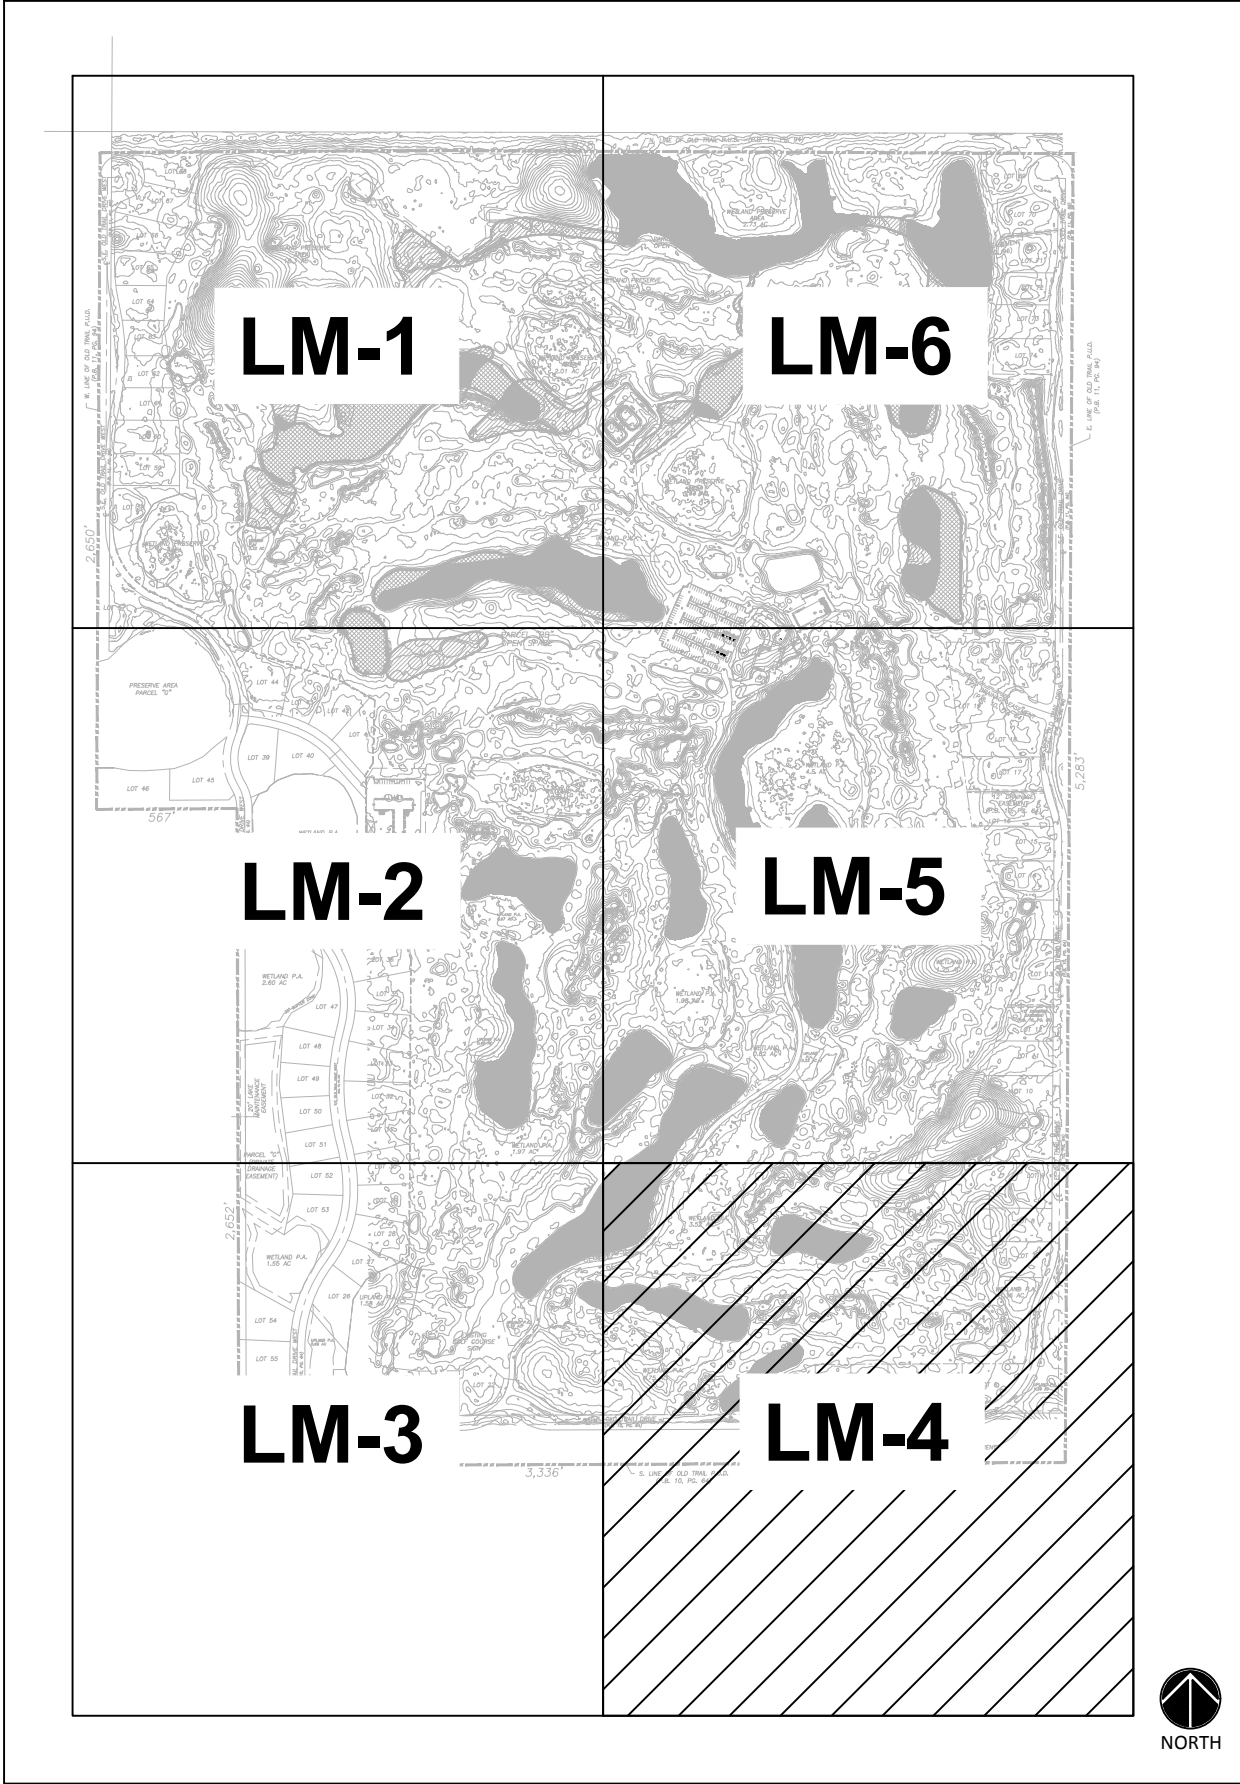

KEY MAP

SEE SHEET LM-3

SEE SHEET LM-5

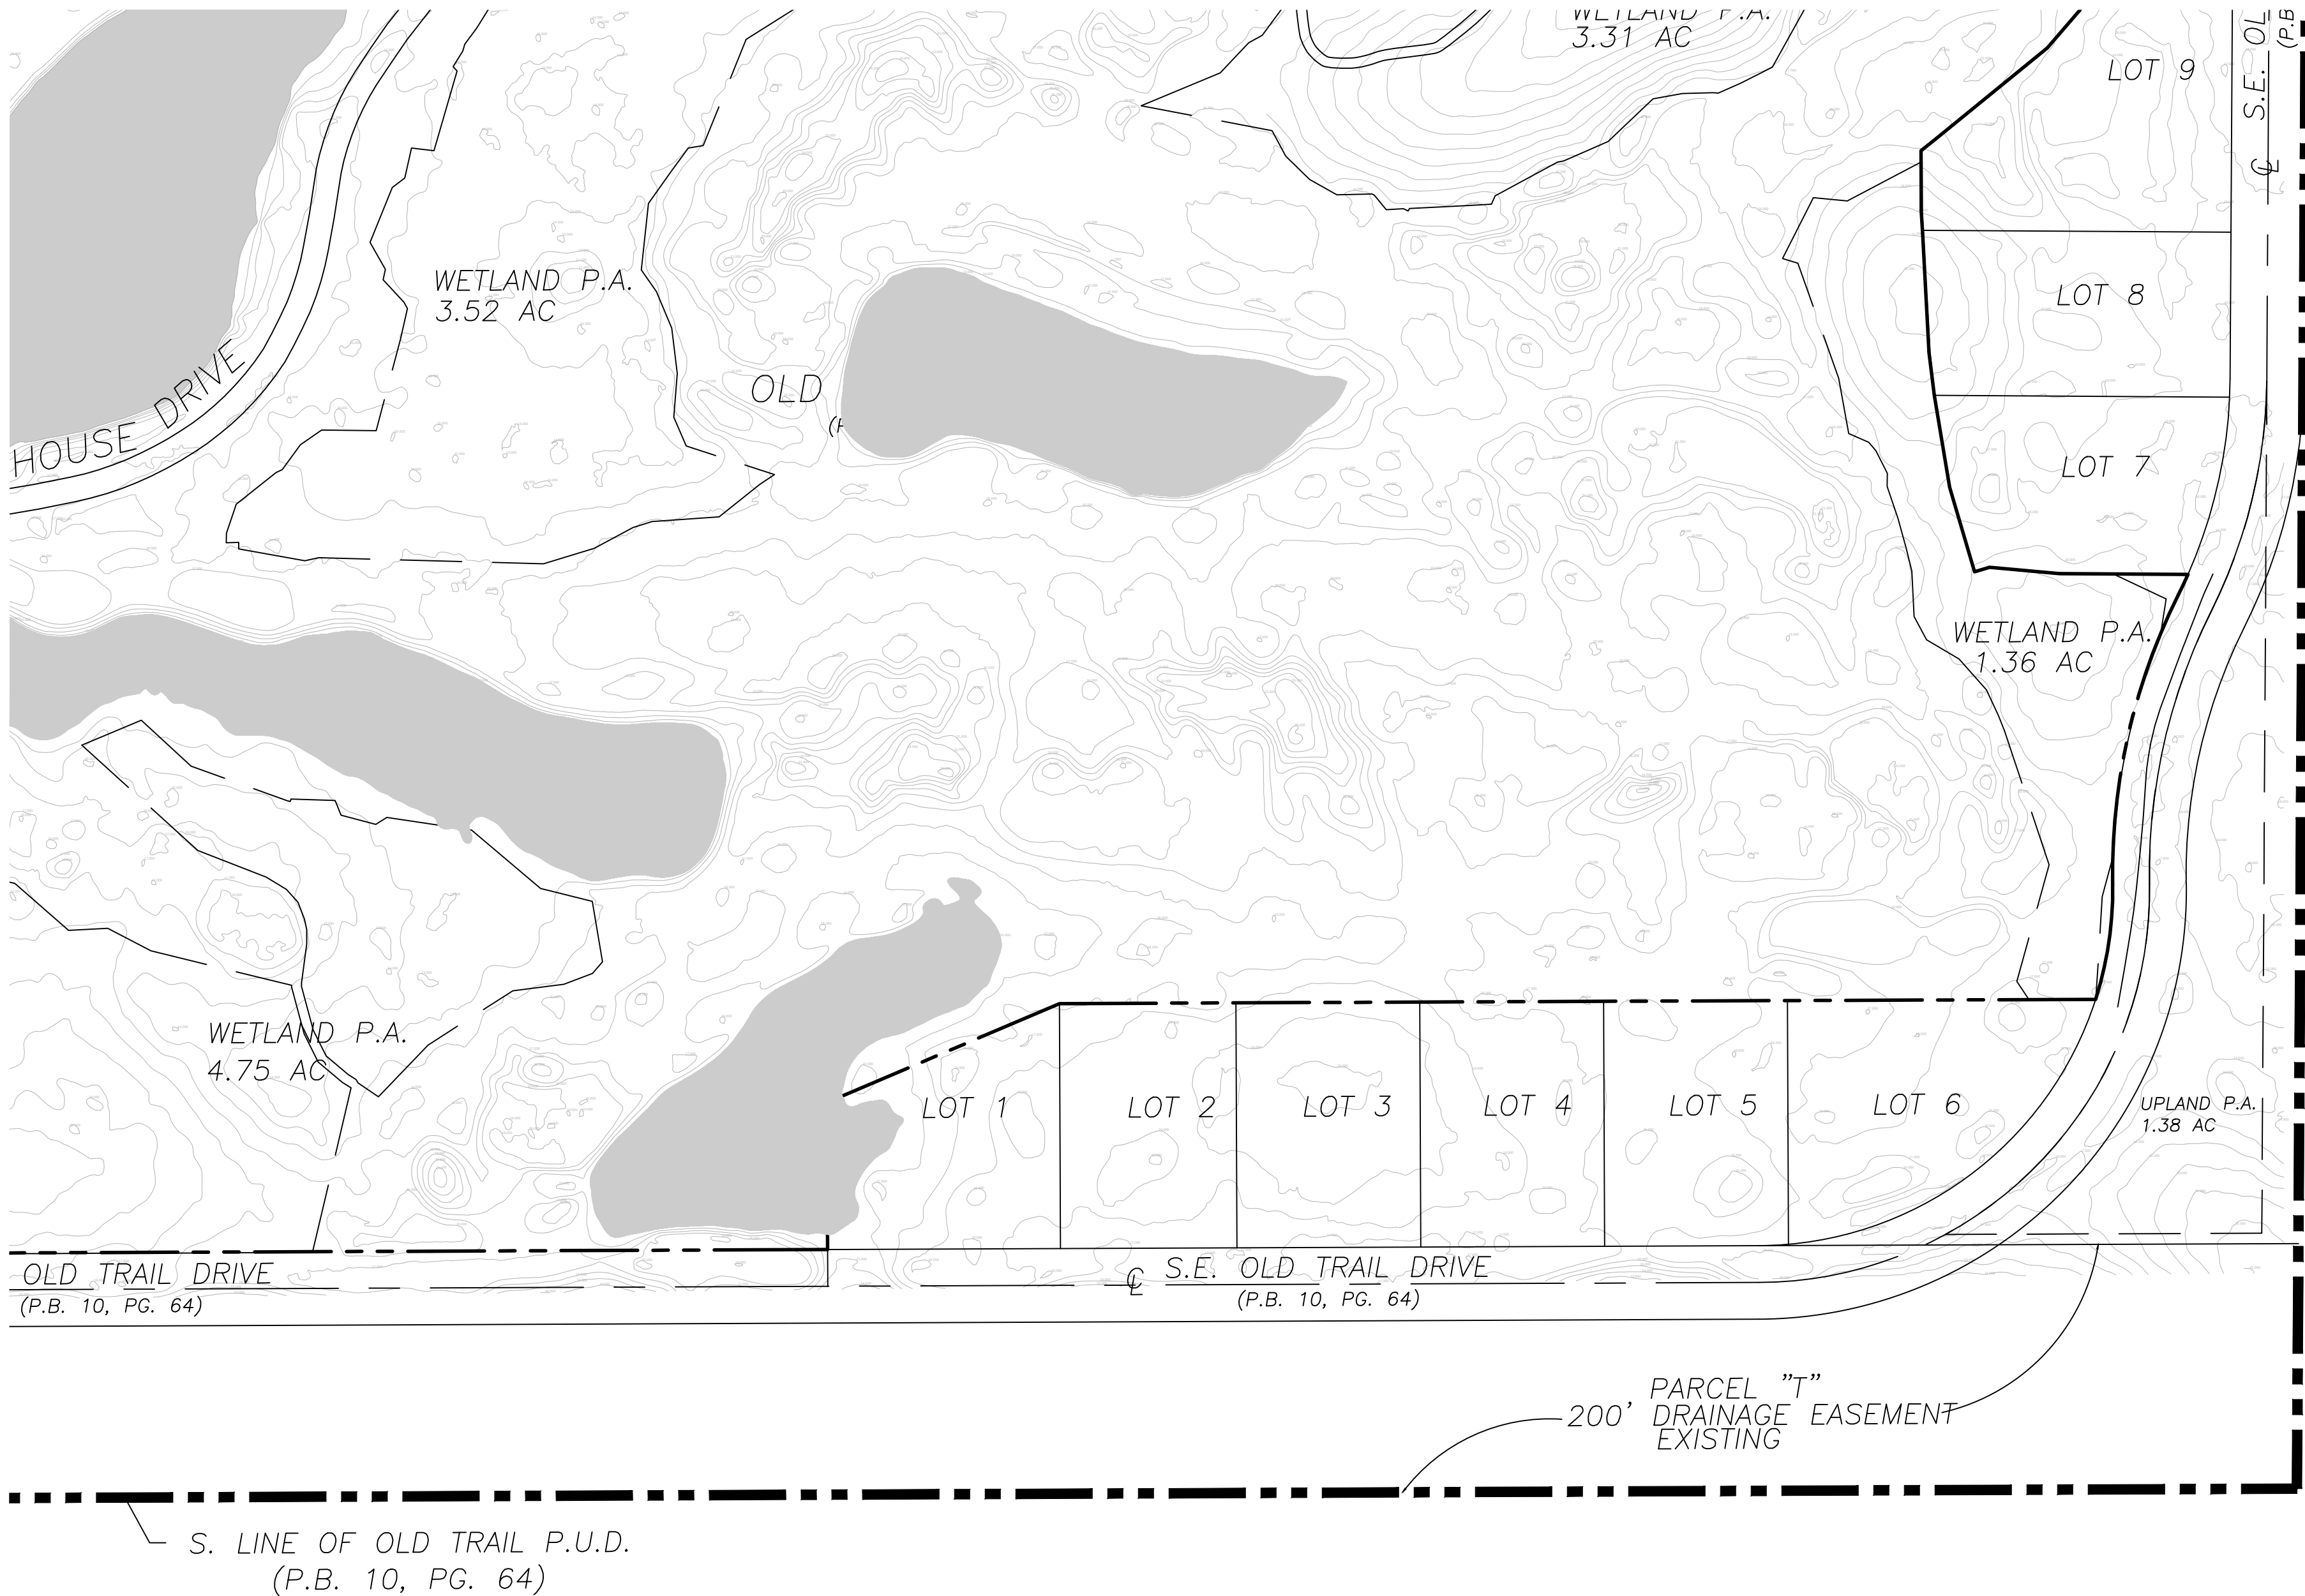

THIS PLAN SHEET
PROVIDED FOR
OVERALL PROJECT
REFERENCE ONLY -
NO WORK PROPOSED

FLYNN

ENGINEERING

241 COMMERCIAL BLVD., LAUDERDALE-BY-THE-SEA, FL 33308
PHONE: (954) 522-1004 | WWW.FLYNNENGINEERING.COM
EPA# 6578

JONATHAN'S
LANDING

GOLF CLUB

Sheet Title

LAKE MODIFICATION
PLAN

Job Title

JONATHAN'S LANDING
OLD TRAIL GOLF CLUB
55 INDIAN CREEK ISLAND RD,
INDIAN CREEK, FL 33154

NORTH

Revisions		
Δ	07/15/20	PRELIMINARY PLANS
Δ	11/18/20	SPMD RESUBMITTAL
Δ		
Δ		
Δ		
Δ		
Δ		

Phase:
PERMITTING

SEAL	
Scale: 1"=100'	Date 07/10/20
Job No. 18-1416.02	Plot Date 11/18/20
Drawn by NAH	Sheet No.
Proj. Mgr. DRS	LM-4
Appr. by DRS	5 of 7

DENNIS R. SHULTZ

LICENSE

No 56159

STATE OF FLORIDA

PROFESSIONAL ENGINEER

THIS ITEM HAS BEEN DIGITALLY SIGNED AND SEALED BY DENNIS R. SHULTZ, P.E. ON Nov 18, 2020

PRINTED COPIES OF THIS DOCUMENT ARE NOT CONSIDERED SIGNED AND SEALED AND THE SIGNATURE MUST BE VERIFIED ON ANY ELECTRONIC COPIES

LAKE AREA CALCULATION AND LEGEND:


- P.A.

=

PRESERVE AREAS
- EXISTING LAKE AREA
- LAKE EXPANSION=


9.81 ACRES (427,439 SF)
- LAKE FILL=

8.37 ACRES (364,707 SF)
- NET 1.44 ACRES (62,732 SF) LAKE INCREASE
- EXIST. DRAINAGE PIPE
- EXTENDED DRAINAGE PIPE
- NEW DRAINAGE PIPE
- IMPERMEABLE BARRIER
- LIMIT OF WORK LINE

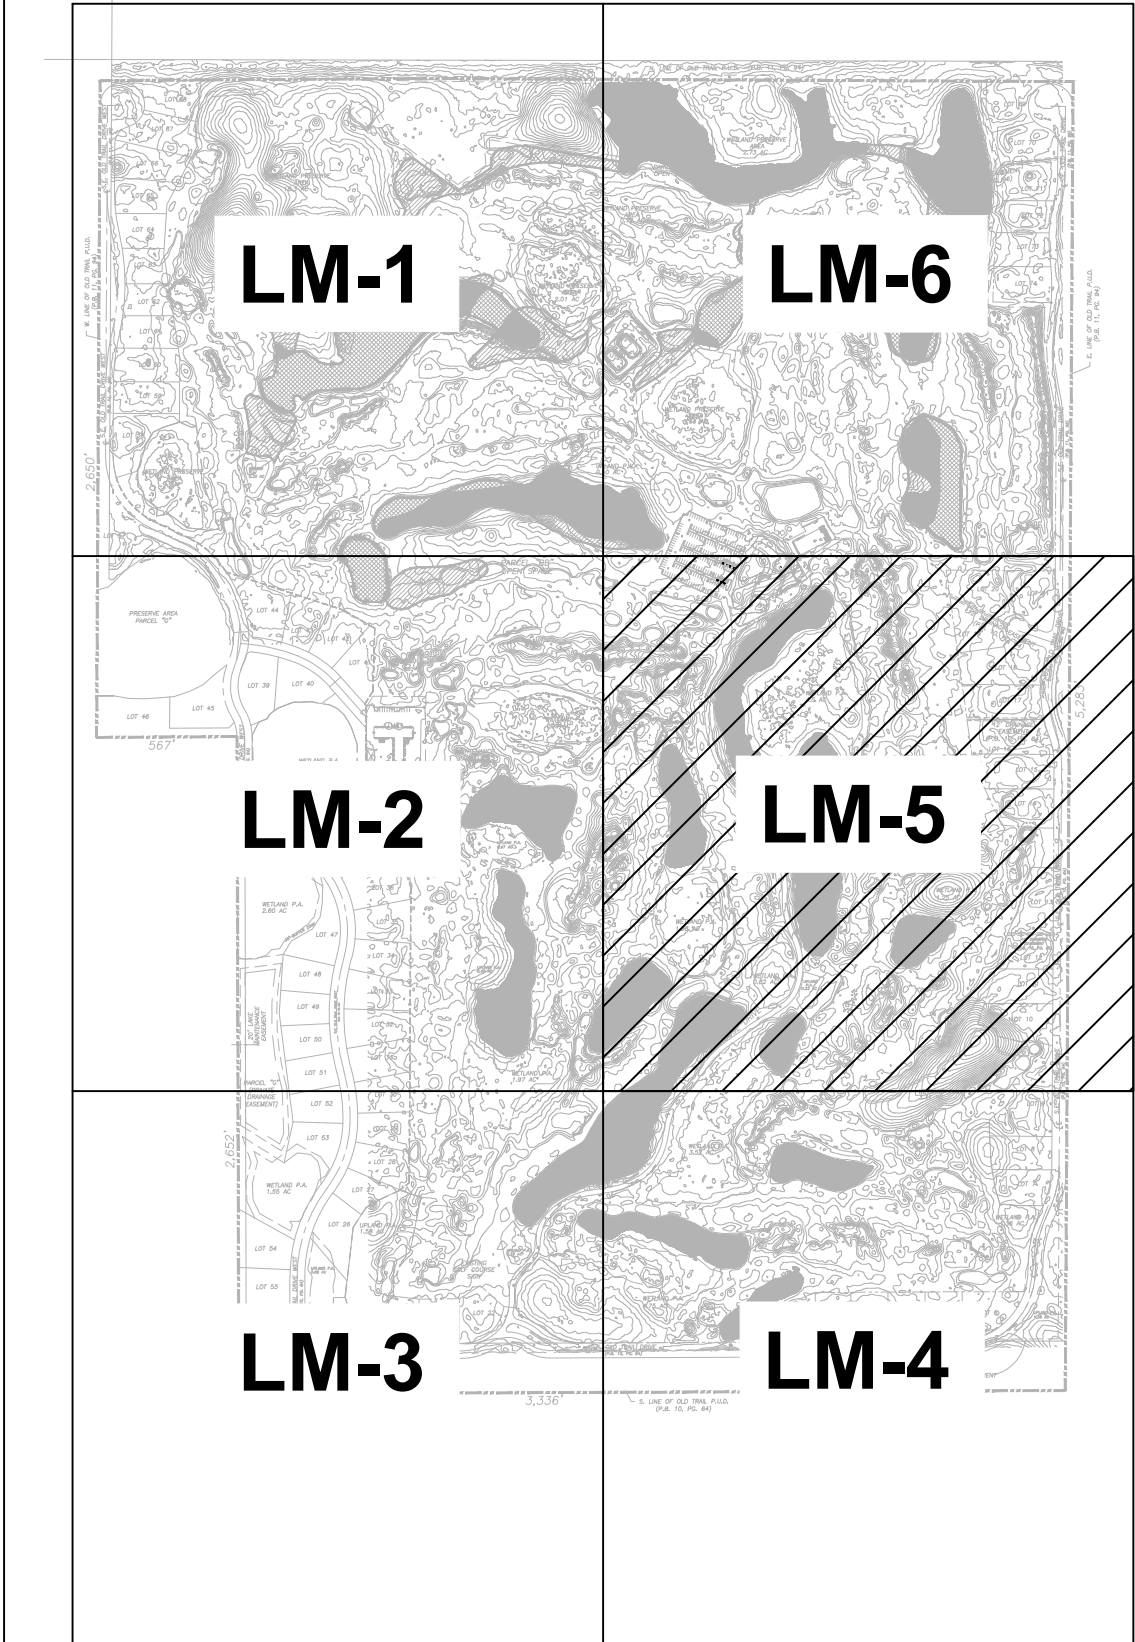

KEY MAP

SEE SHEET LM-2

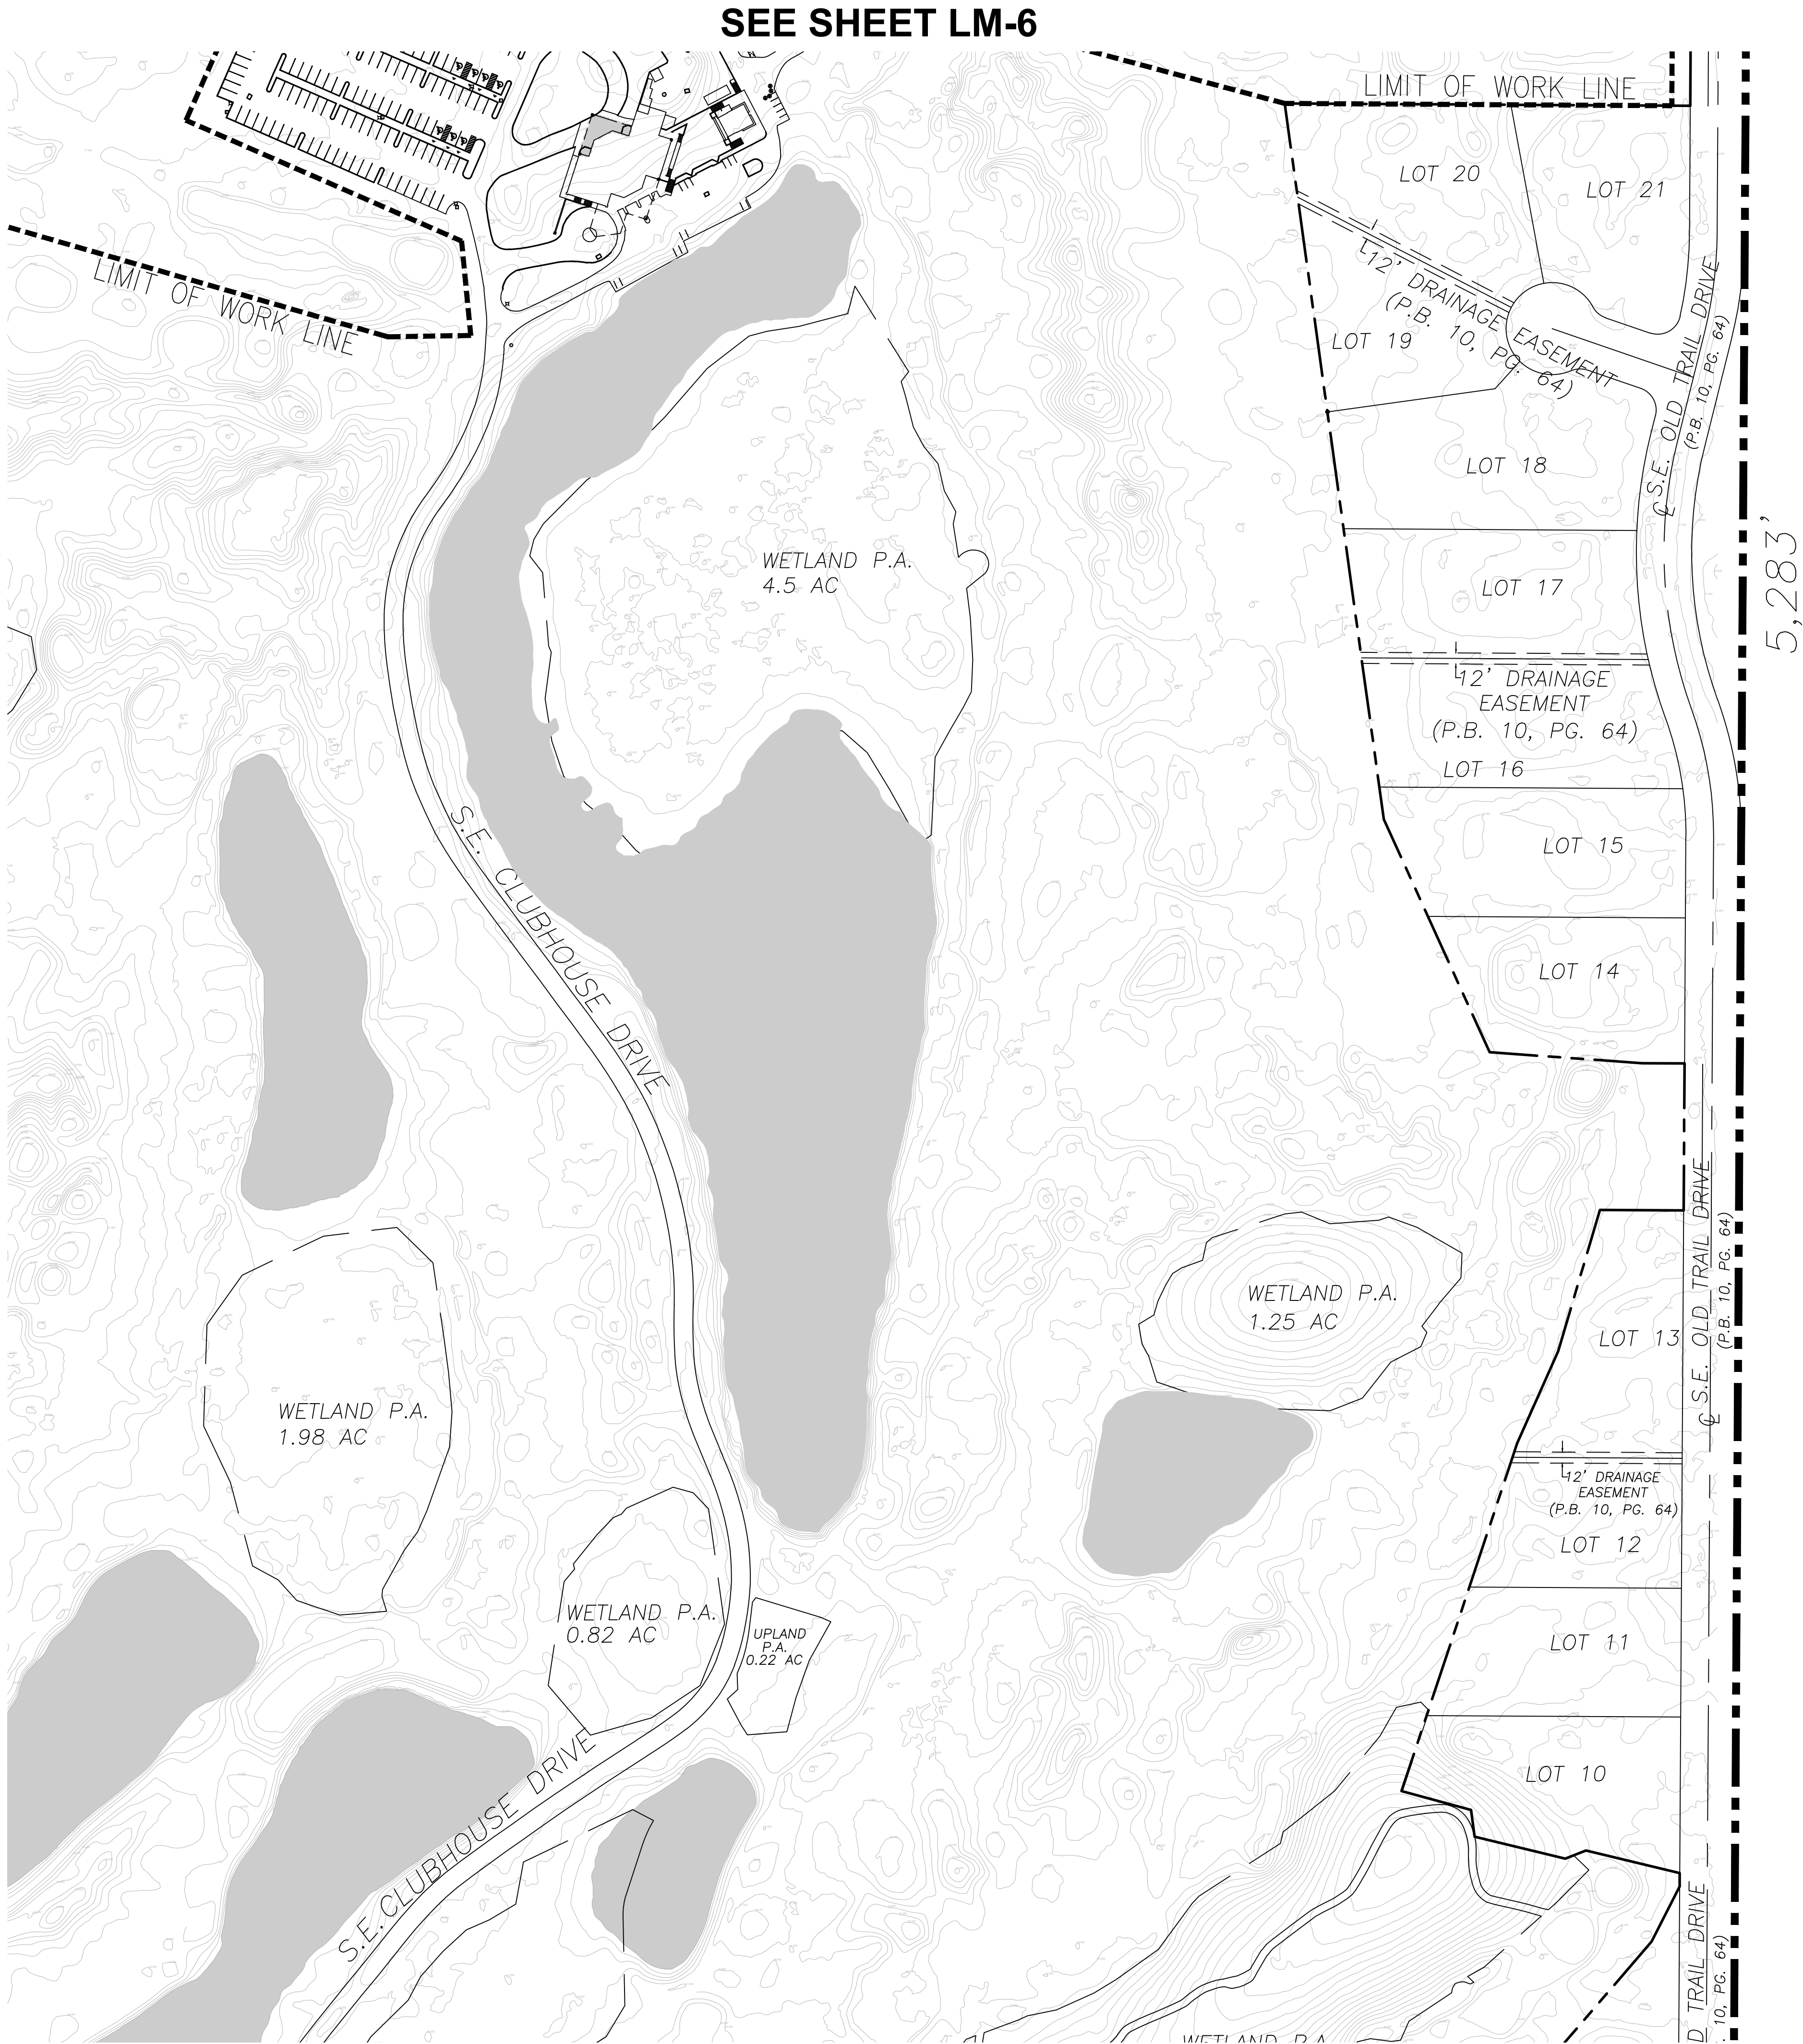

SEE SHEET LM-4

SEE SHEET LM-6

Revisions	
▲ 07/15/20	PRELIMINARY PLANS
▲ 11/18/20	SPMD RESUBMITTAL
▲	
▲	
▲	
▲	
▲	

Phase:
PERMITTING

SEAL	
Scale: 1"=100'	Date 07/10/20
Job No. 18-1416.02	Plot Date 11/18/20
Drawn by NAH	Sheet No.
Proj. Mgr. DRS	LM-5
Appr. by DRS	6 of 7




THIS ITEM HAS BEEN DIGITALLY SIGNED
AND SEALED BY DENNIS R. SHULTZ, P.E.
ON Nov 18, 2020

PRINTED COPIES OF THIS DOCUMENT ARE
NOT CONSIDERED SIGNED AND SEALED AND
THE SIGNATURE MUST BE VERIFIED ON ANY
ELECTRONIC COPIES


LAKE AREA CALCULATION AND LEGEND:

- P.A. = PRESERVE AREAS
- EXISTING LAKE AREA
- LAKE EXPANSION= 9.81 ACRES (427,439 SF)
- LAKE FILL= 8.37 ACRES (364,707 SF)
- NET 1.44 ACRES (62,732 SF) LAKE INCREASE
- EXIST. DRAINAGE PIPE
- EXTENDED DRAINAGE PIPE
- NEW DRAINAGE PIPE
- IMPERMEABLE BARRIER
- LIMIT OF WORK LINE

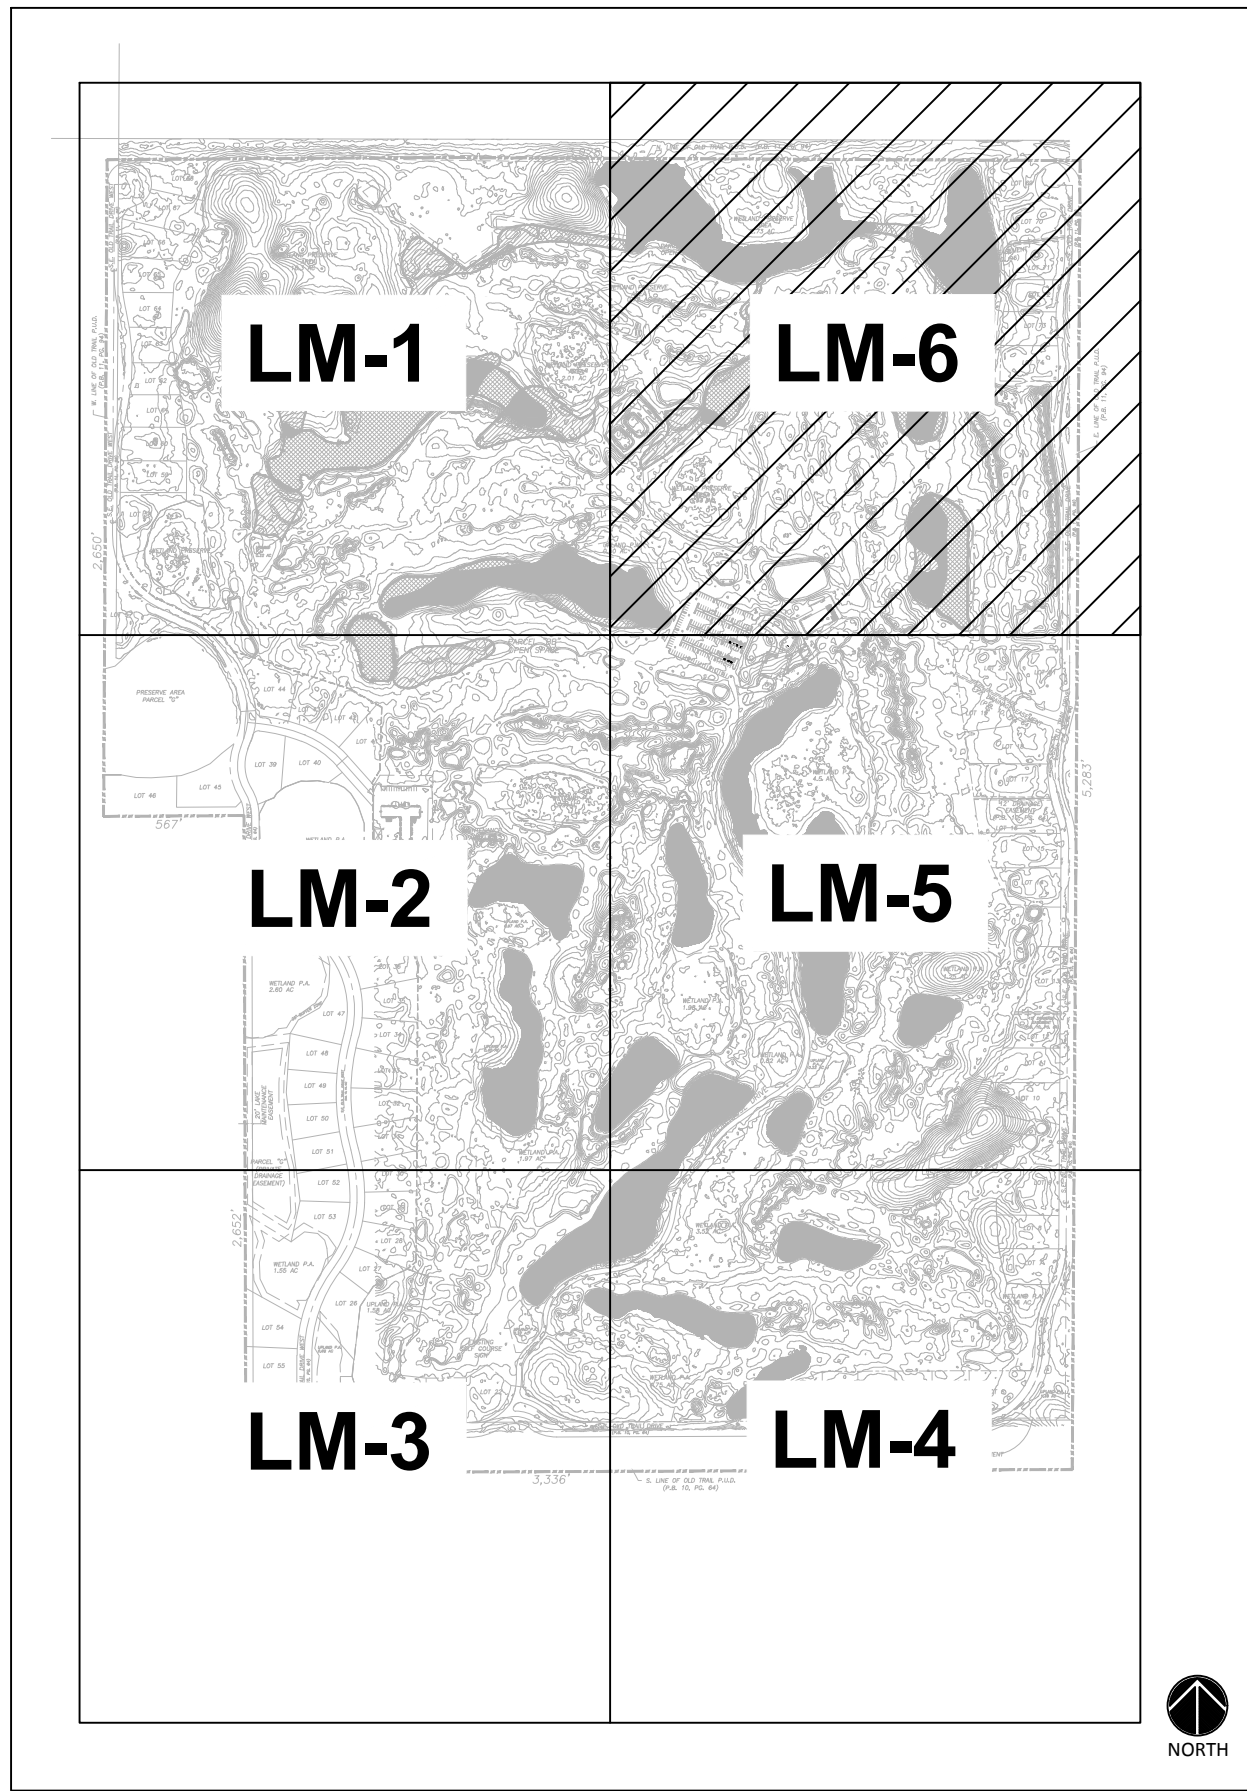

KEY MAP

SEE SHEET LM-1

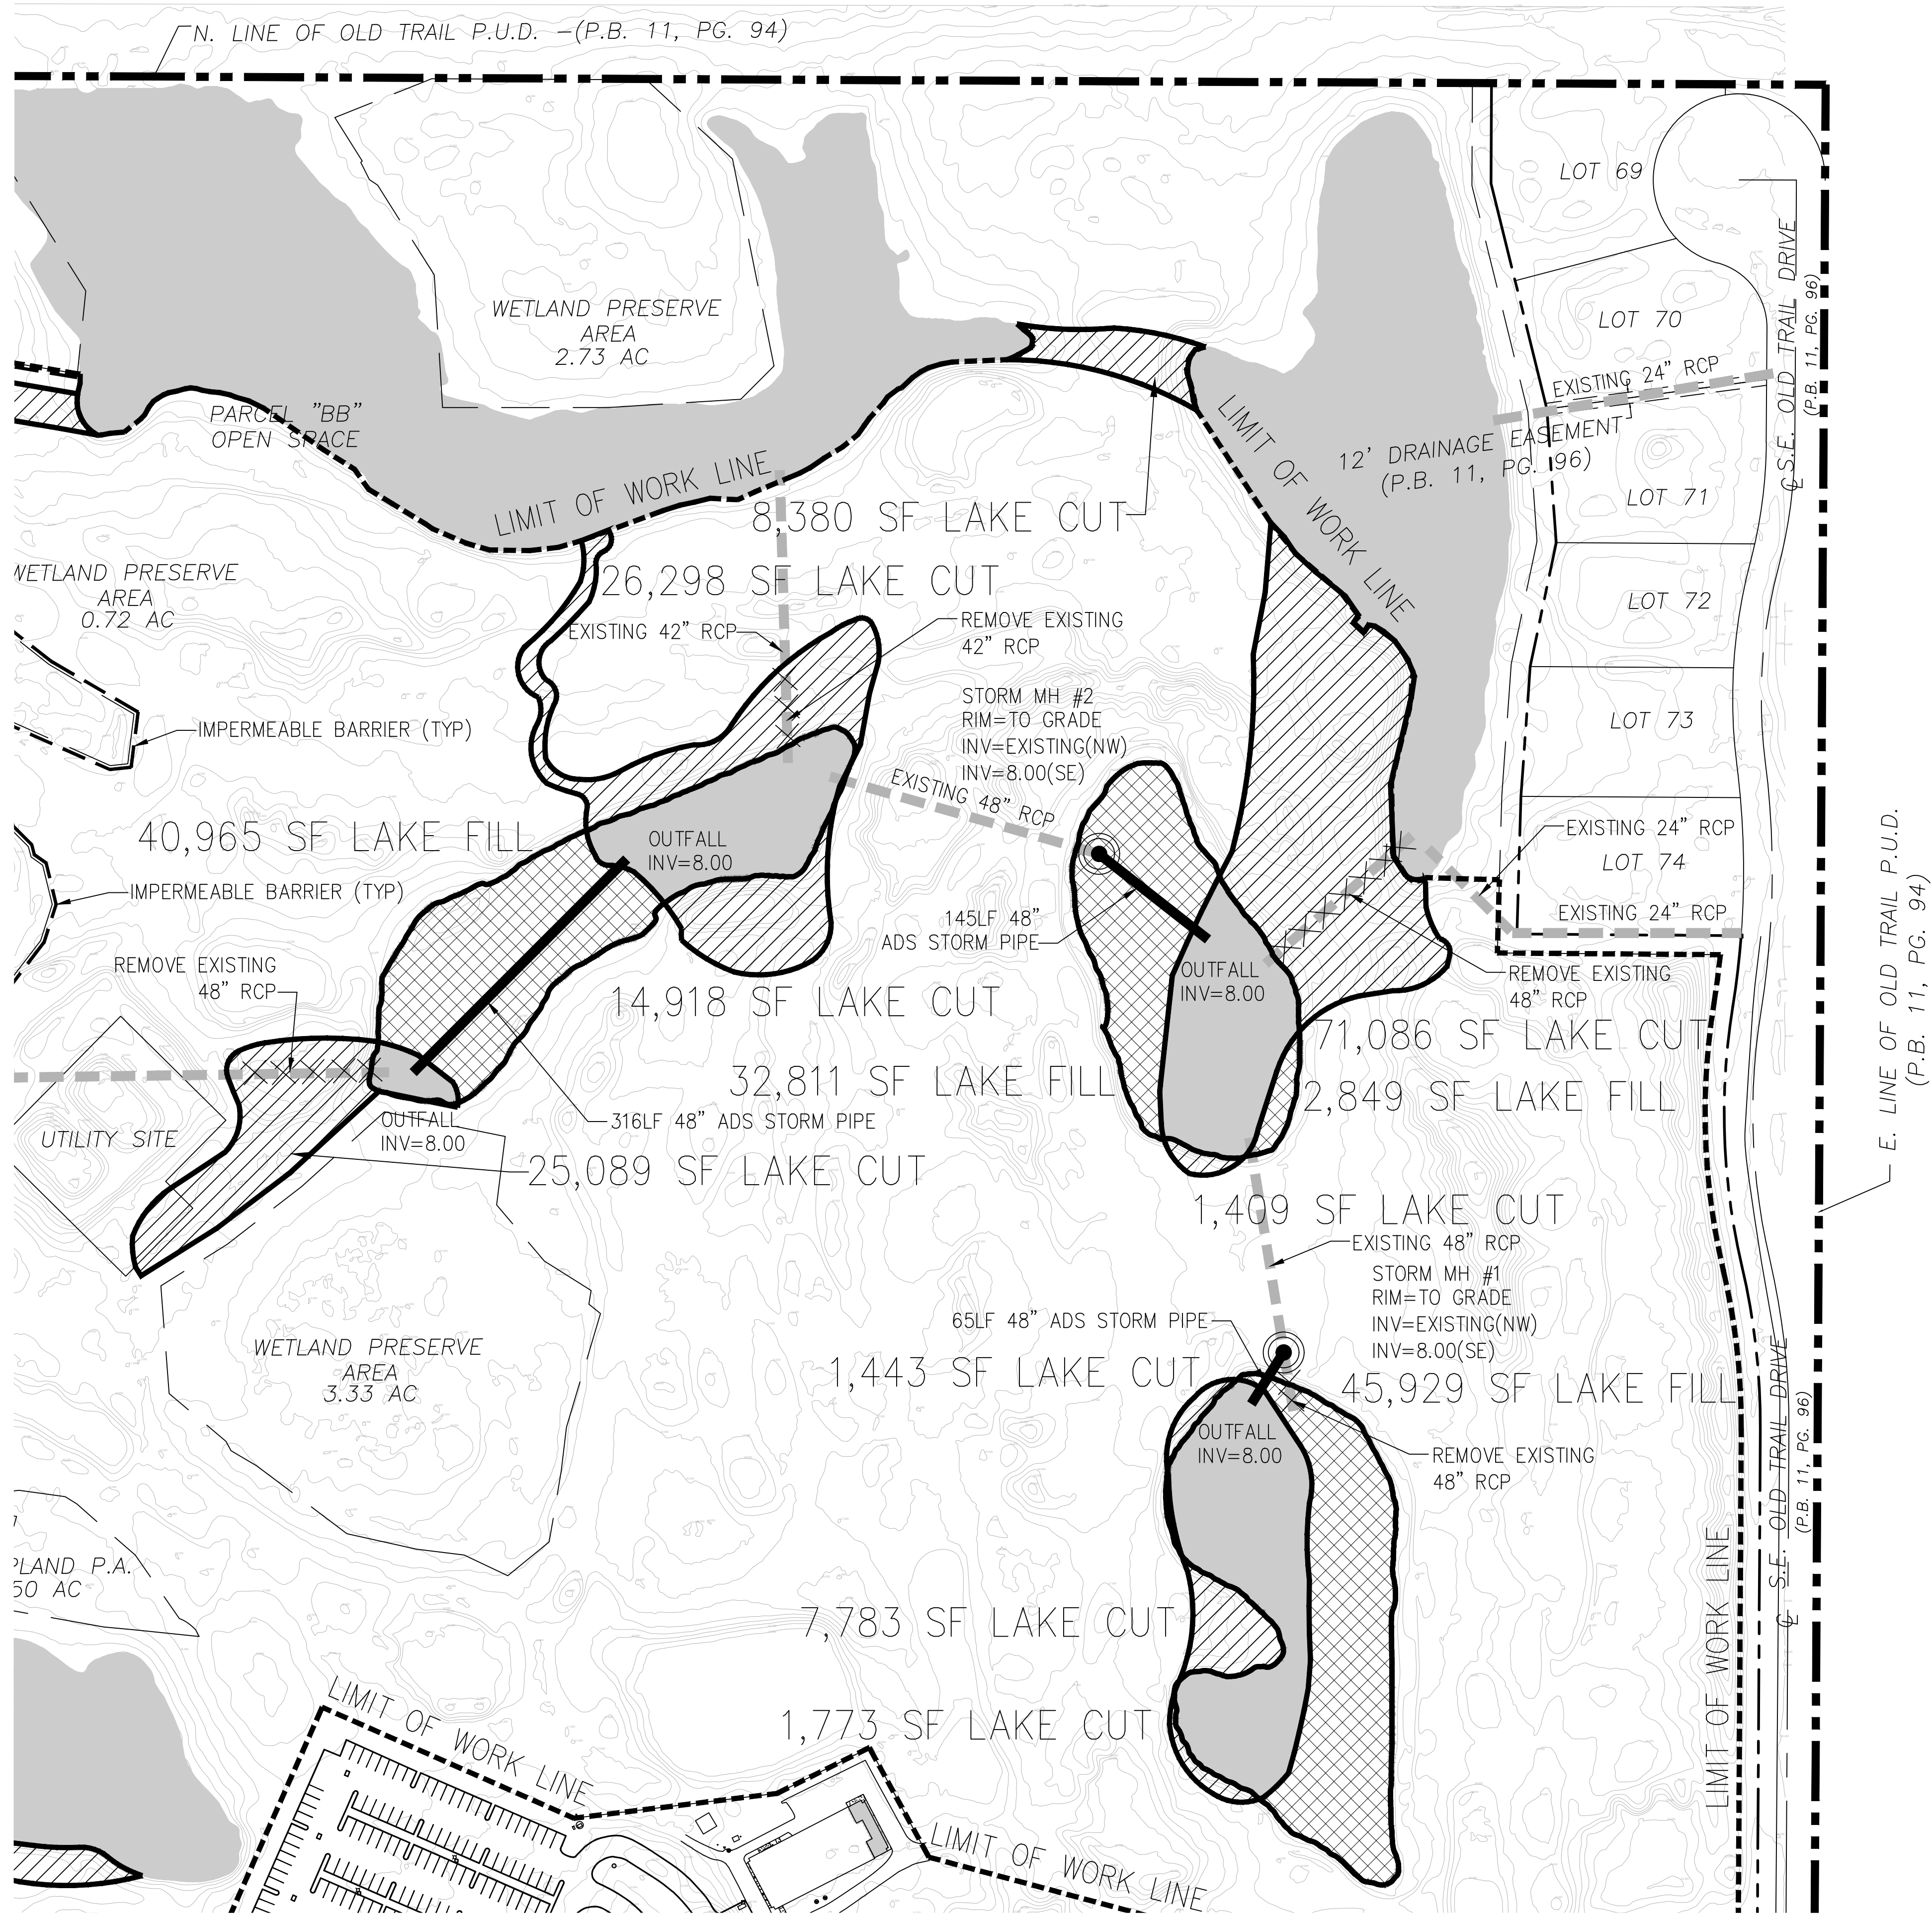

SEE SHEET LM-5

Revisions	
07/15/20	PRELIMINARY PLANS
11/09/20	PRELIMINARY PLANS
11/18/20	SPMD RESUBMITTAL

Phase:
PERMITTING

SEAL

Scale: 1"=100'	Date 07/10/20
Job No. 18-1416.02	Plot Date 11/18/20
Drawn by NAH	Sheet No. LM-6
Proj. Mgr. DRS	
Appr. by DRS	7 of 7

	07/15/20	PRELIMINARY PLANS
	11/09/20	PRELIMINARY PLANS
	11/18/20	SPWMD RESUBMITTAL
		
		
		
Scale: N.T.S.		Date 07/10/20
Job No. 18-1416.02		Plot Date 11/18/20.
Drawn by NAH		Sheet No. ESC
Proj. Mgr. DRS		
Appr. by DRS		1 of 1