



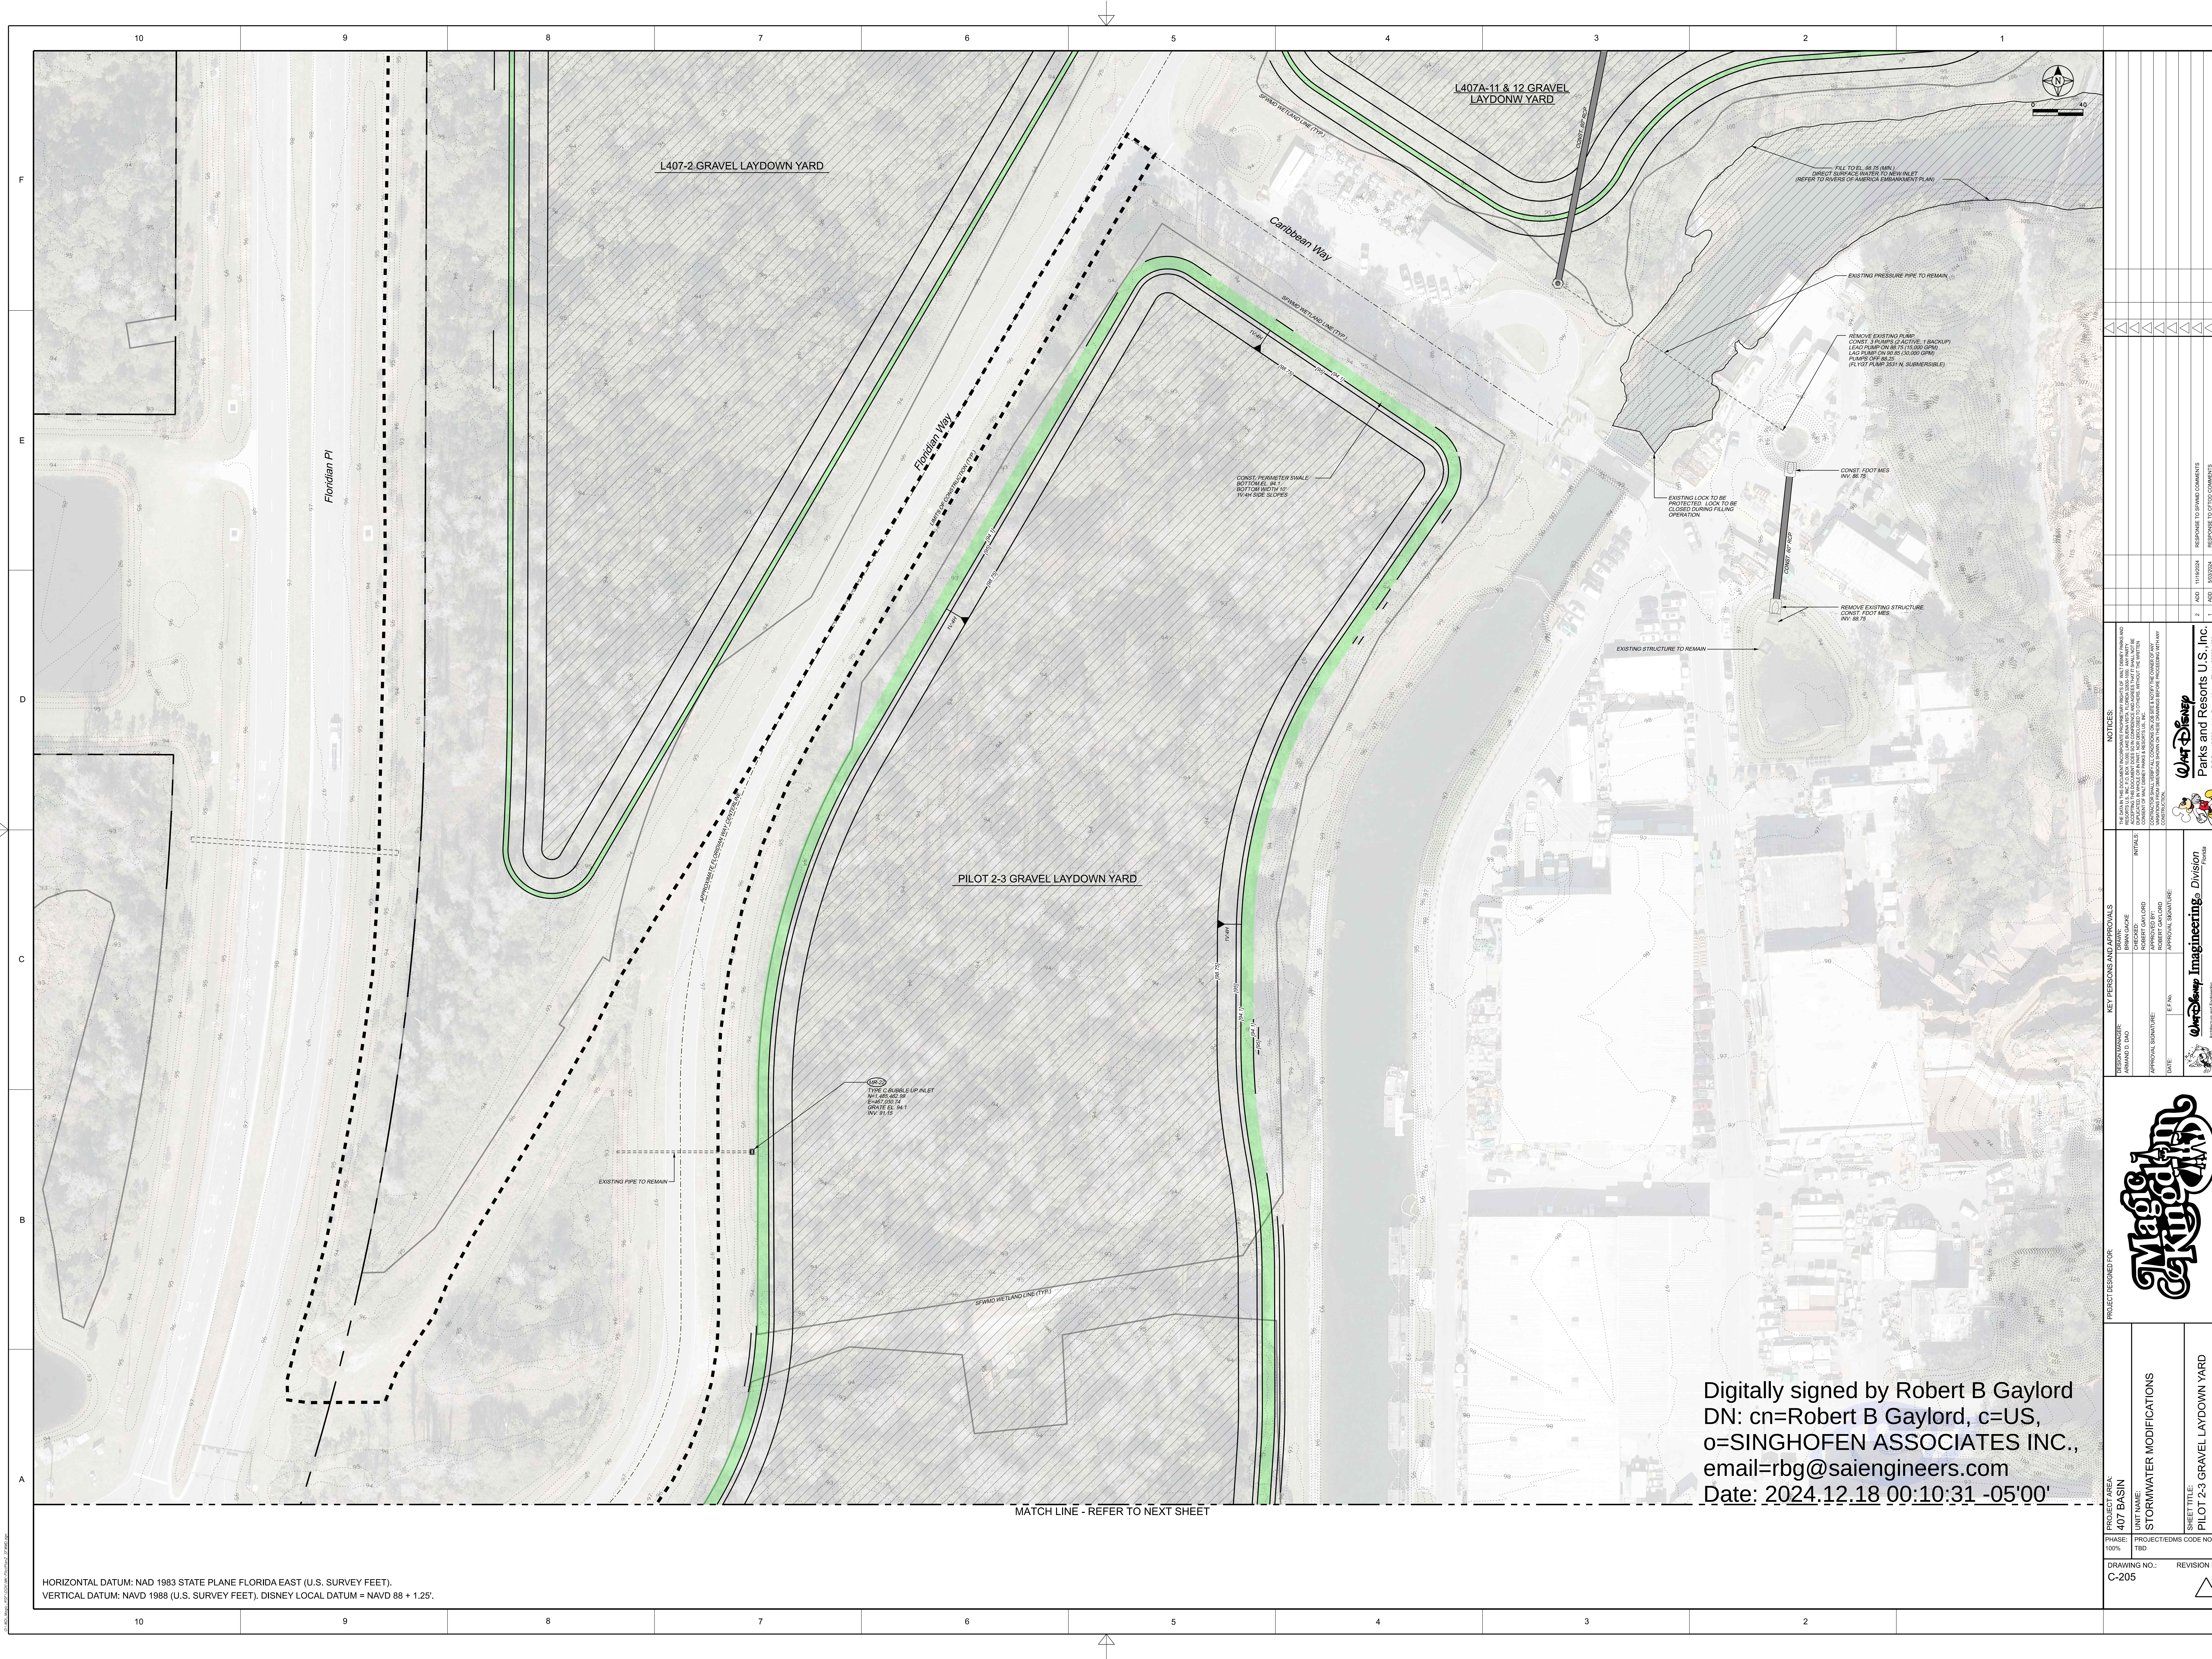

HORIZONTAL DATUM: NAD 1983 STATE PLANE FLORIDA EAST (U.S. SURVEY FEET).
VERTICAL DATUM: NAVD 1988 (U.S. SURVEY FEET), DISNEY LOCAL DATUM = NAVD 88 + 1.25'

Digitally signed by Robert B Gaylord
DN: cn=Robert B Gaylord, c=US,
o=SINGHOFEN ASSOCIATES INC.,
email=rbg@saiengineers.com
Date: 2024.12.18 00:10:31 -05'00'


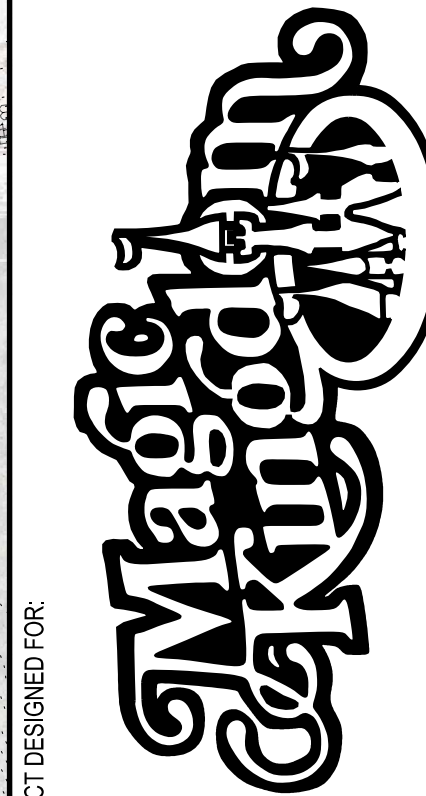


PROJECT DESIGNER FOR:
407 BASIN
STORMWATER MODIFICATIONS
PILOT 2-3 GRAVEL LAYDOWN YARD

KEY PERSONS AND APPROVALS

NOTES:

NO.	DATE	DESCRIPTION OF REVISIONS

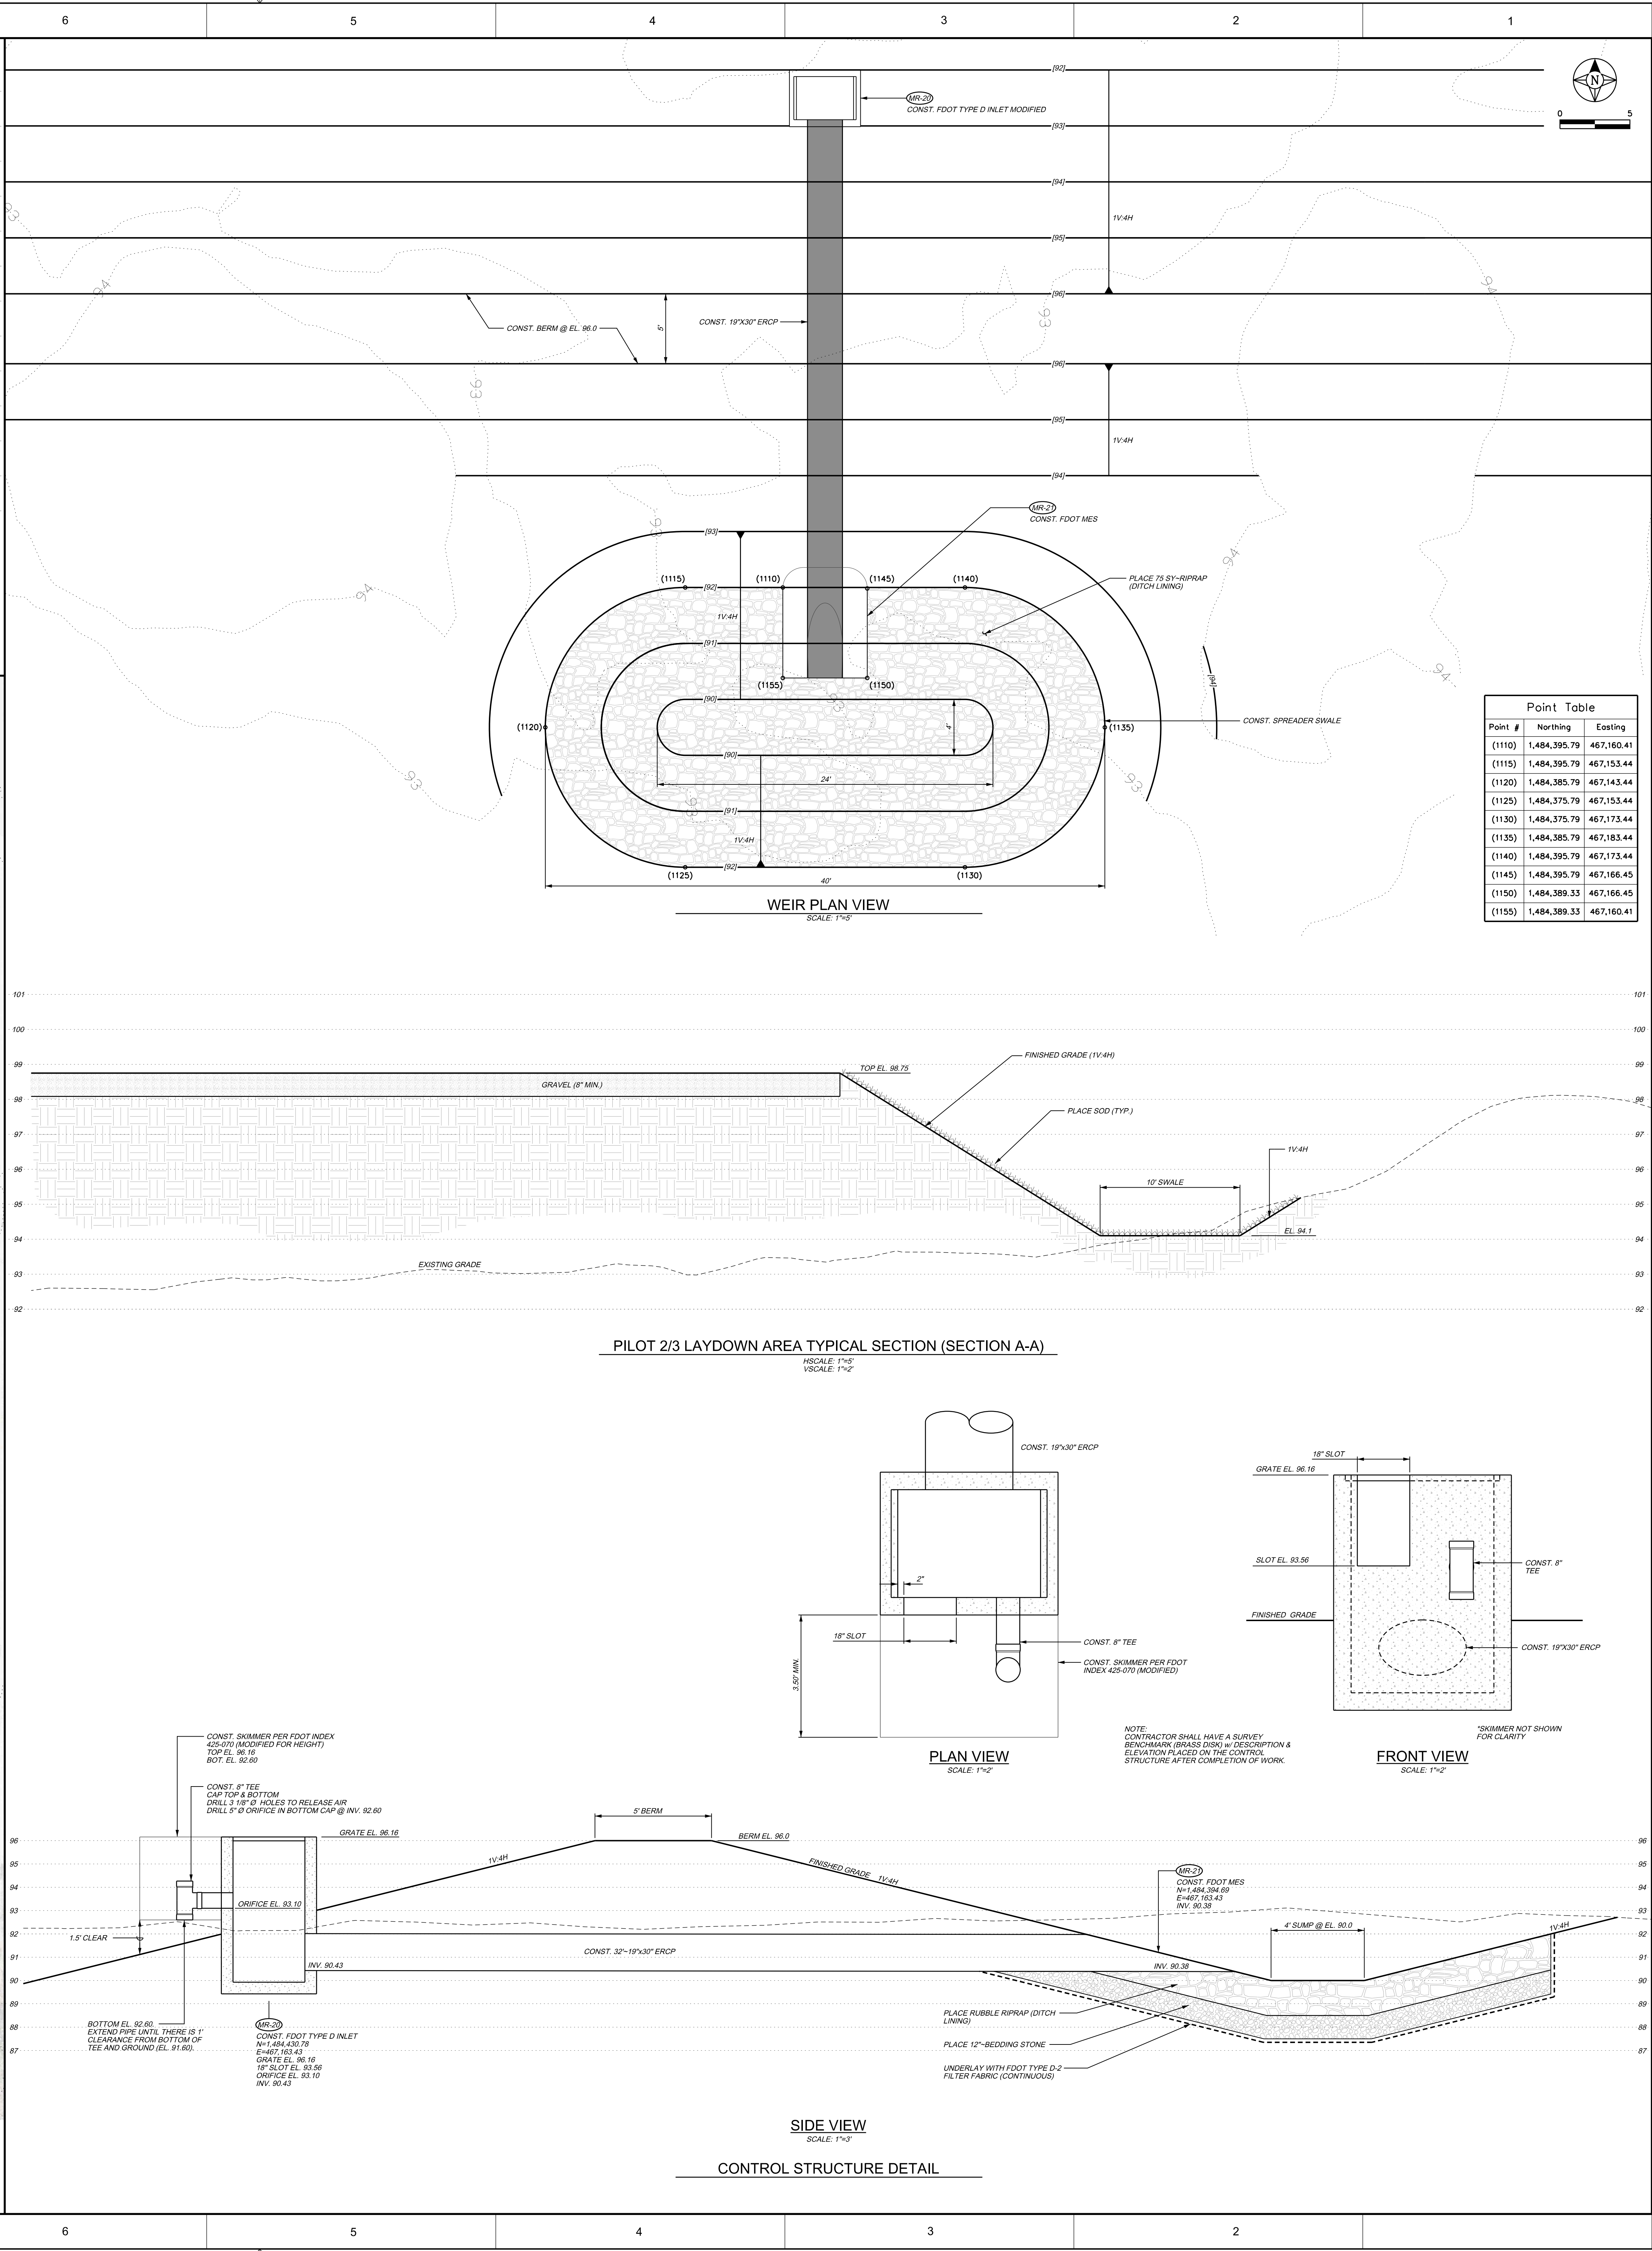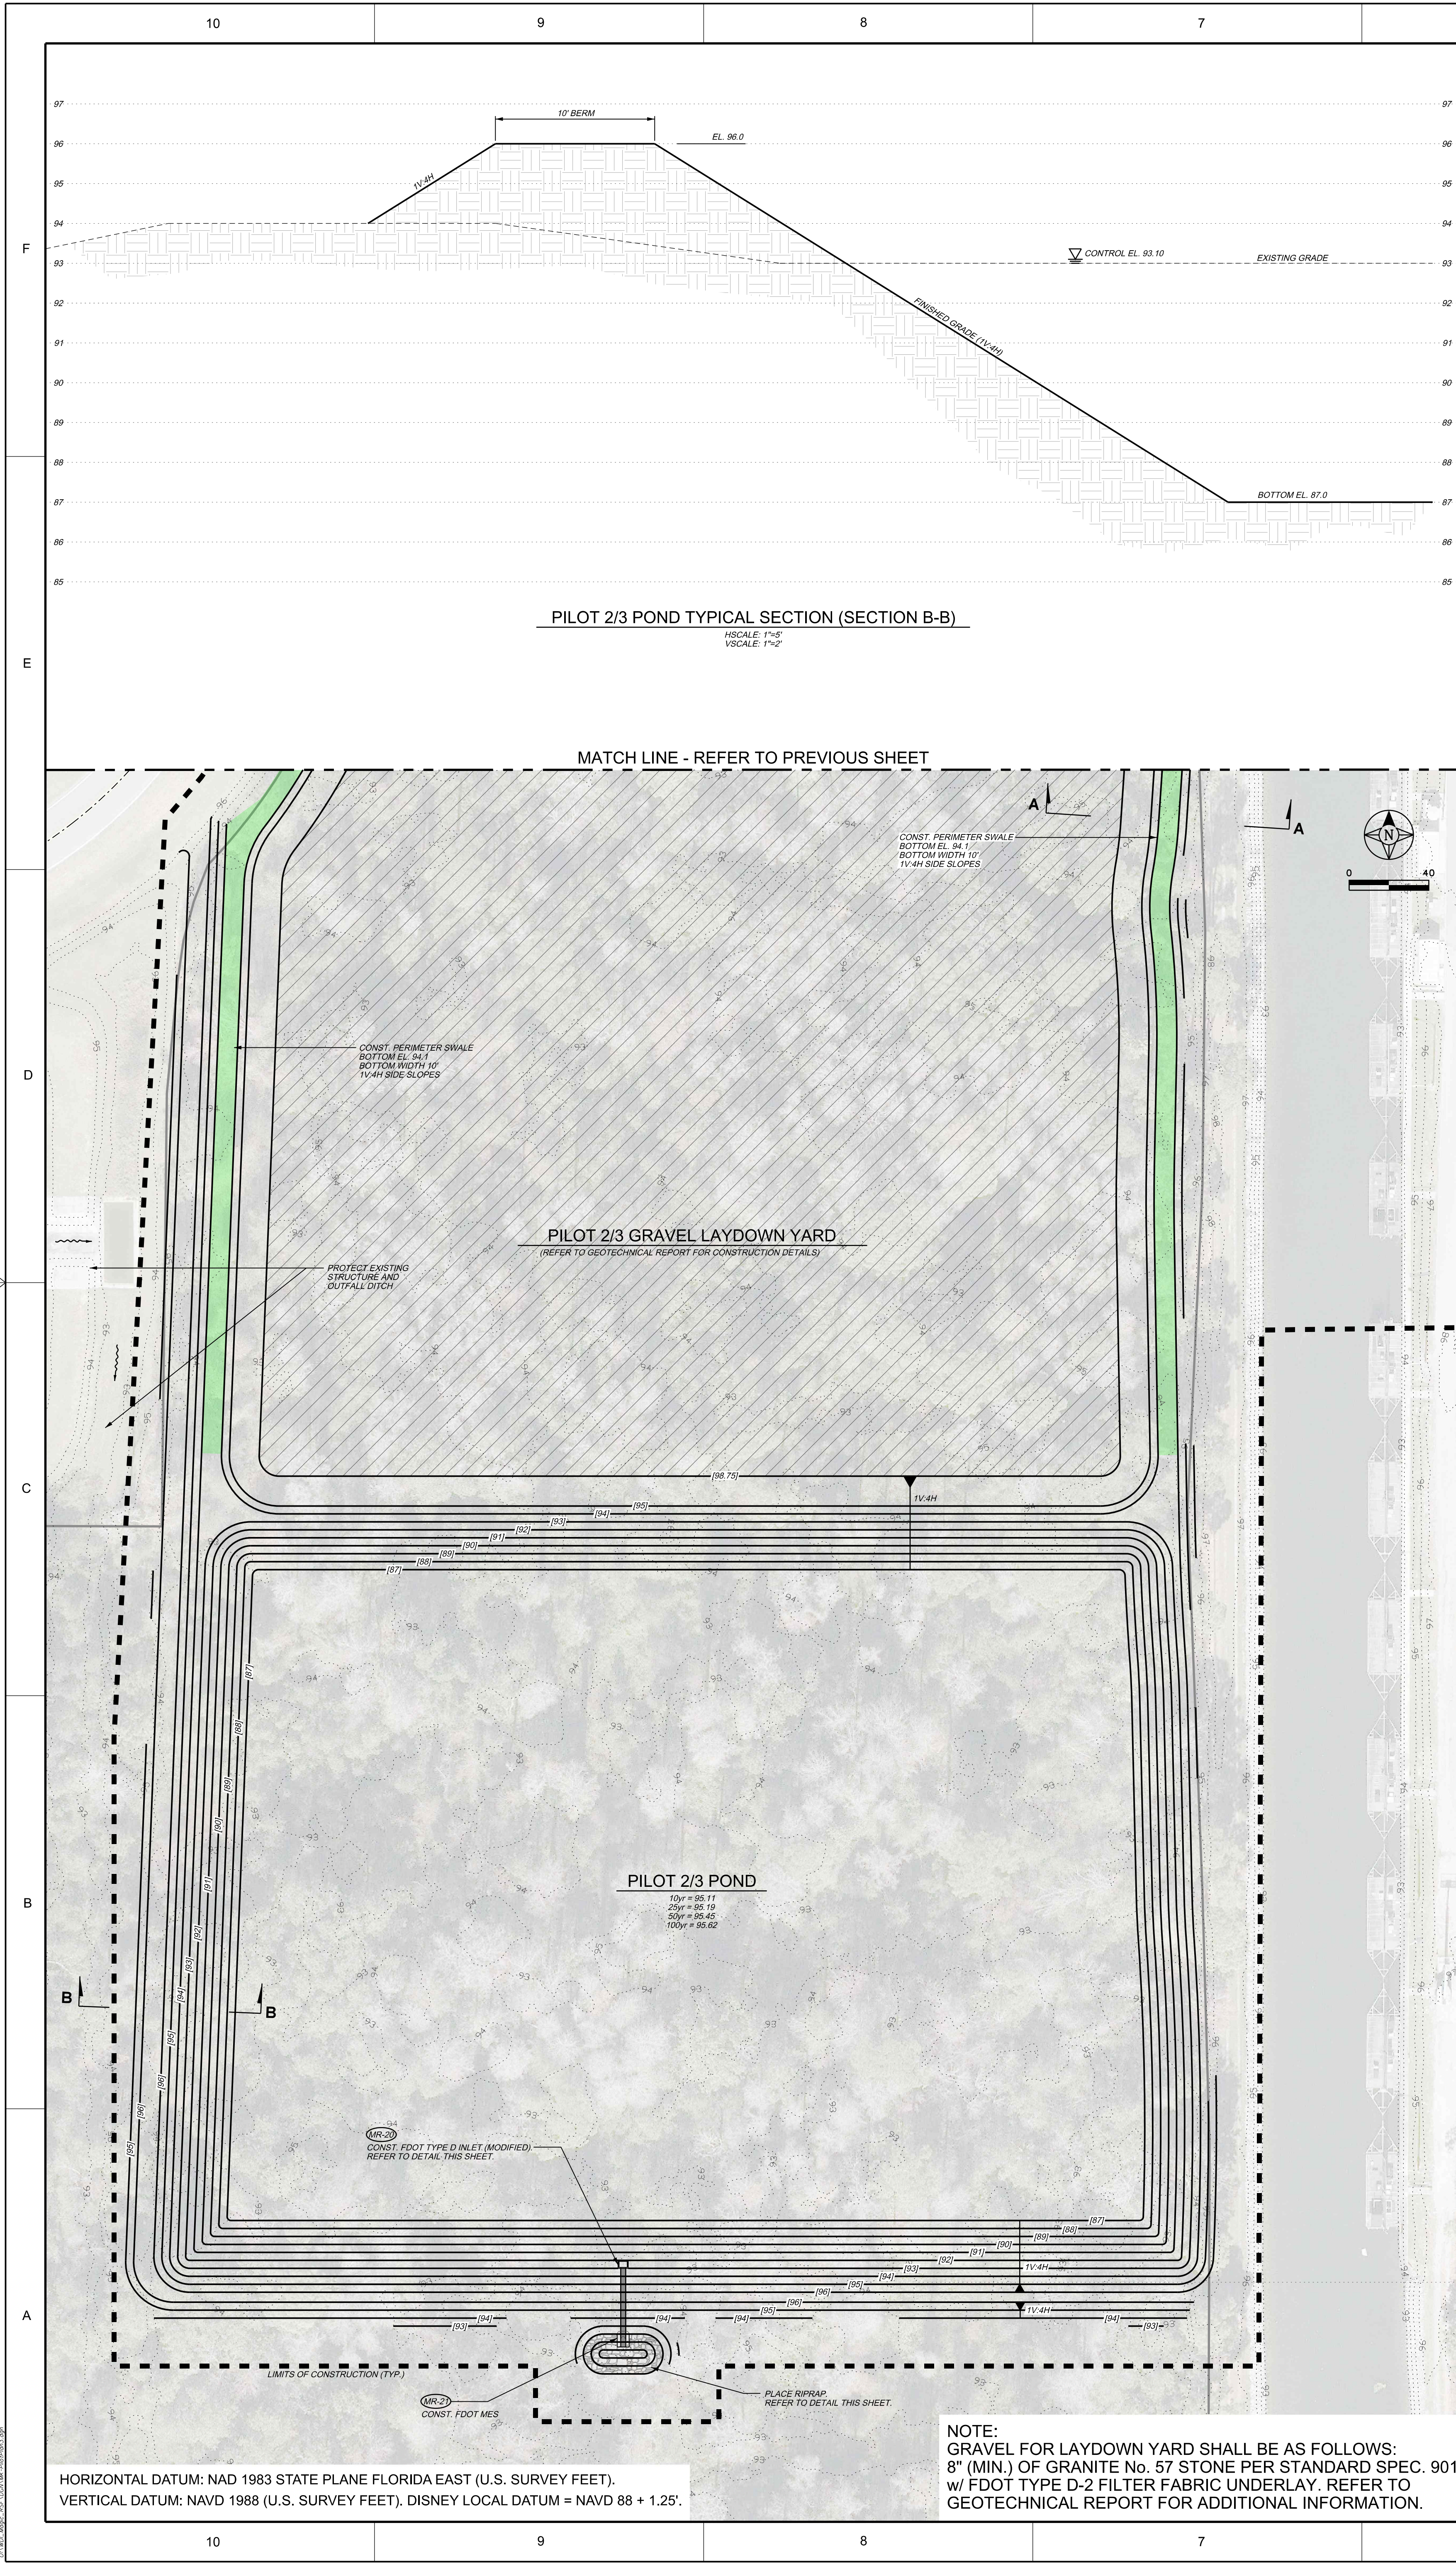

NOTES:

USE DATA IN THIS DOCUMENT FOR CONSTRUCTION. ANY CHANGES TO THE DESIGN SHALL BE APPROVED BY THE DESIGNER. 

KEY PERSONS AND APPROVALS

DESIGNER/ENGINEER	APPROVALS
AMANDA D. DAD	BRAND GARD
APPROVAL SIGNATURE:	APPROVAL SIGNATURE:
DATE:	DATE:

PROJECT DESIGNER FOR:

UNIT NAME: STORMWATER MODIFICATIONS


PROJECT TITLE: PILOT 2/3 GRAVEL LAYDOWN YARD


PHASE: 100%


DRAWING NO.: C-206

REVISION NO.:


Logos: Walt Disney Parks and Resorts U.S., Inc. and Imagineering's Division

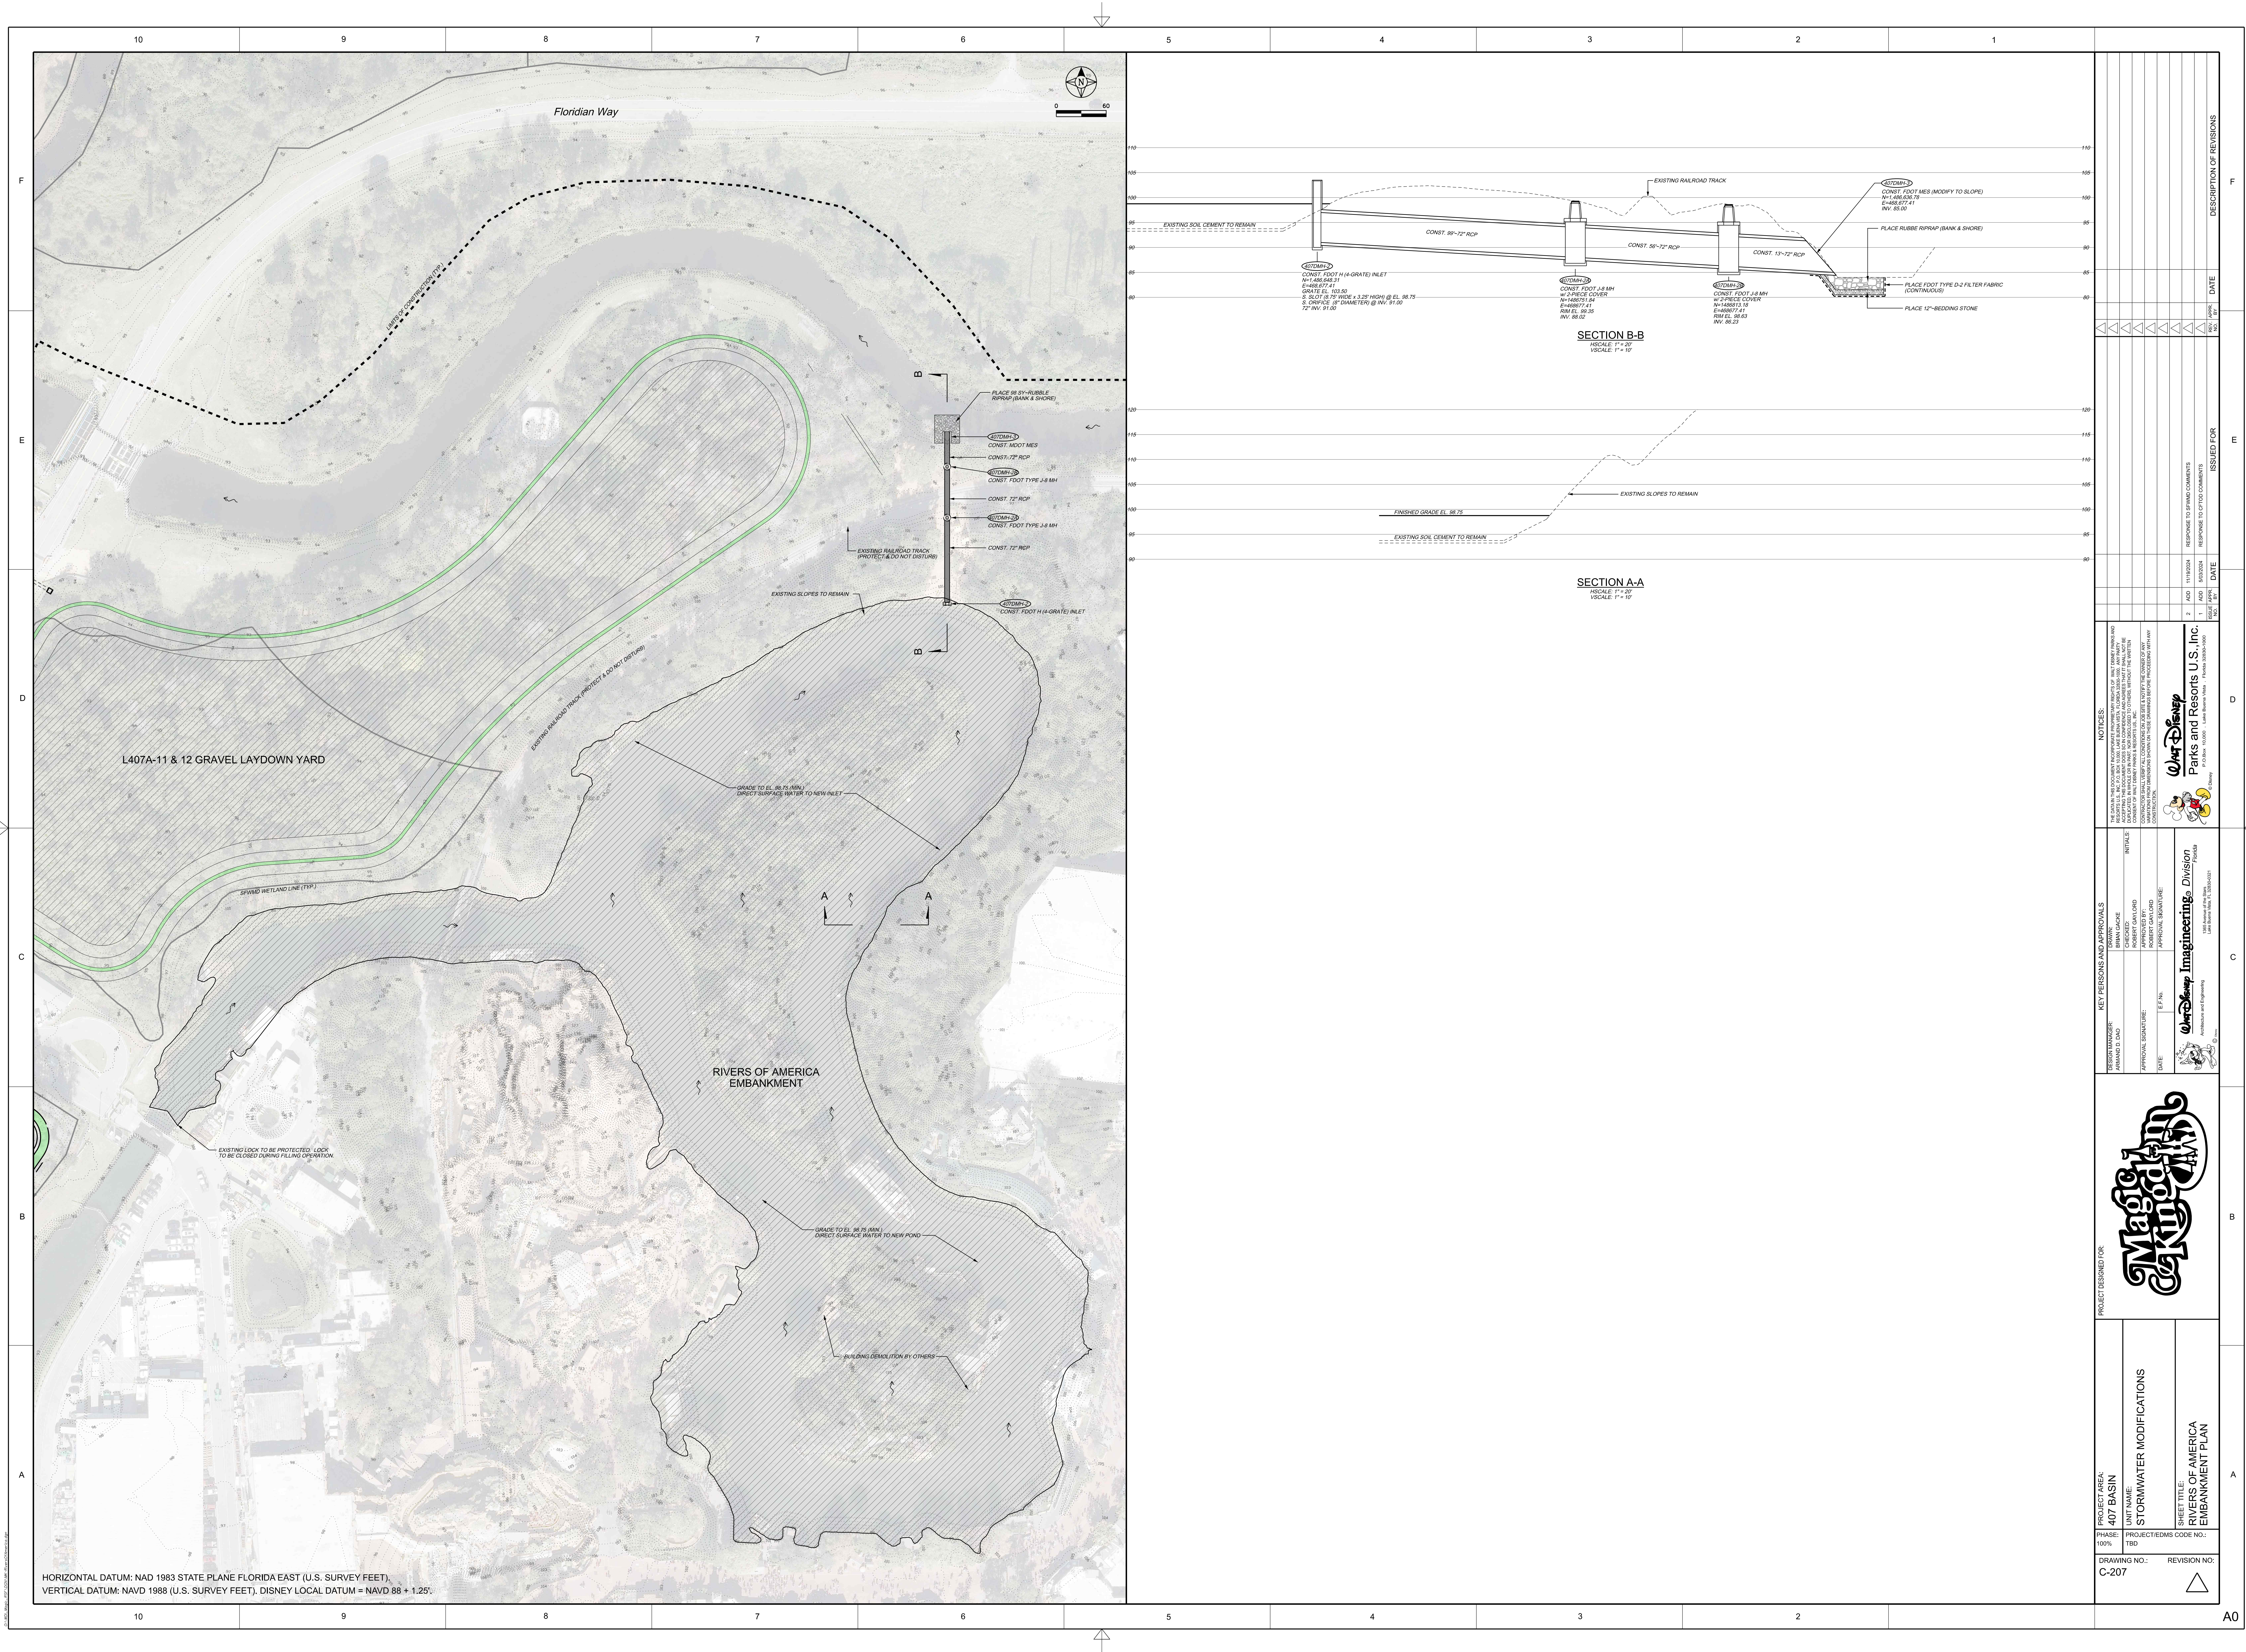

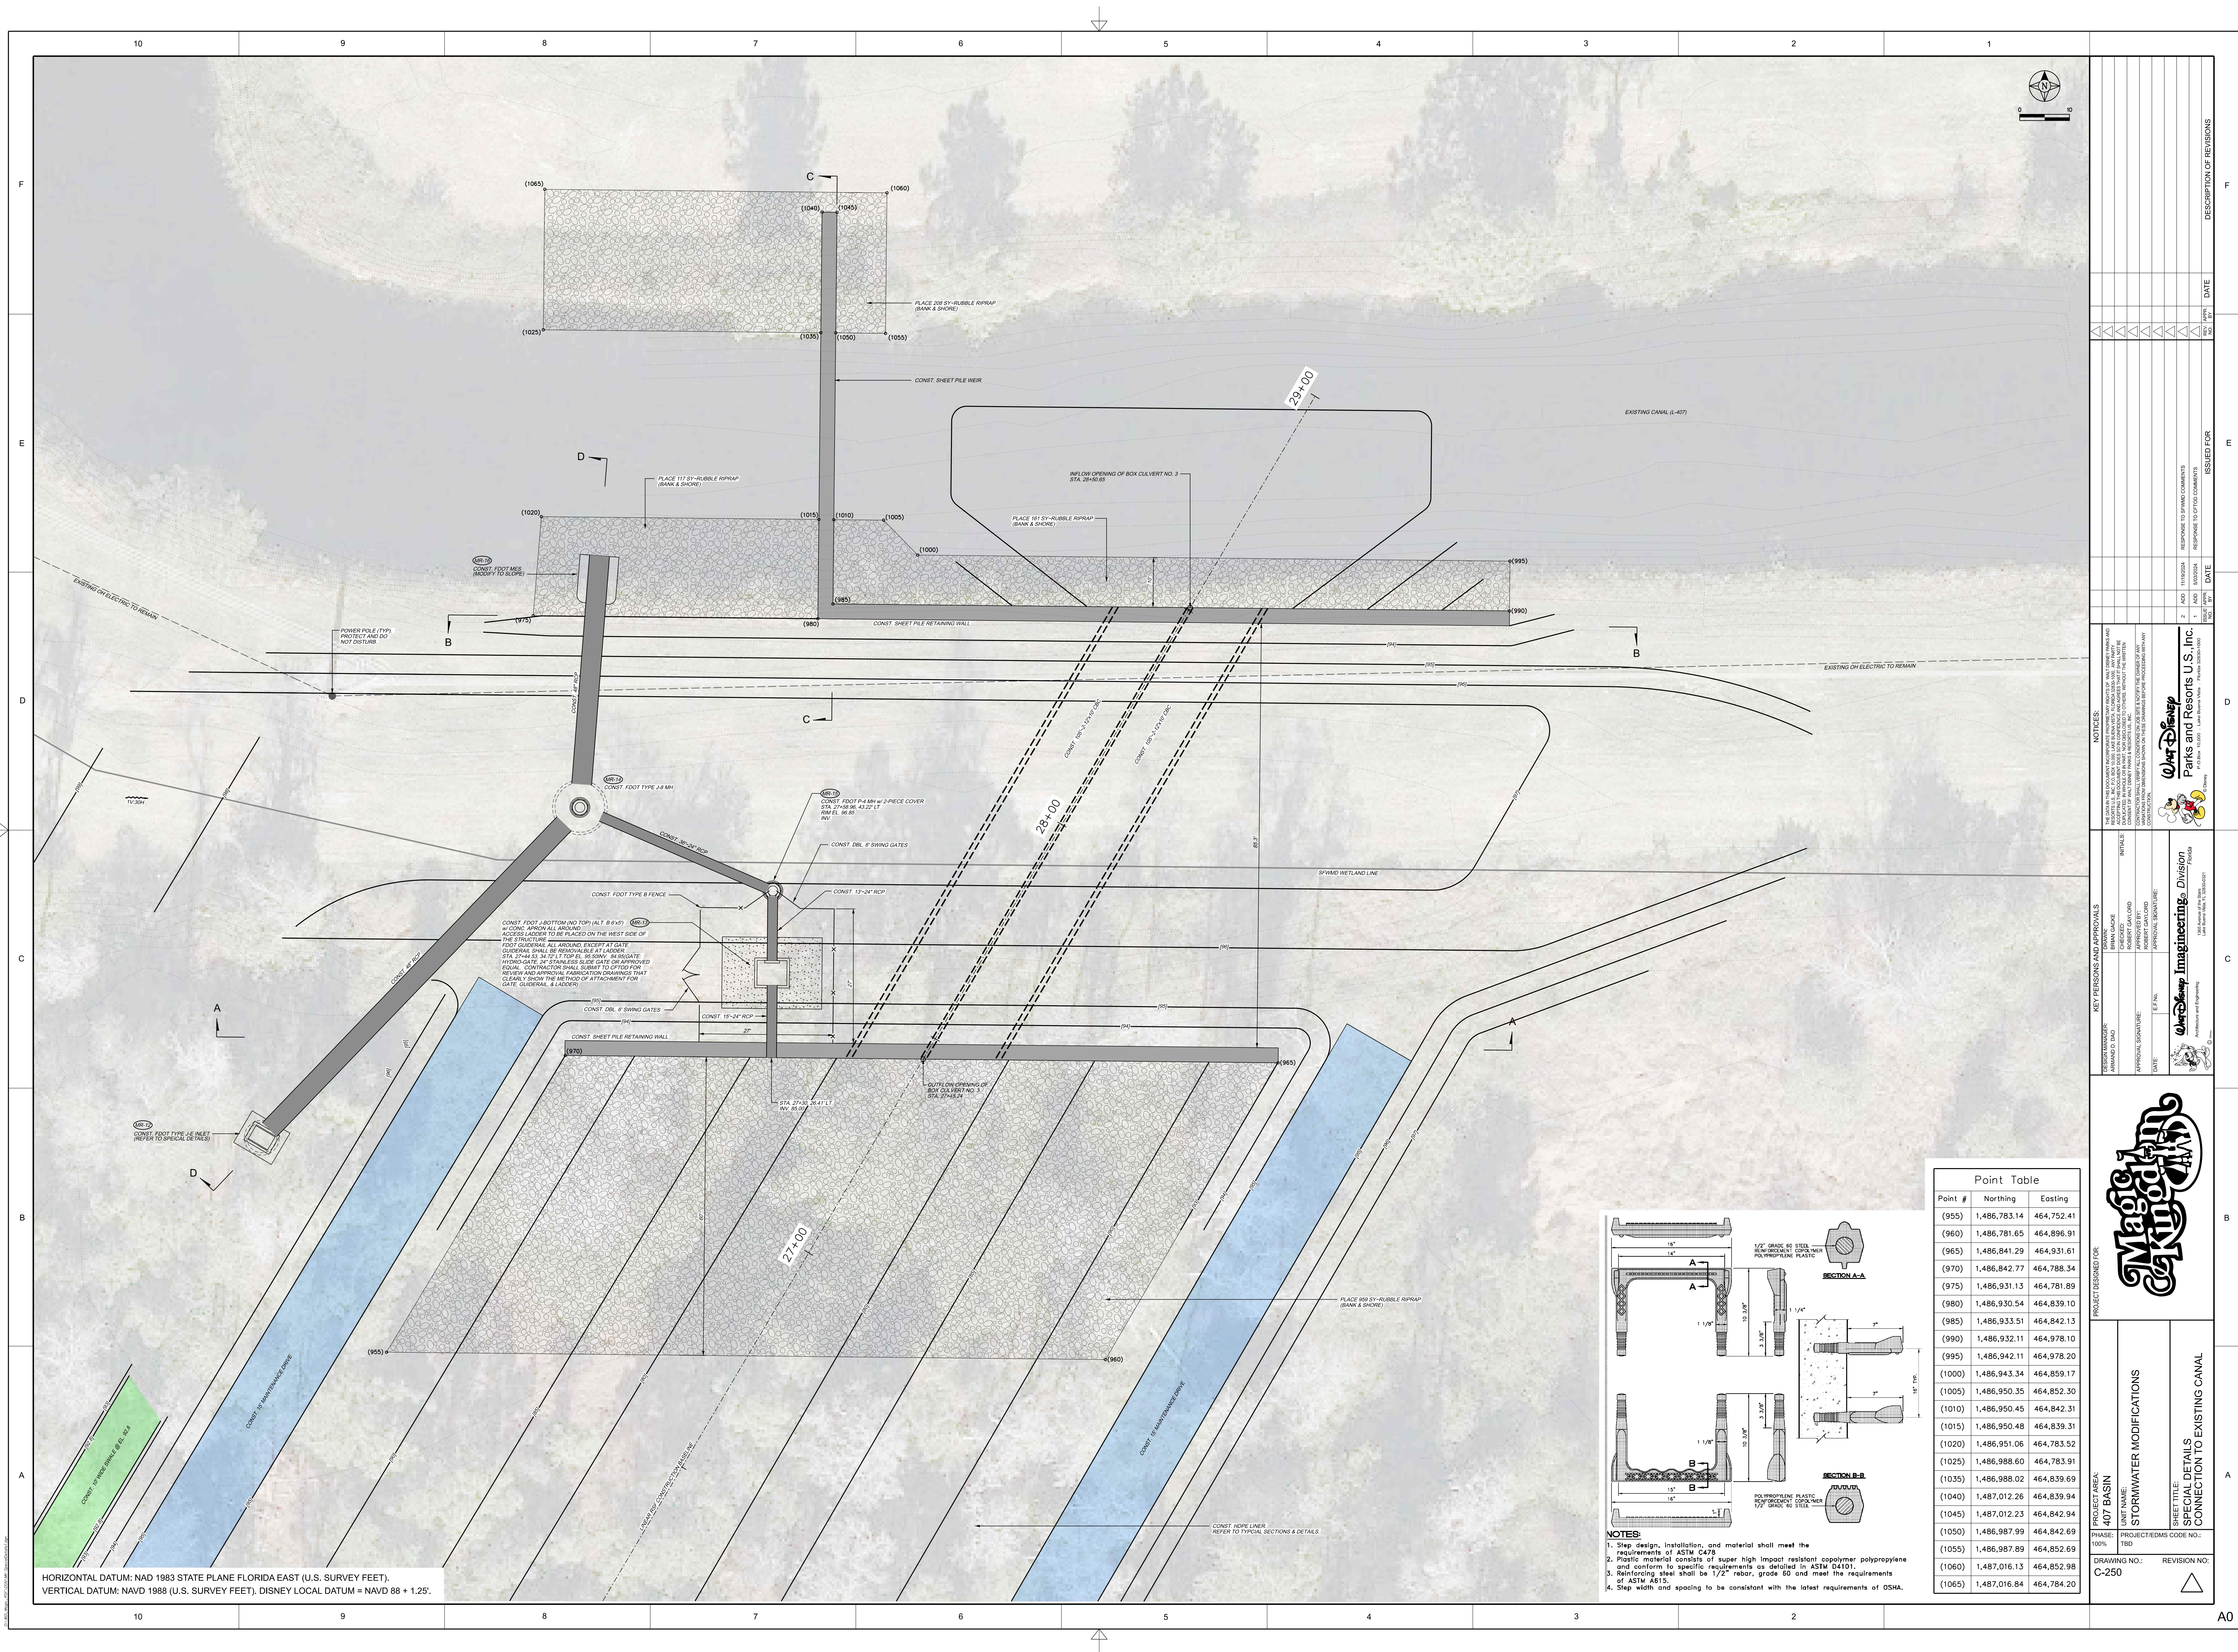

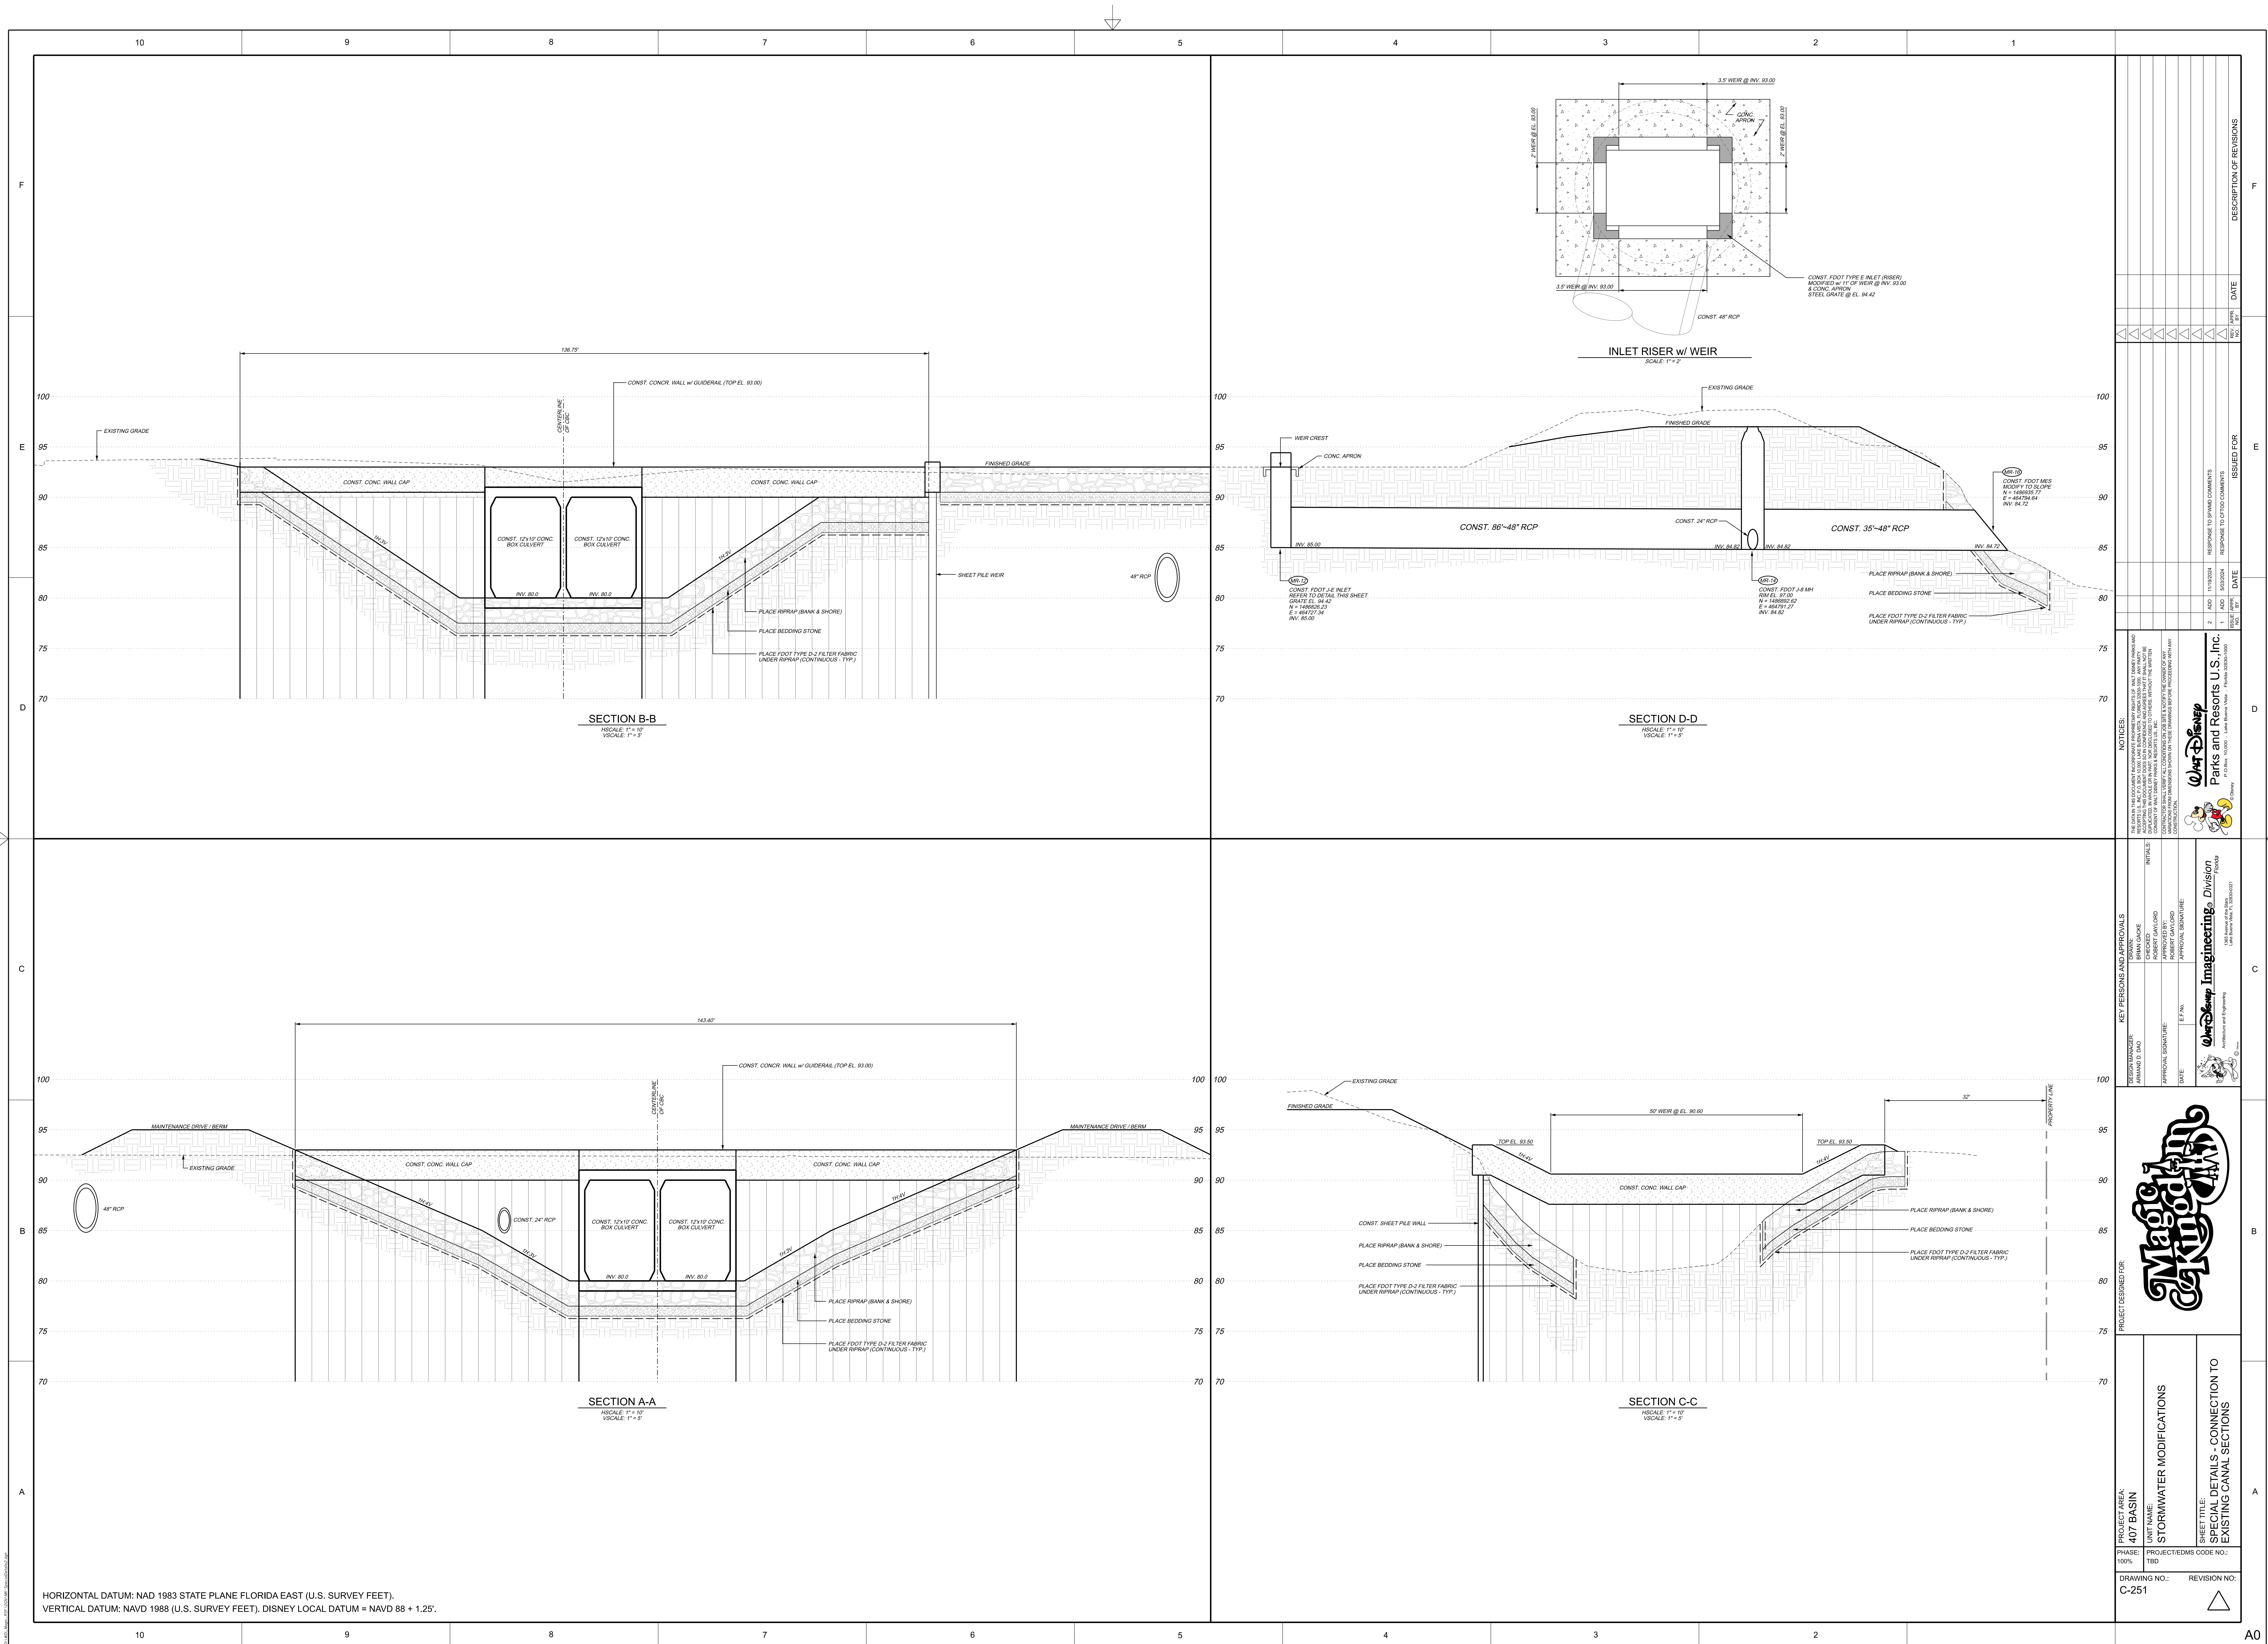

Point Table		
Point #	Northing	Easting
(915)	1,485,223.12	464,447.01
(920)	1,485,208.68	464,532.70
(925)	1,485,255.48	464,513.91
(930)	1,485,260.81	464,476.60
(935)	1,485,457.41	464,465.13
(940)	1,485,441.01	464,579.97
(945)	1,485,450.91	464,581.38
(950)	1,485,467.31	464,466.55

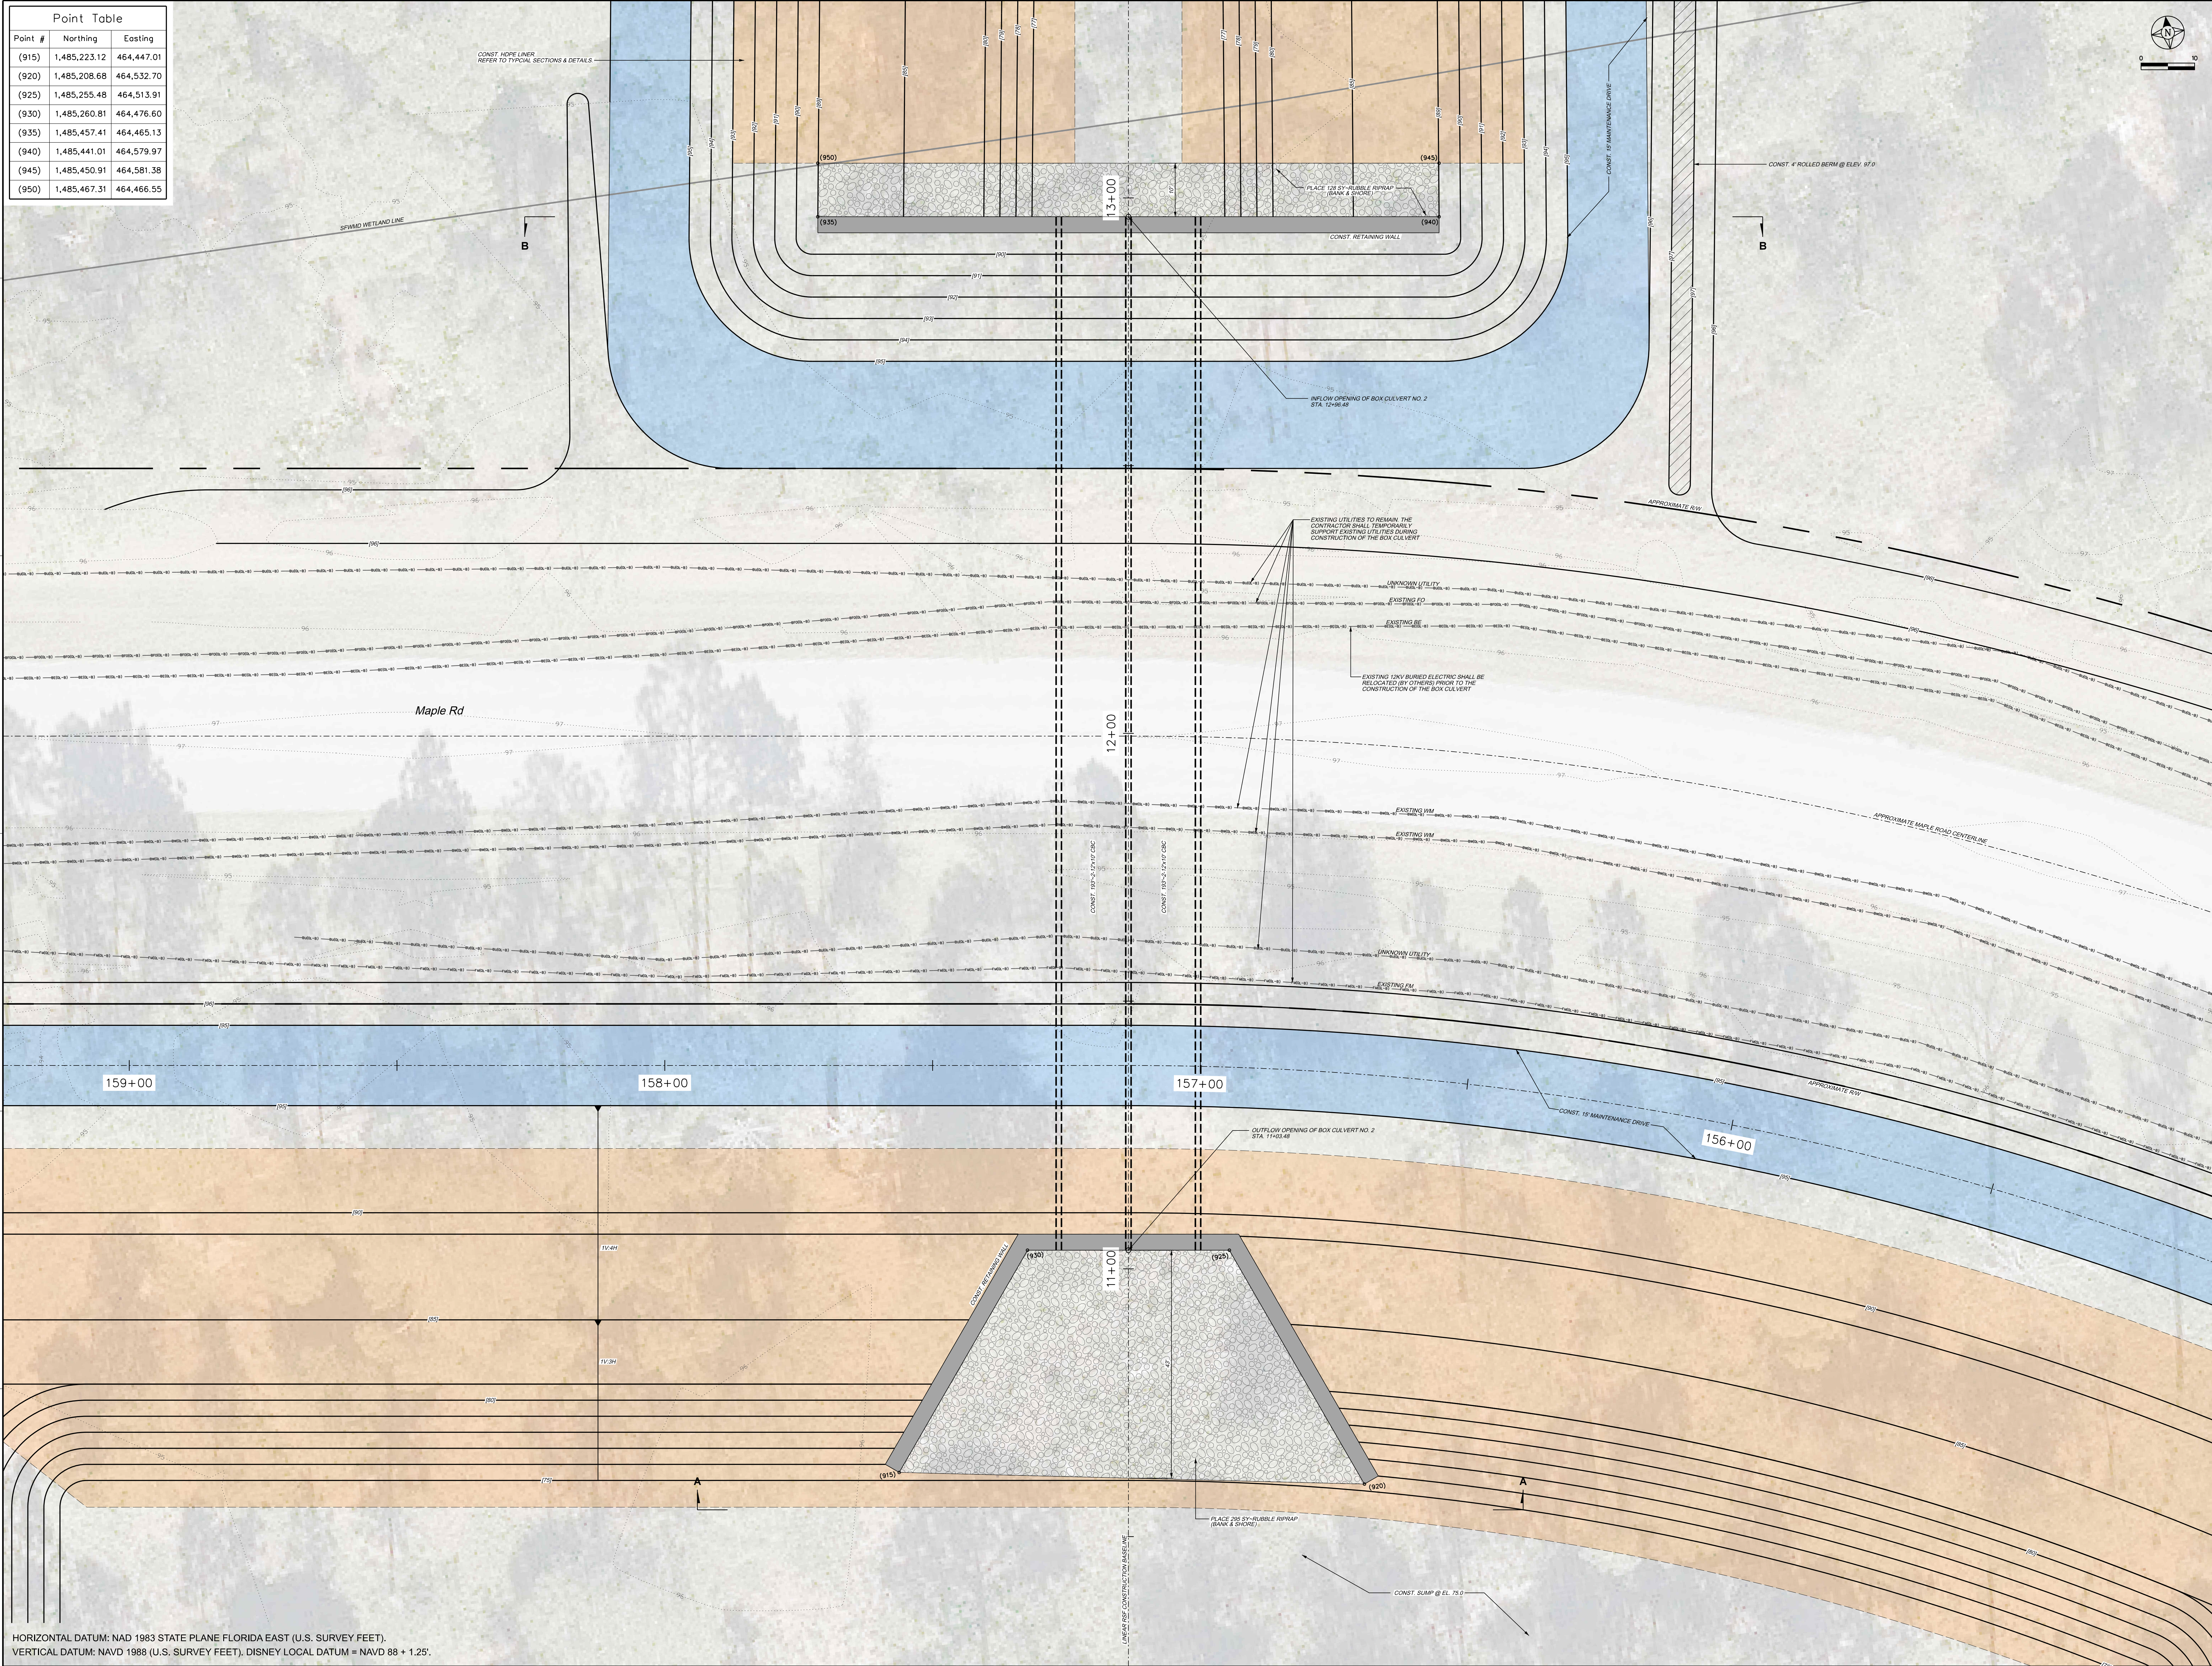

HORIZONTAL DATUM: NAD 1983 STATE PLANE FLORIDA EAST (U.S. SURVEY FEET).
VERTICAL DATUM: NAVD 1988 (U.S. SURVEY FEET). DISNEY LOCAL DATUM = NAVD 88 + 1.25'

[illegible]

